



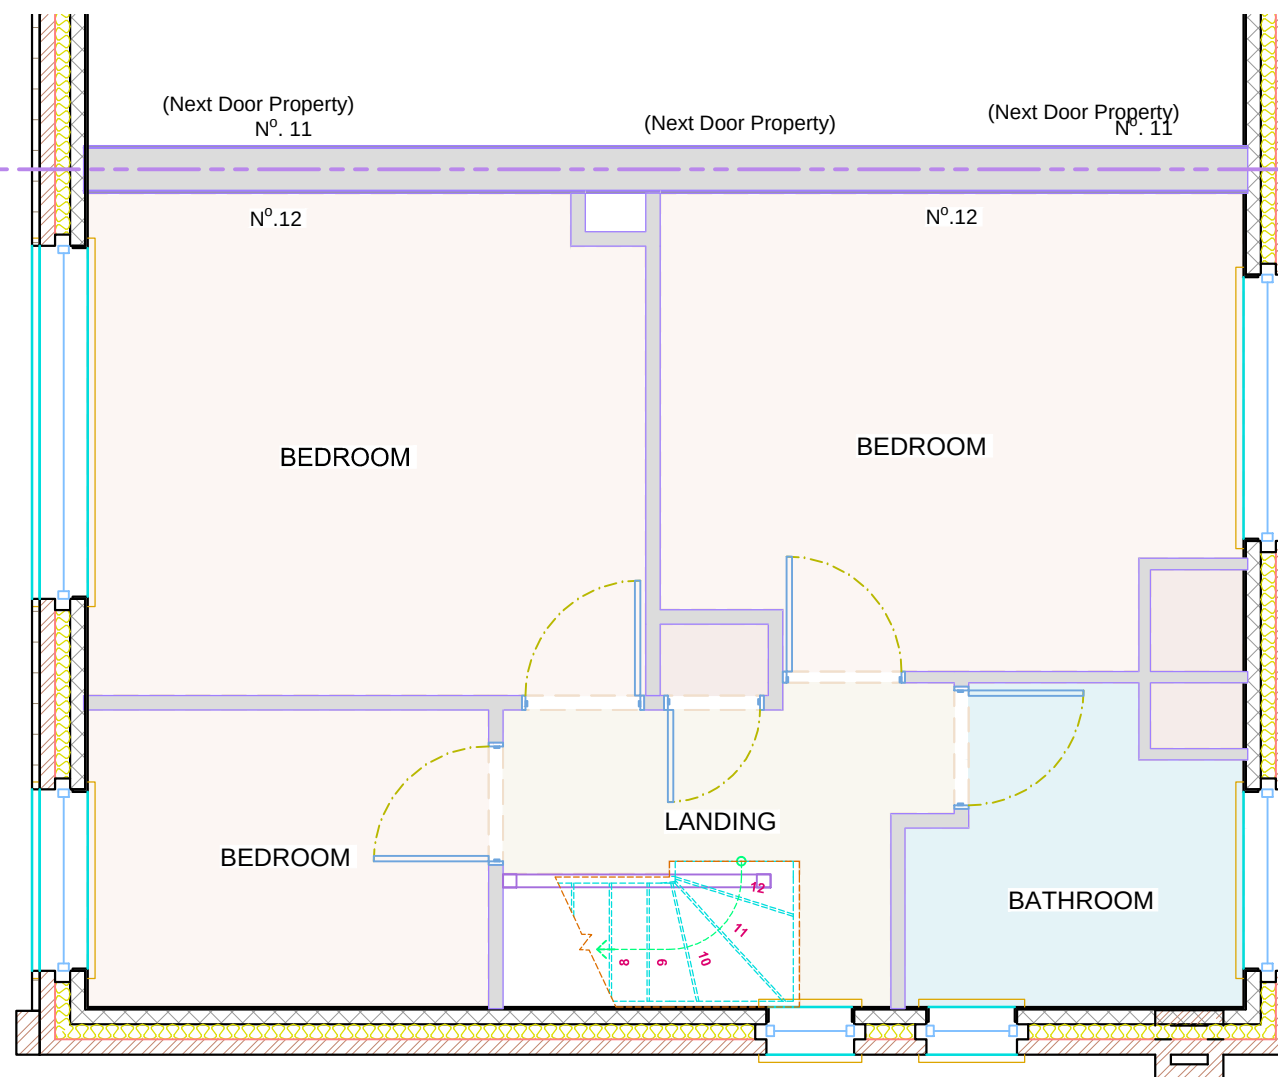

FIRST FLOOR PLAN EXISTING SCALE 1:50

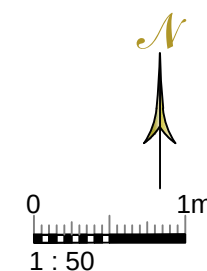

NOTE: For construction,all dimensions must be checked on site and not scaled from this drawing

Client Mr & Mrs H Garrett	Site: 12 Barons Court Burgess Hill West Sussex RH15 0HX	Project Title House Two Storey Side Extension	Drawing Title: First Floor Plan Existing	Date:	Paper Size
				20/01/2026	A 3