



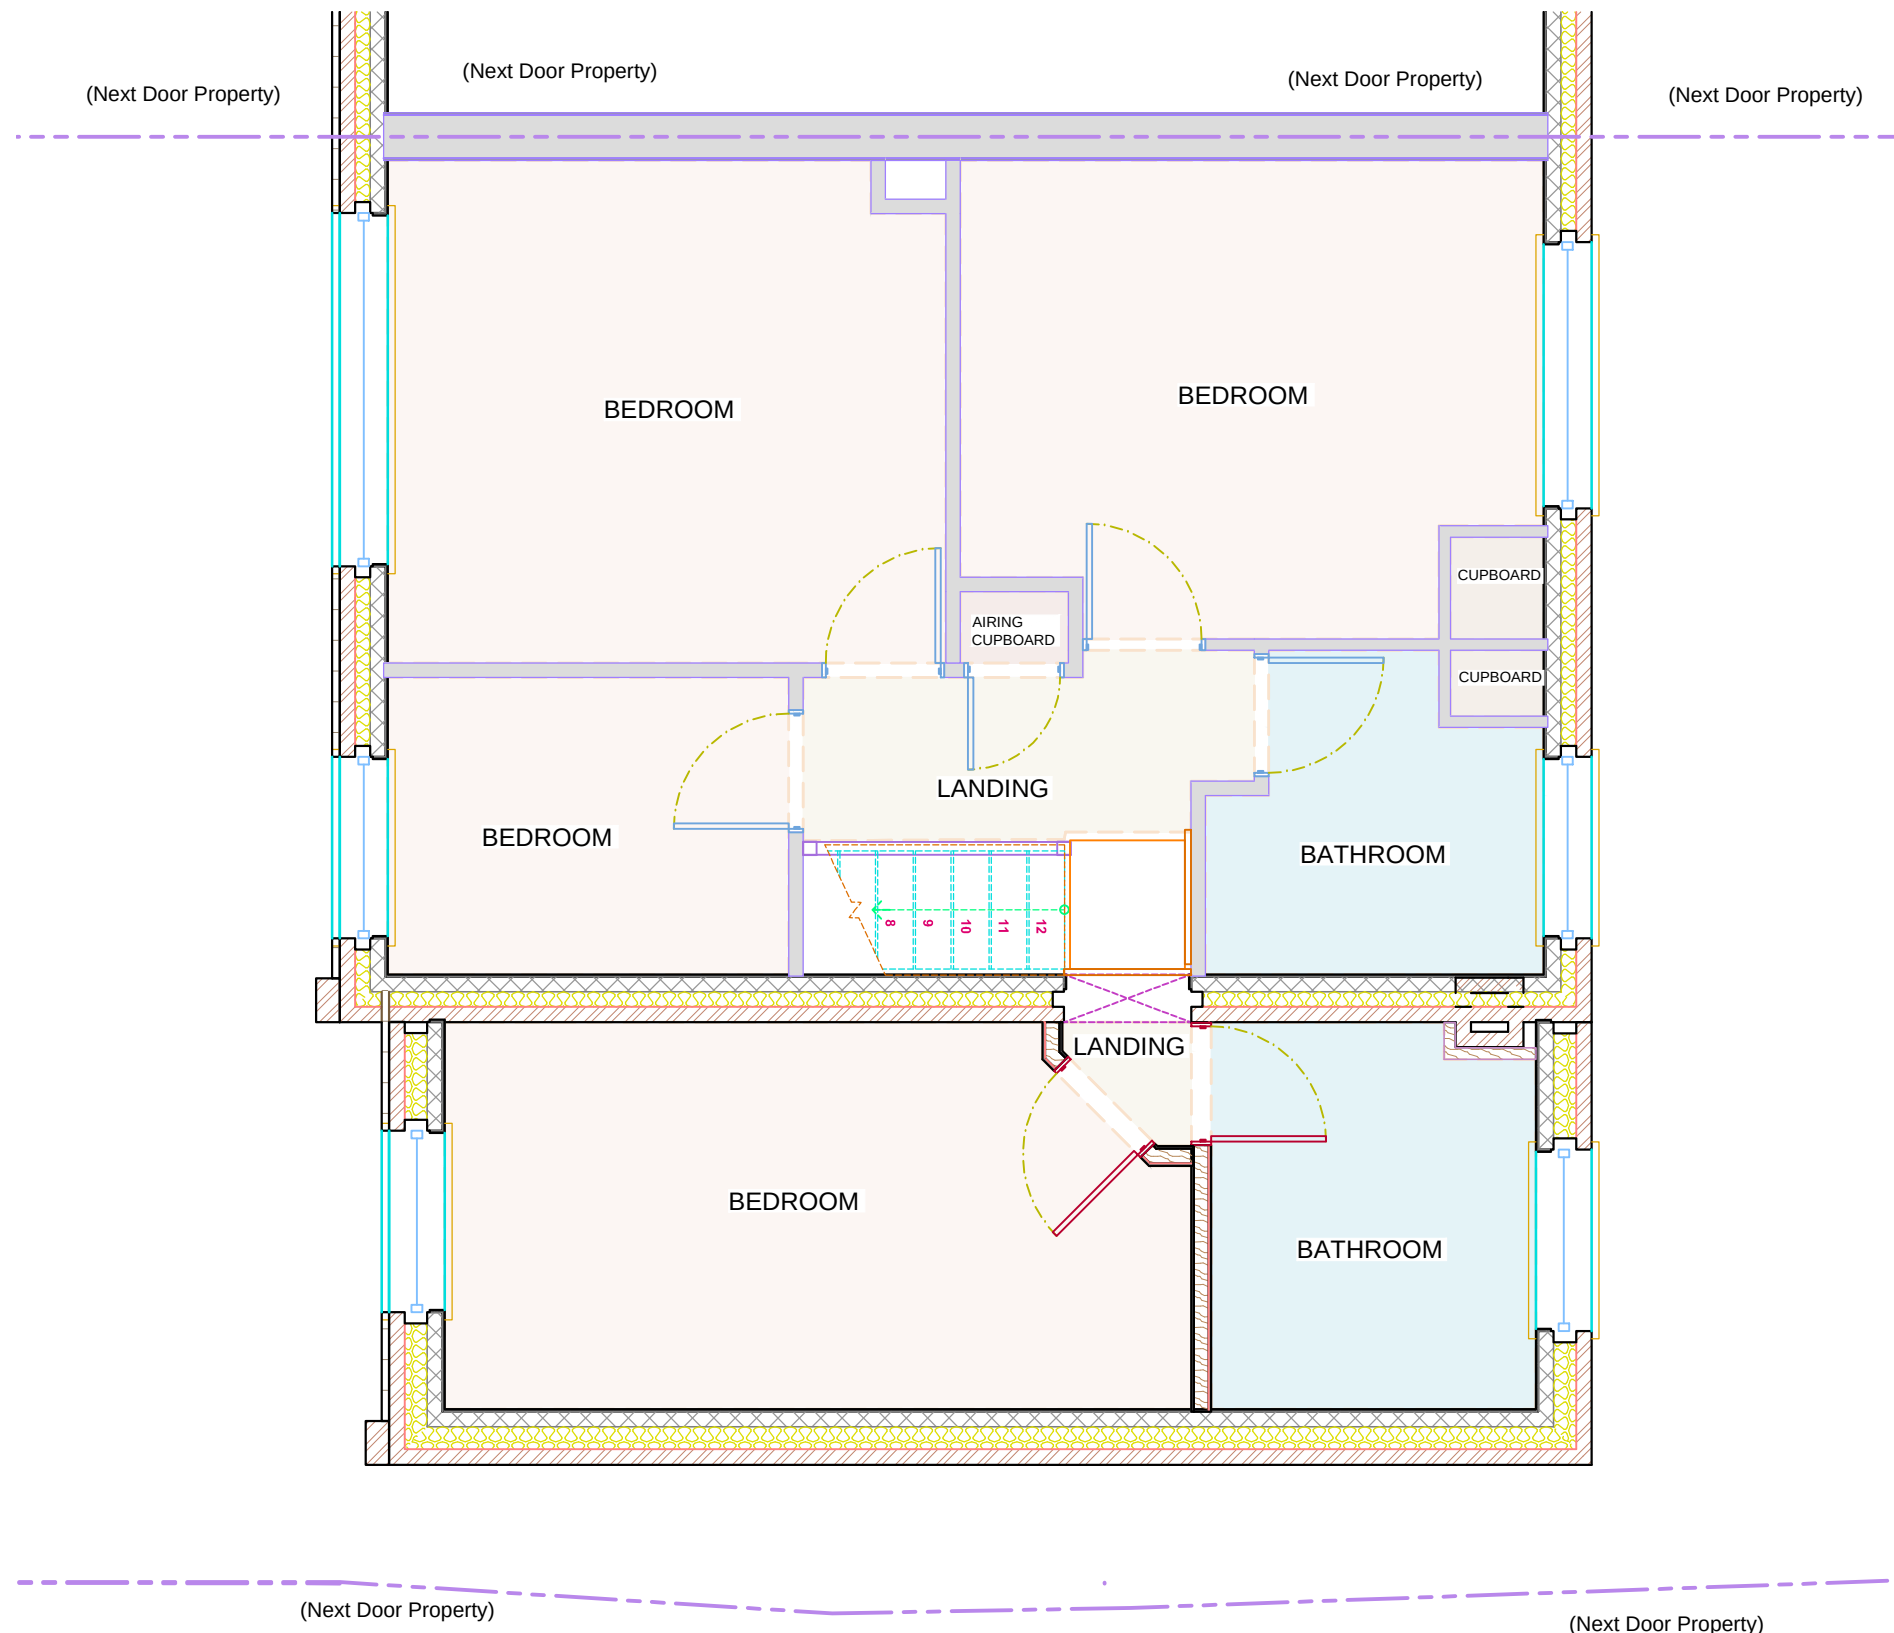

FIRST FLOOR PLAN PROPOSED SCALE 1:50

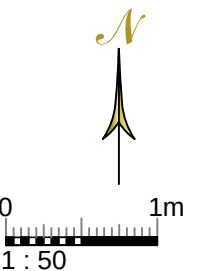

NOTE: For construction, all dimensions must be checked on site and not scaled from this drawing

Client	Site:	Project Title	Drawing Title:	Scale:
Mr & Mrs H Garrett	12 Barons Court Burgess Hill West Sussex RH15 0HX	House Two Storey Side Extension	First Floor Plan Proposed	1:50
			Date:	Paper Size
			20/01/2026	A 3