



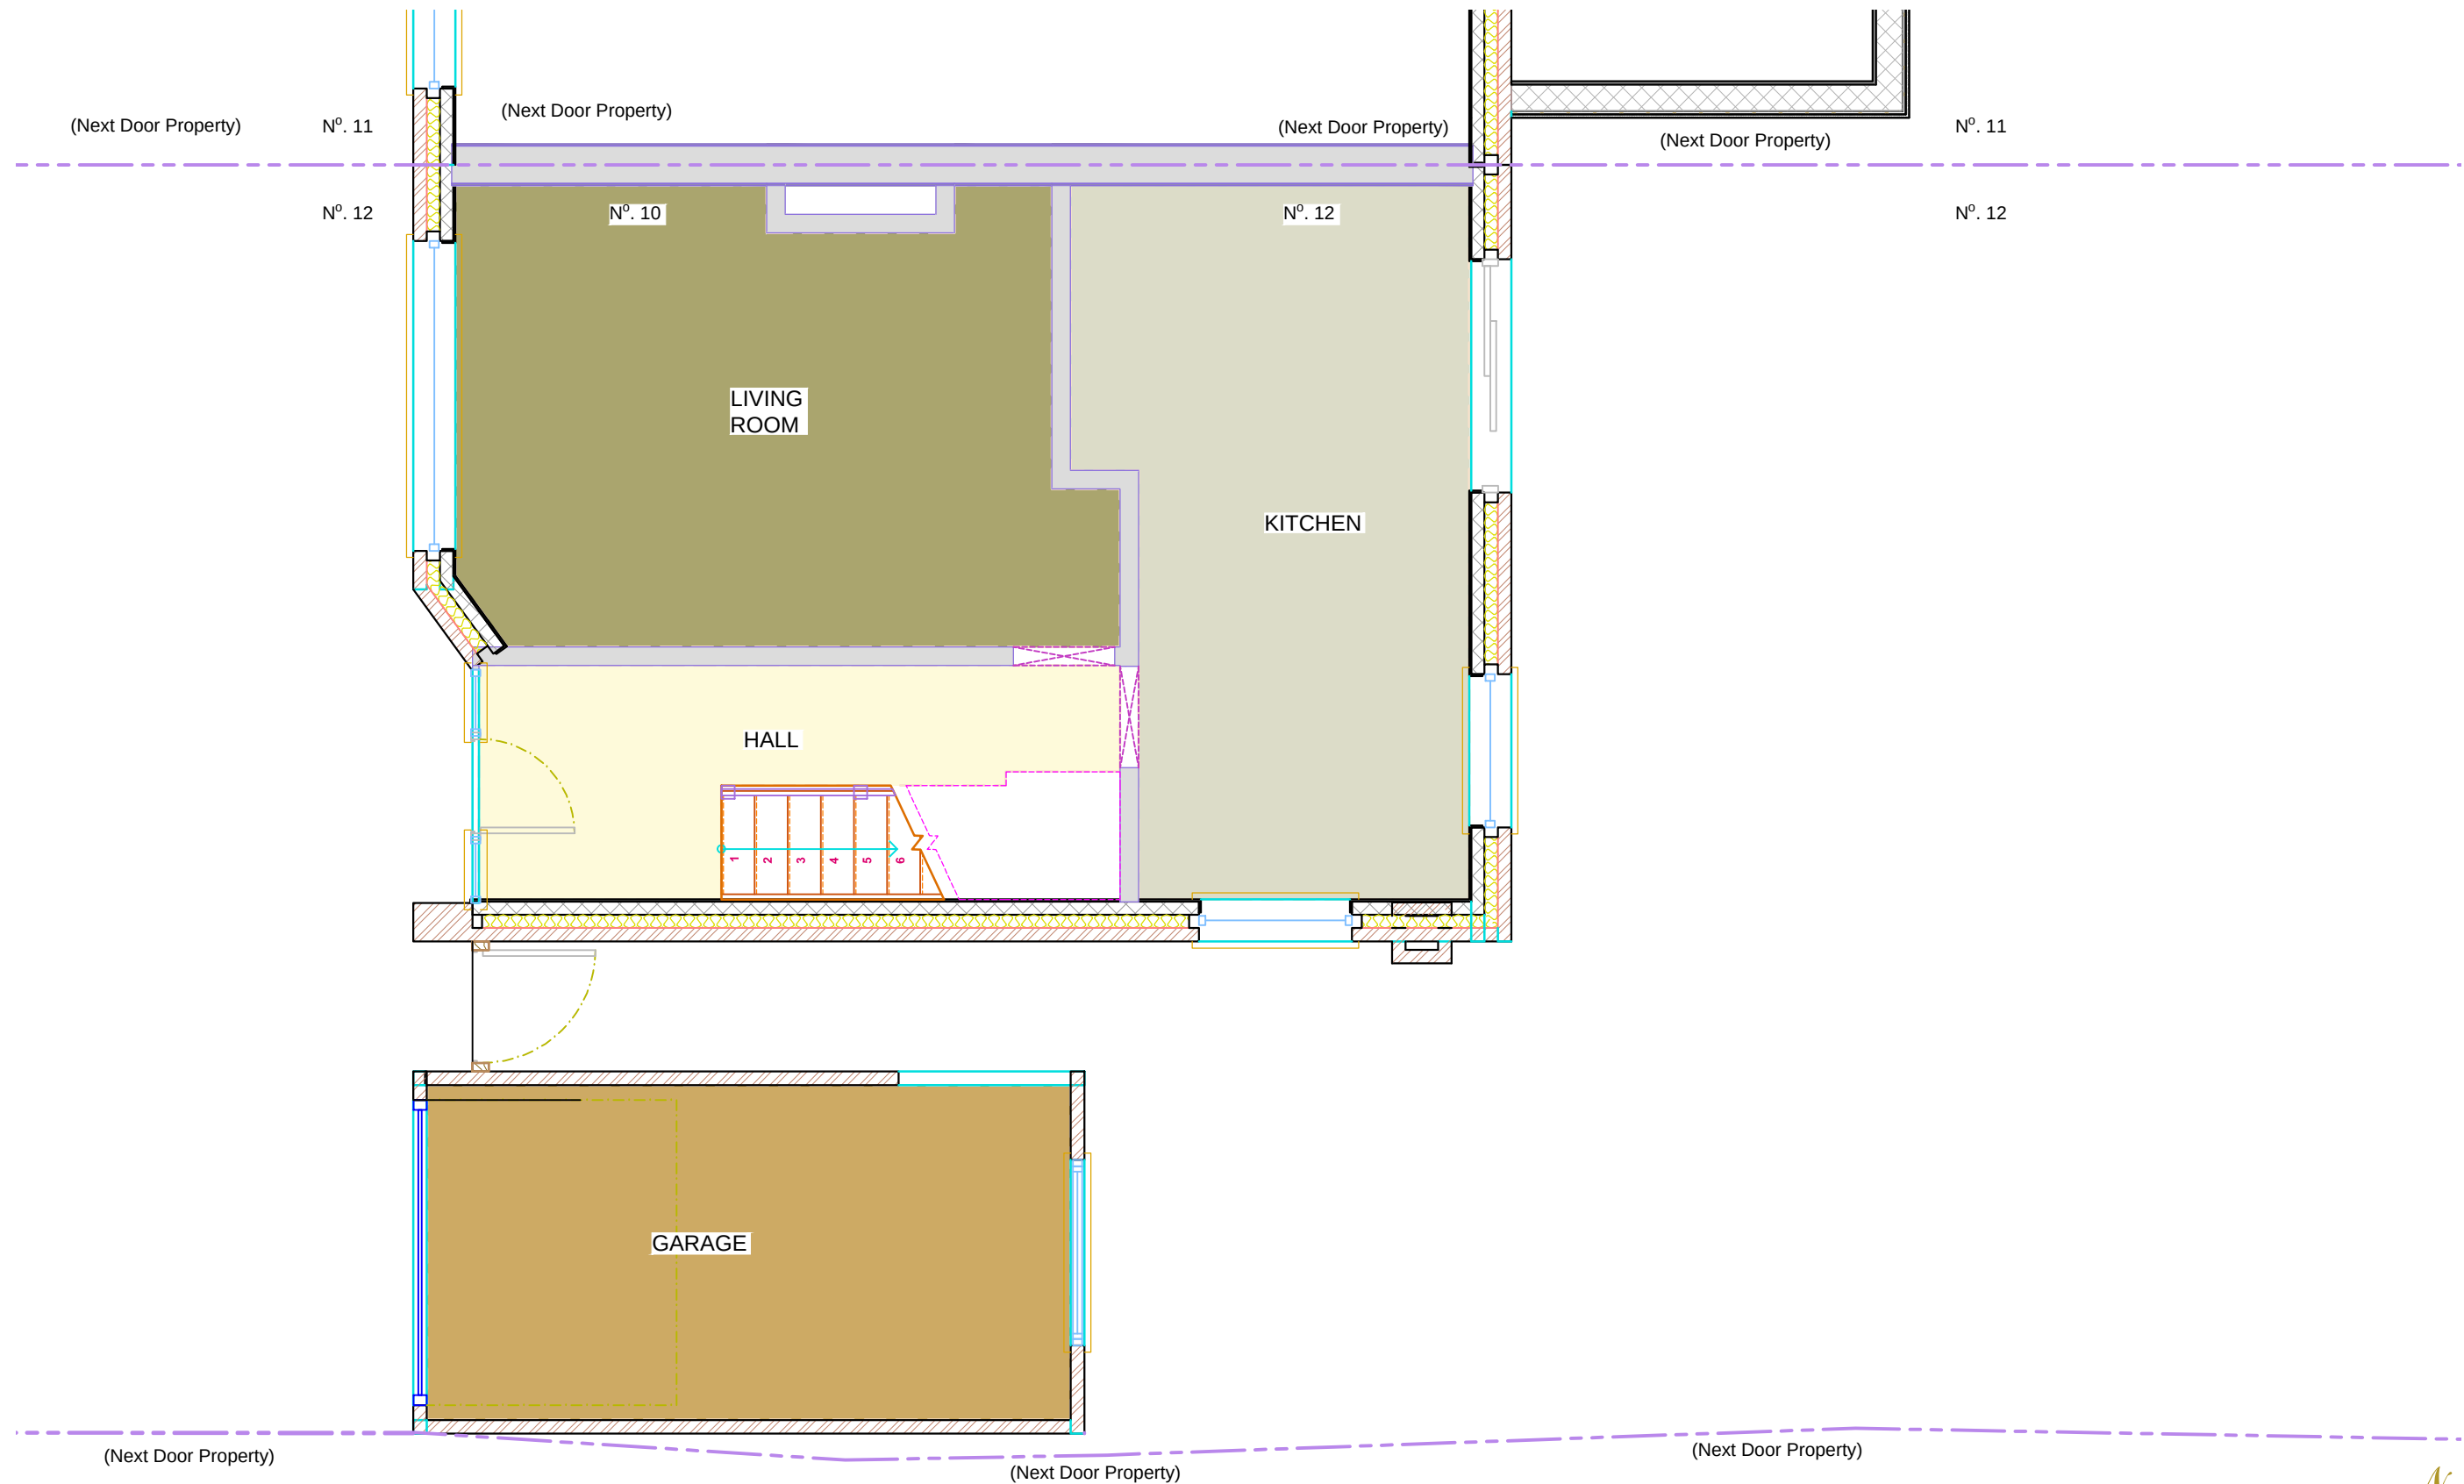

GROUND FLOOR PLAN EXISTING SCALE 1:50

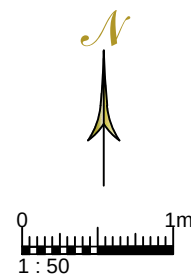

NOTE: For construction, all dimensions must be checked on site and not scaled from this drawing

Client	Site:	Project Title	Drawing Title:		Scale:
Mr & Mrs H Garrett	12 Barons Court Burgess Hill West Sussex RH15 0HX	House Two Storey Side Extension	Ground Floor Plan Existing	Date:	1:50
				20/01/2026	Paper Size A 3