



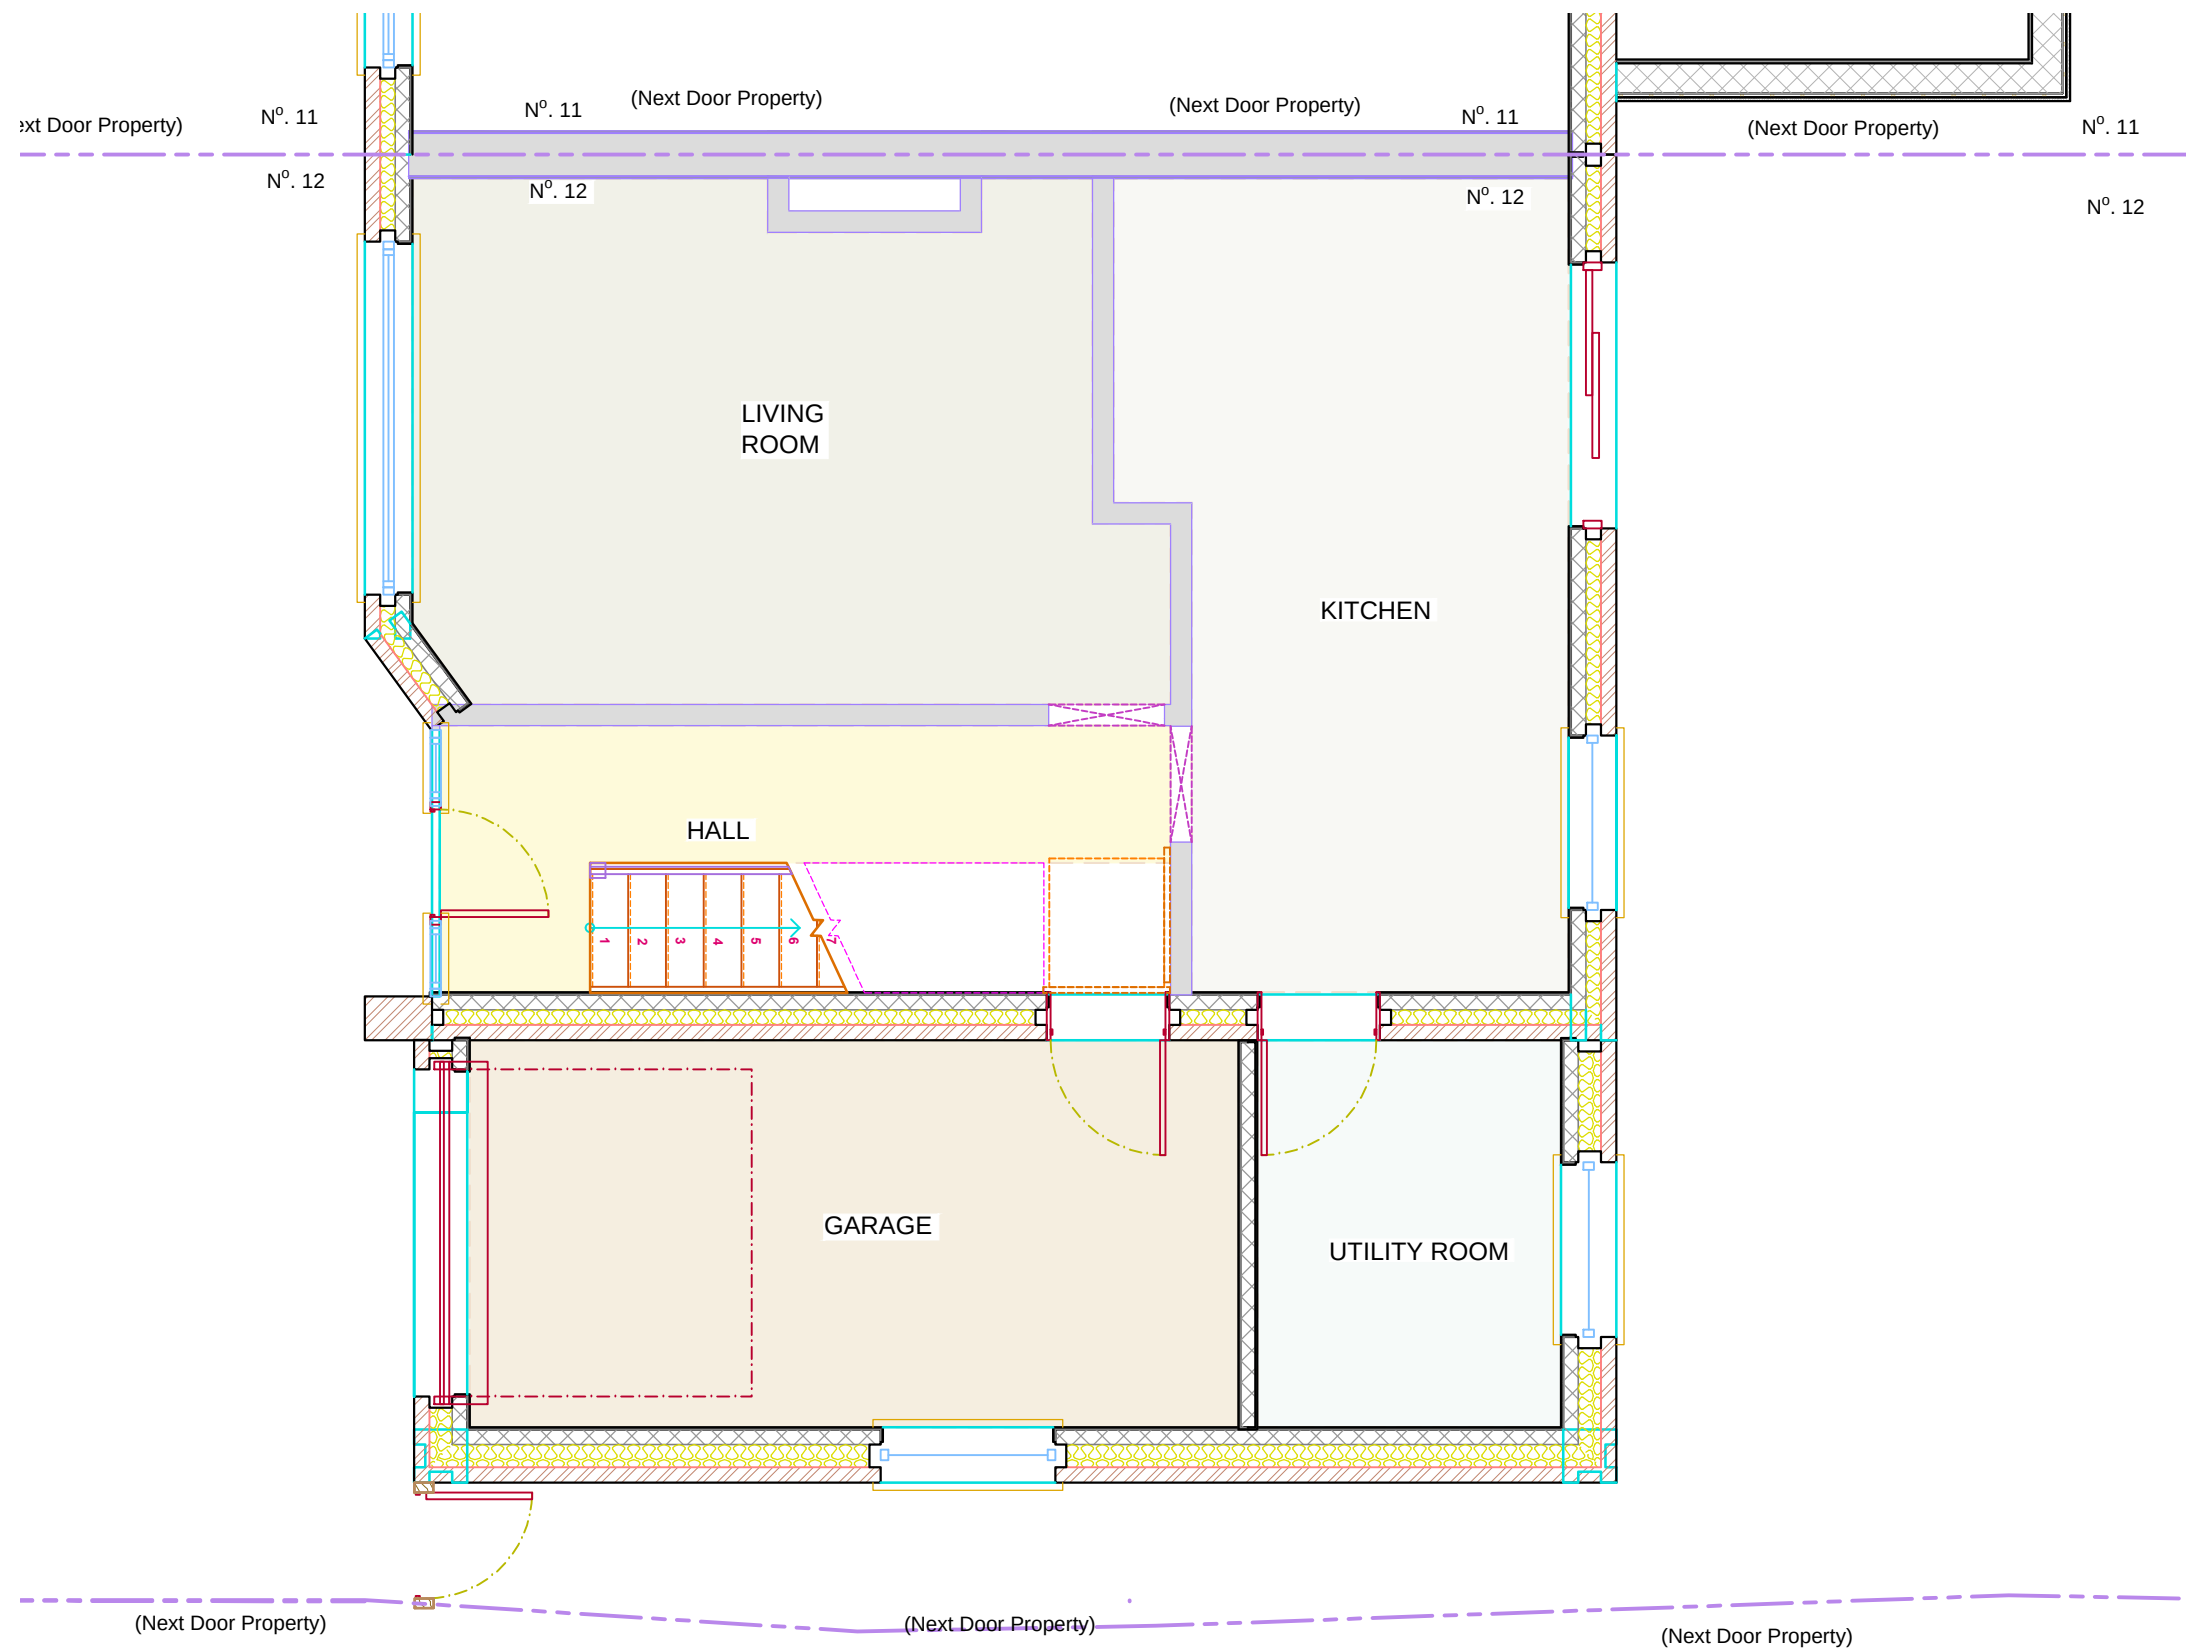

GROUND FLOOR PLAN PROPOSED SCALE 1:50

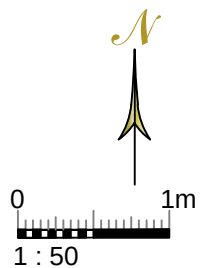

**NOTE:** For construction, all dimensions must be checked on site and not scaled from this drawing

|                    |                                                         |                                 |                            |            |            |
|--------------------|---------------------------------------------------------|---------------------------------|----------------------------|------------|------------|
| Client             | Site:                                                   | Project Title                   | Drawing Title:             | Dwg No:    | Scale:     |
| Mr & Mrs H Garrett | 12 Barons Court<br>Burgess Hill<br>West Sussex RH15 0HX | House Two Storey Side Extension | Ground Floor Plan Proposed |            | 1:50       |
|                    |                                                         |                                 |                            | Date:      | Paper Size |
|                    |                                                         |                                 |                            | 20/01/2026 | A 3        |