




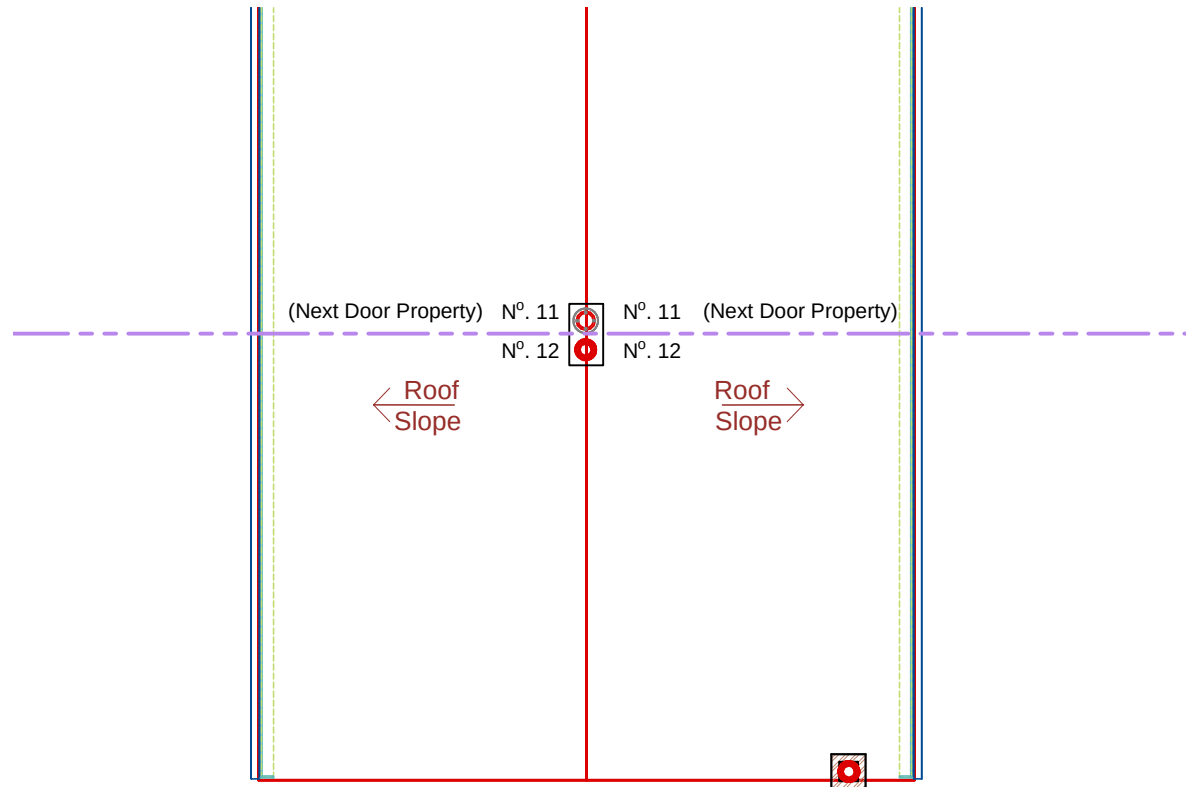

ROOF PLAN EXISTING SCALE 1:100

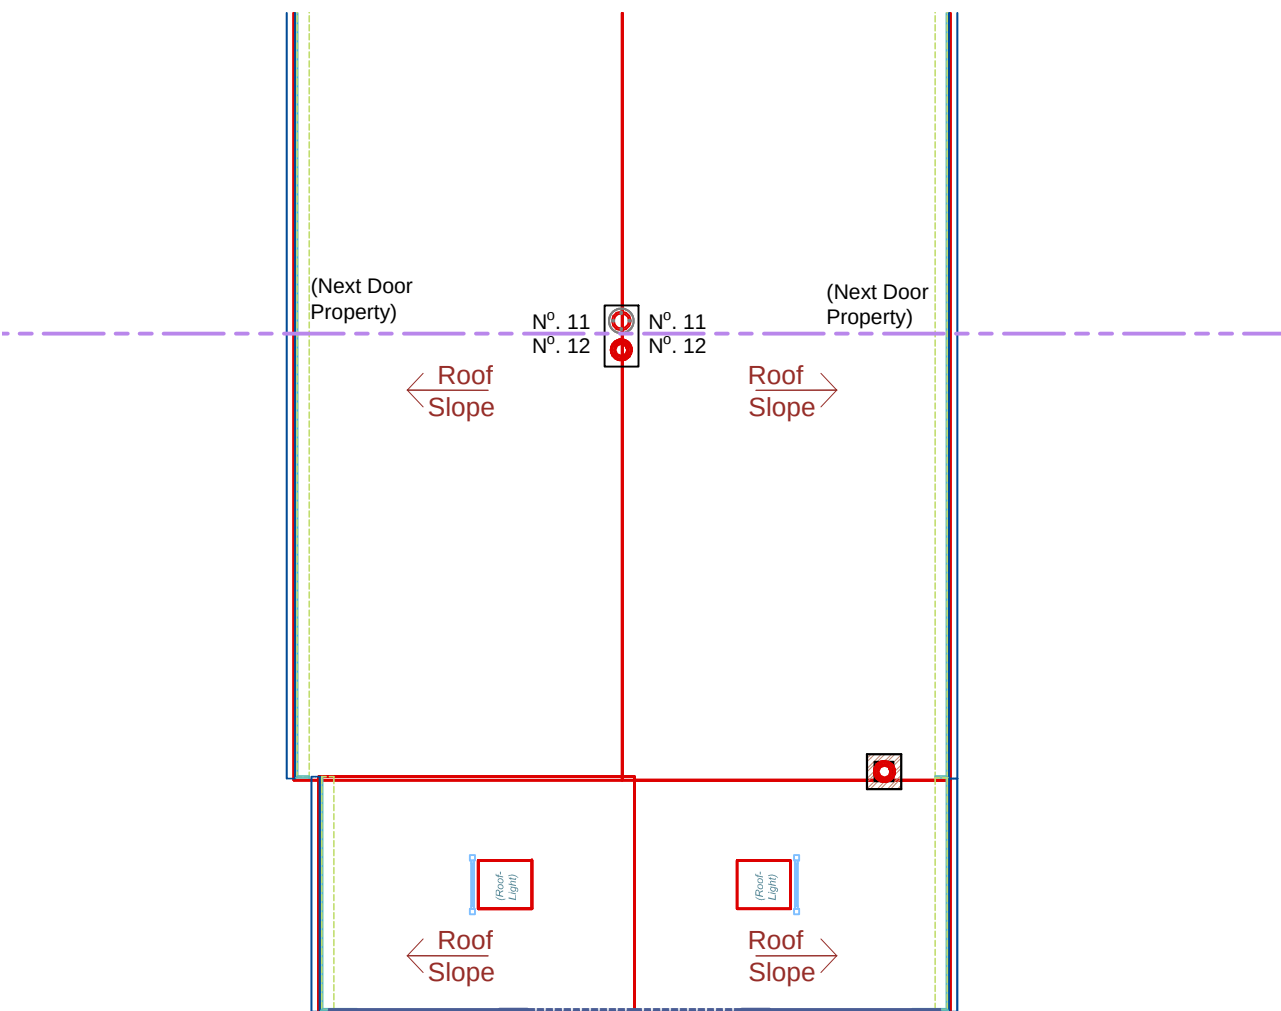

ROOF PLAN PROPOSED SCALE 1:100

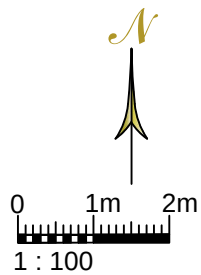

NOTE: For construction,all dimensions must be checked on site and not scaled from this drawing

Client
Mr & Mrs H Garrett

Site: 12 Barons Court
Burgess Hill
West Sussex RH15 0HX

Project Title
House Two Storey Side Extension

Drawing Title:
Roof Plans

Date:
20/01/2026
Paper Size
A 3

Scale:
1:100