





SOUTH ELEVATION EXISTING SCALE 1:100

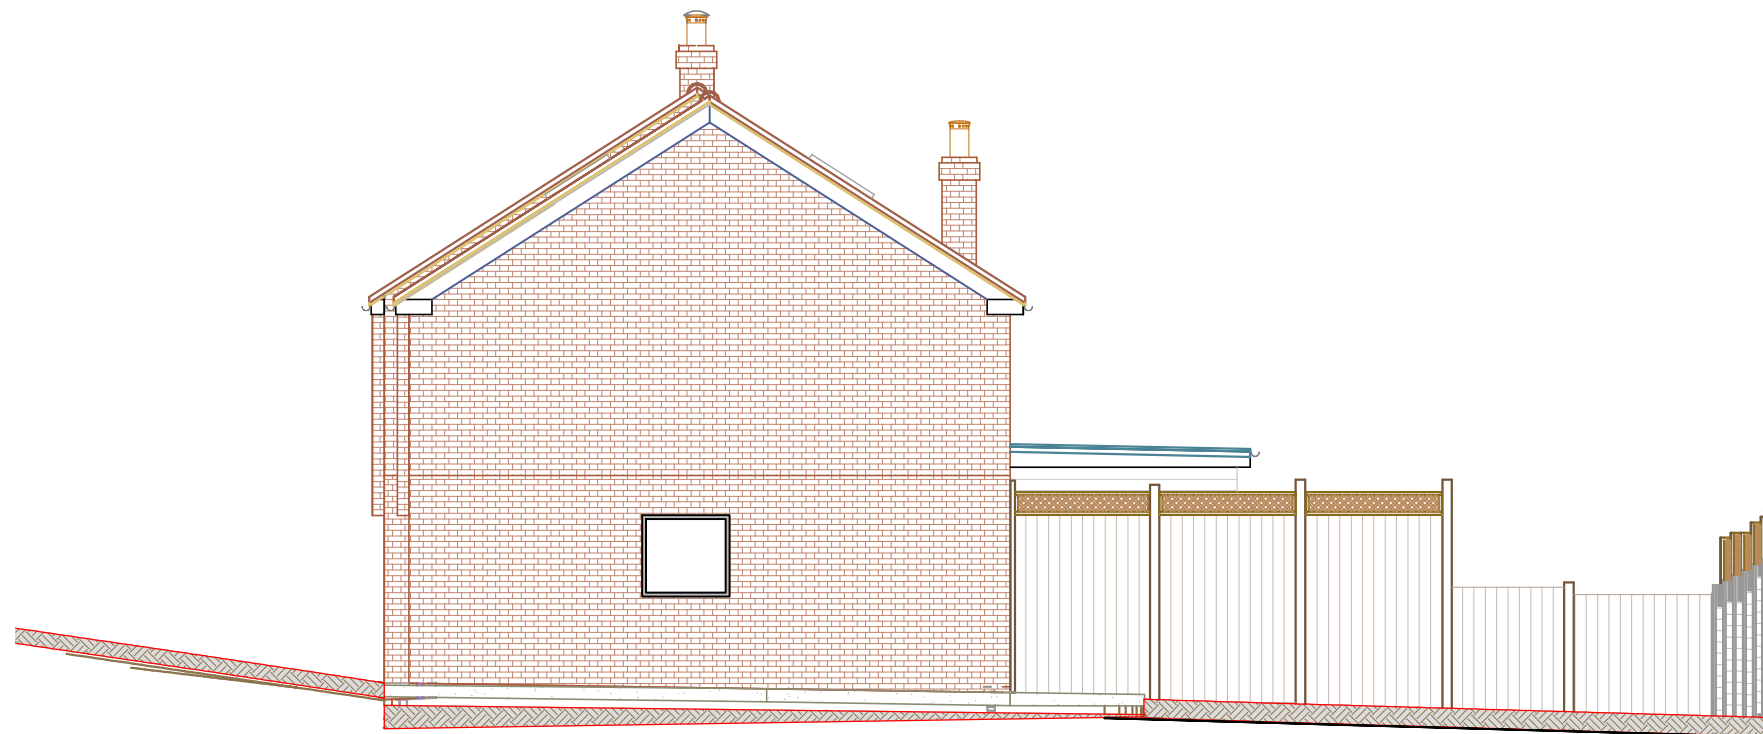

SOUTH ELEVATION PROPOSED SCALE 1:100

 

NOTE: For construction, all dimensions must be checked on site and not scaled from this drawing

Client		Site:		Project Title		Drawing Title:		Scale:	
Mr & Mrs H Garrett		12 Barons Court Burgess Hill West Sussex		House Two Storey Side Extension		Elevations South		1:100	
		RH15 0HX						Date: 20/01/2026	
								Paper Size A 3	