





WEST ELEVATION EXISTING SCALE 1:100

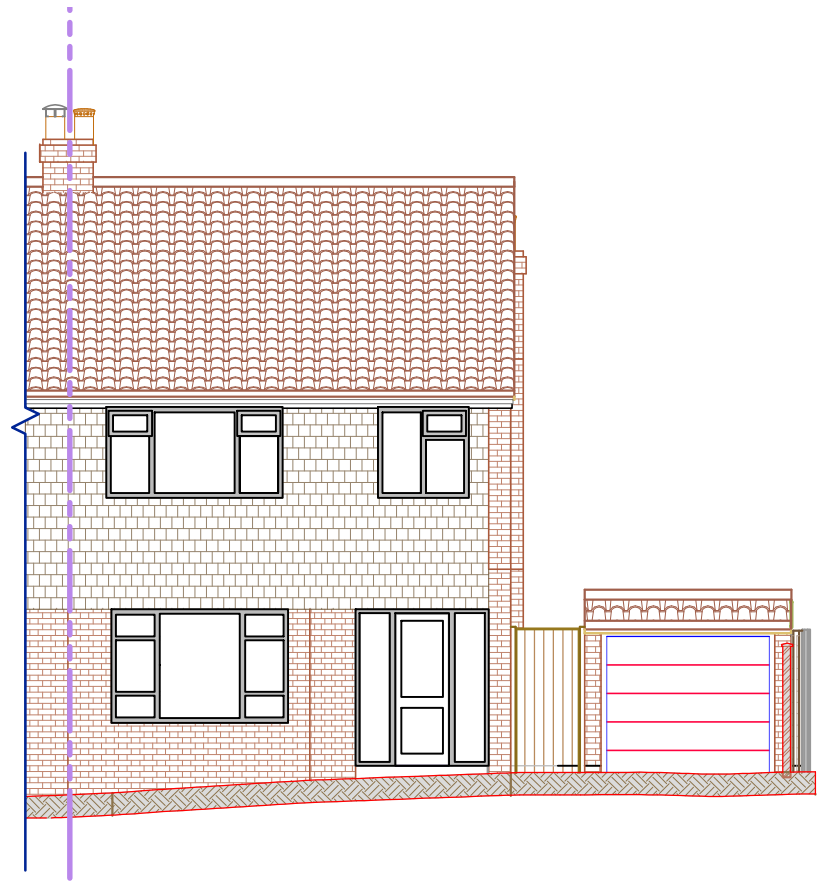

WEST ELEVATION PROPOSED SCALE 1:100

 

NOTE: For construction, all dimensions must be checked on site and not scaled from this drawing

Client Mr & Mrs H Garrett	Site: 12 Barons Court Burgess Hill West Sussex RH15 0HX	Project Title House Two Storey Side Extension	Drawing Title: Elevations West	Scale:	
				1:100	
				Date: 20/01/2026	Paper Size A 3