


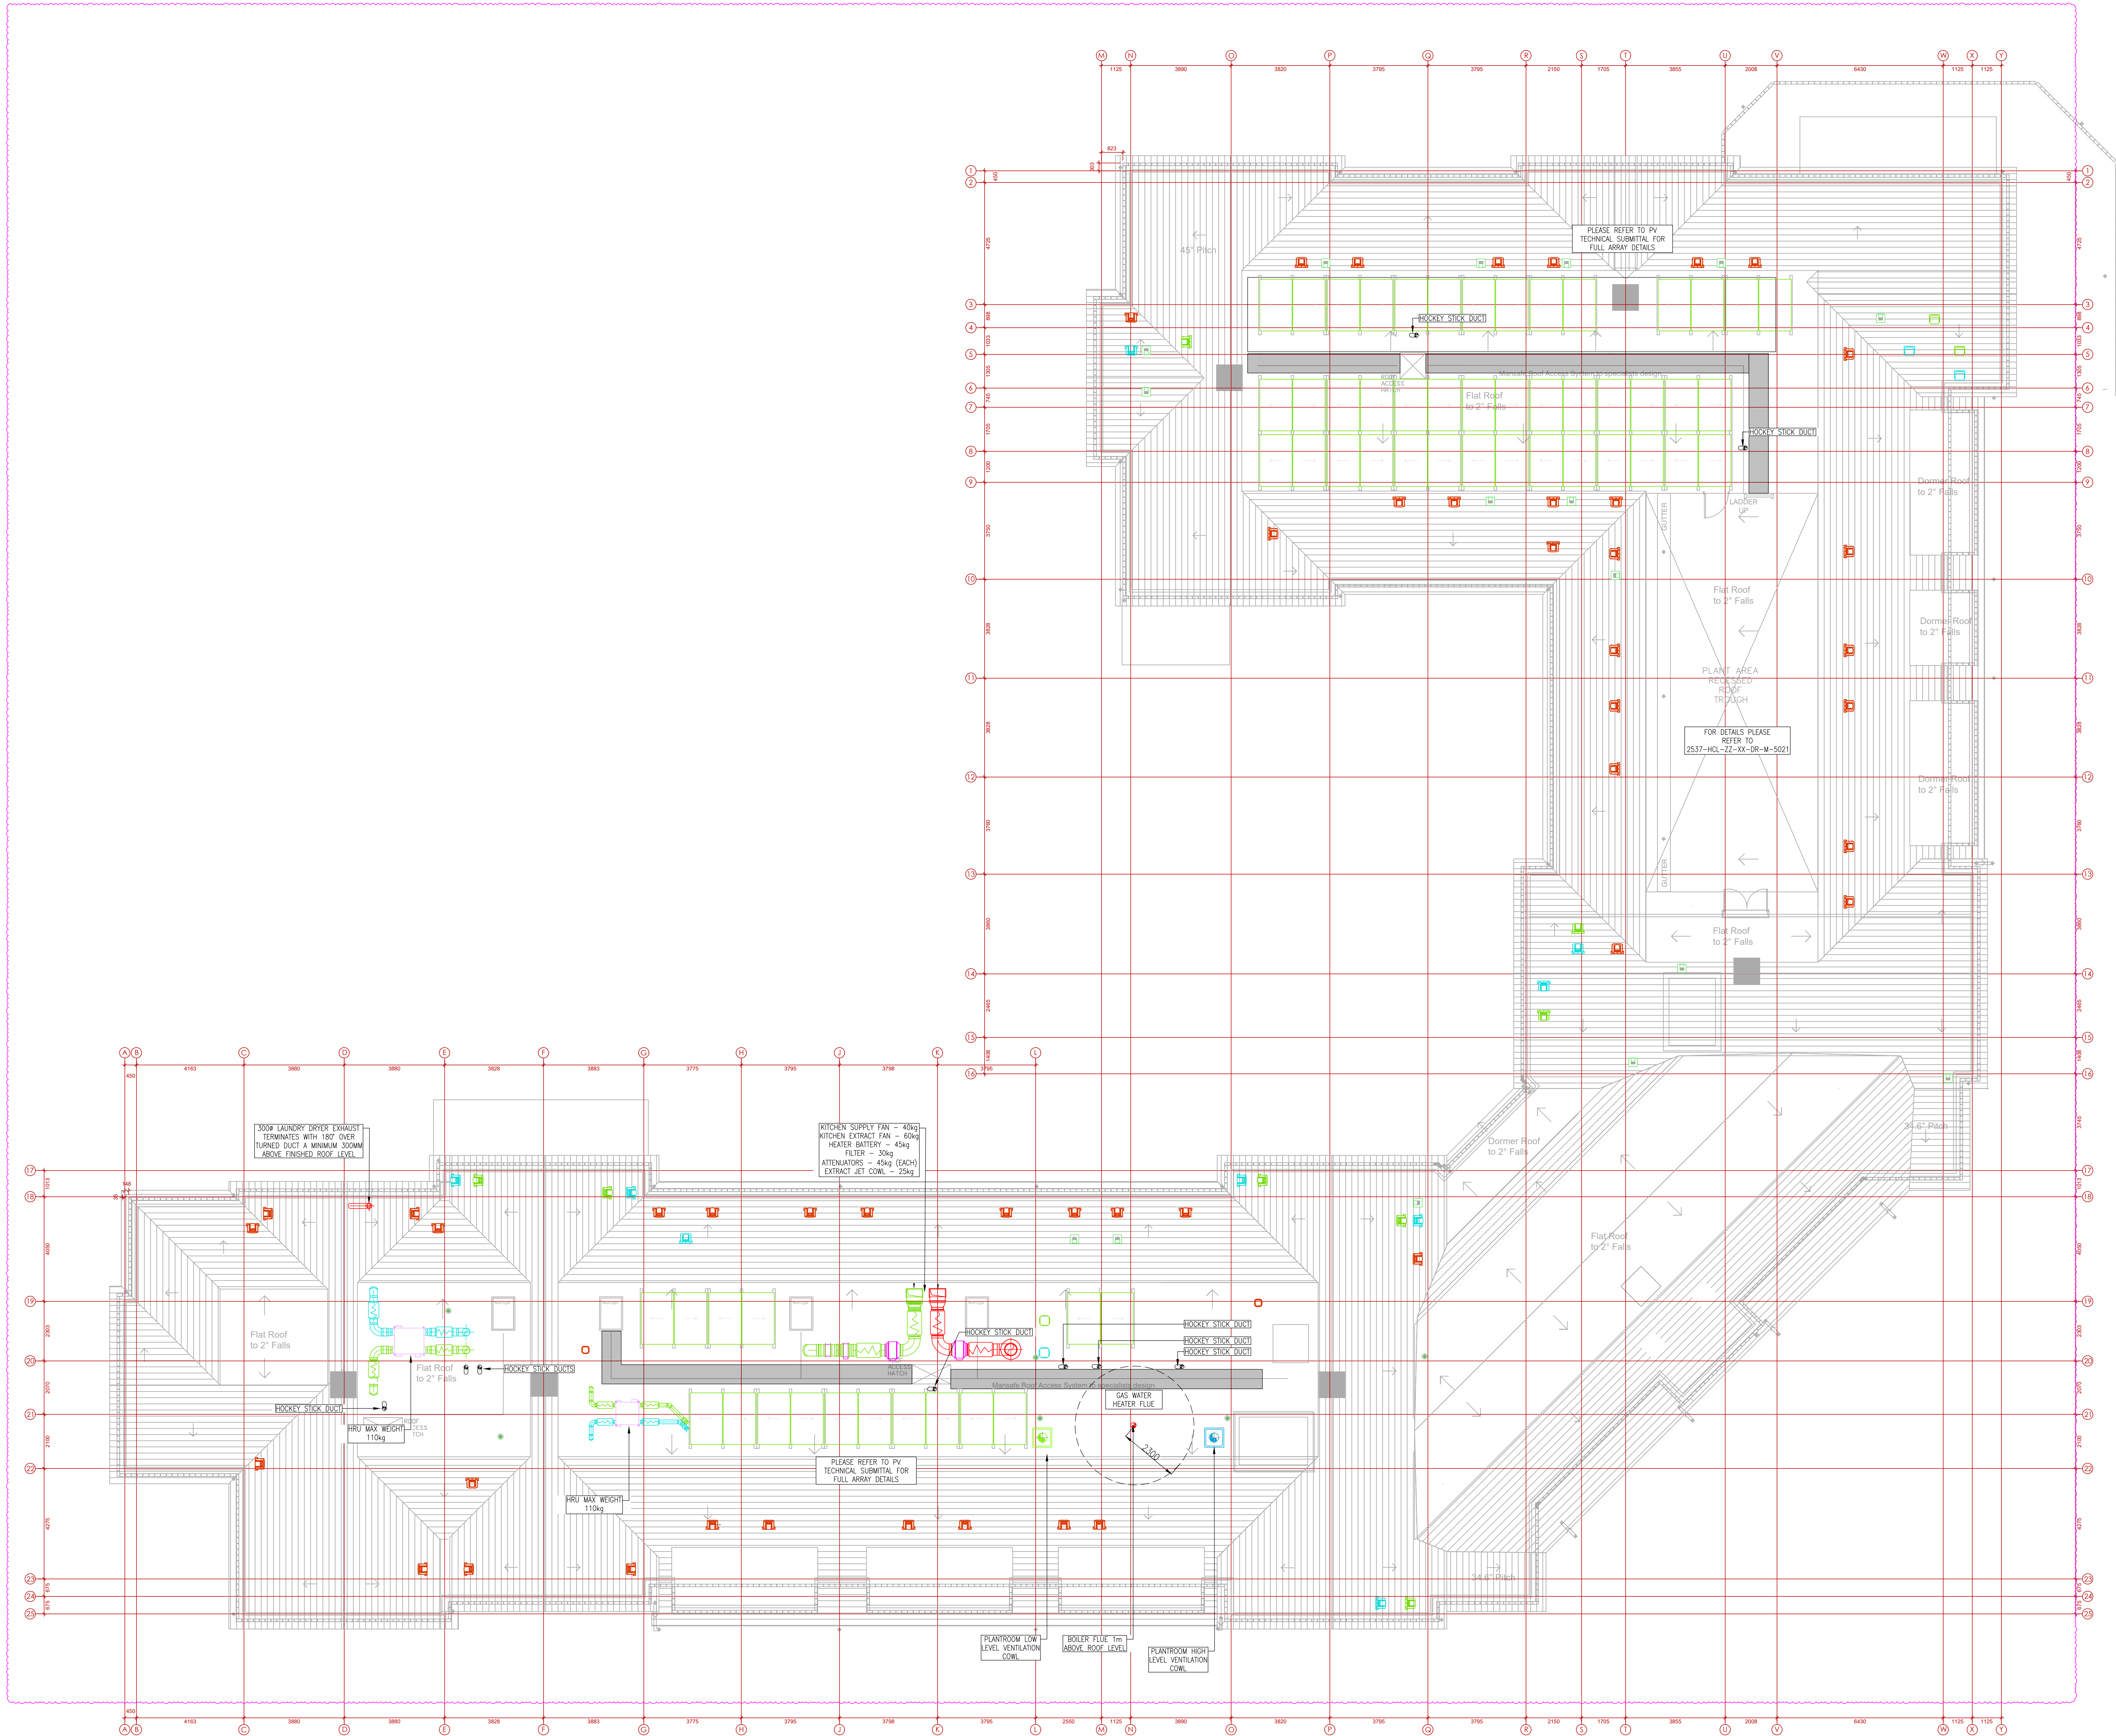

- NOTES:
- THIS DRAWING SHALL BE READ IN CONJUNCTION WITH ANY RELEVANT STRUCTURAL, ARCHITECTURAL & CONSULTANTS DRAWINGS/SPECIFICATIONS.
 - THIS DRAWING IS NOT TO BE SCALED.
 - ALL DIMENSIONS STATED IN mm.
 - THIS DRAWING SHOWS INDICATIVE LOCATIONS FOR SERVICES PENETRATIONS ONLY. FINAL SETTING OUT IS TO BE DONE ON SITE IN CO-ORDINATION WITH THE ROOF TRUSSES.
 - ARCHITECT/STRUCTURAL/MAIN CONTRACTOR TO REVIEW & ADVISE IF ANY HOLES ARE NOT POSSIBLE FOR STRUCTURAL REASONS ETC.
 - ALL WEATHERING OF SERVICE PENETRATIONS TO BE BY THE MAIN CONTRACTOR.

- SLB VENT TILE REPLACEMENT OR EQ. (VENT-BY OTHERS)
- SLB VENT TILE REPLACEMENT OR EQ. (DRAINAGE-BY OTHERS)
- VENTILATION MUSHROOM COWL
- PASSVENT TT13 OR EQ. (VENT BY OTHERS)

SUBJECT TO SPECIALIST
AC DESIGN

C04	11.12.25	DRAWINGS UPDATED AS CLOUDED	SG
C03	26.11.25	DRAWING UPDATED AS CLOUDED	SG
C02	21.11.25	DRAWING UPDATED TO INCLUDE PV ARRAY	SG
C01	14.10.25	DRAWING UPDATED AS CLOUDED & ISSUED FOR CONSTRUCTION	SG
P01	25.03.25	ISSUED FOR COMMENT	CP
REV	DATE	DETAILS OF REVISION	BY

HARNISS

1 Weekley Wood Avenue,
Kettering, Northants, NN14 1UQ
Tel: 01933 656850
Email: info@harniss.co.uk

CLIENT
HORIZON CONSTRUCTION GROUP
(BARCHESTER HEALTHCARE)
COPTHORNE, WEST SUSSEX

PROJECT
PROPOSED CARE HOME
TURNERS HILL ROAD
COPTHORNE WEST SUSSEX

DRAWING TITLE
MEP SERVICES
COORDINATED ROOF PLAN

Issue Status

FOR CONSTRUCTION		
Original Size	Scale	Drawn
A0	1:100	CP
HCL Project No.	Suitability	Checked
2537	-	SG
Project	Original	Issue
2537 - HCL - ZZ - XX - DR - ME - 9000		