


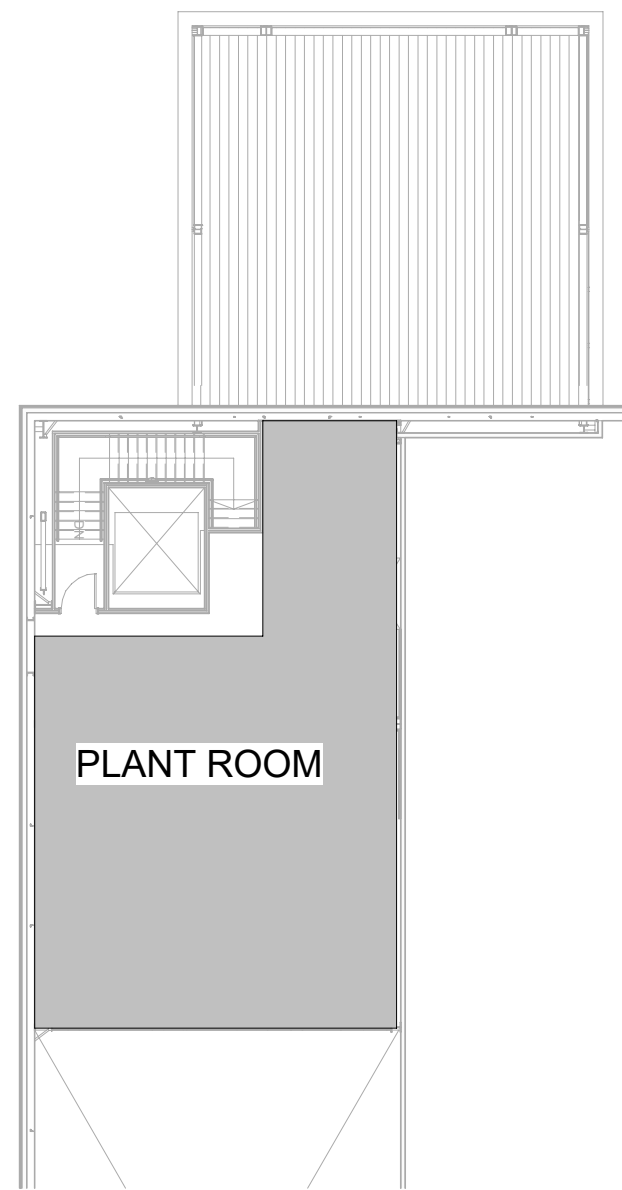


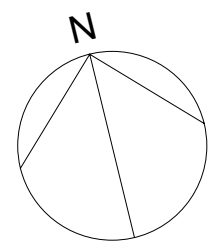

SECOND FLOOR PLAN
1 : 200

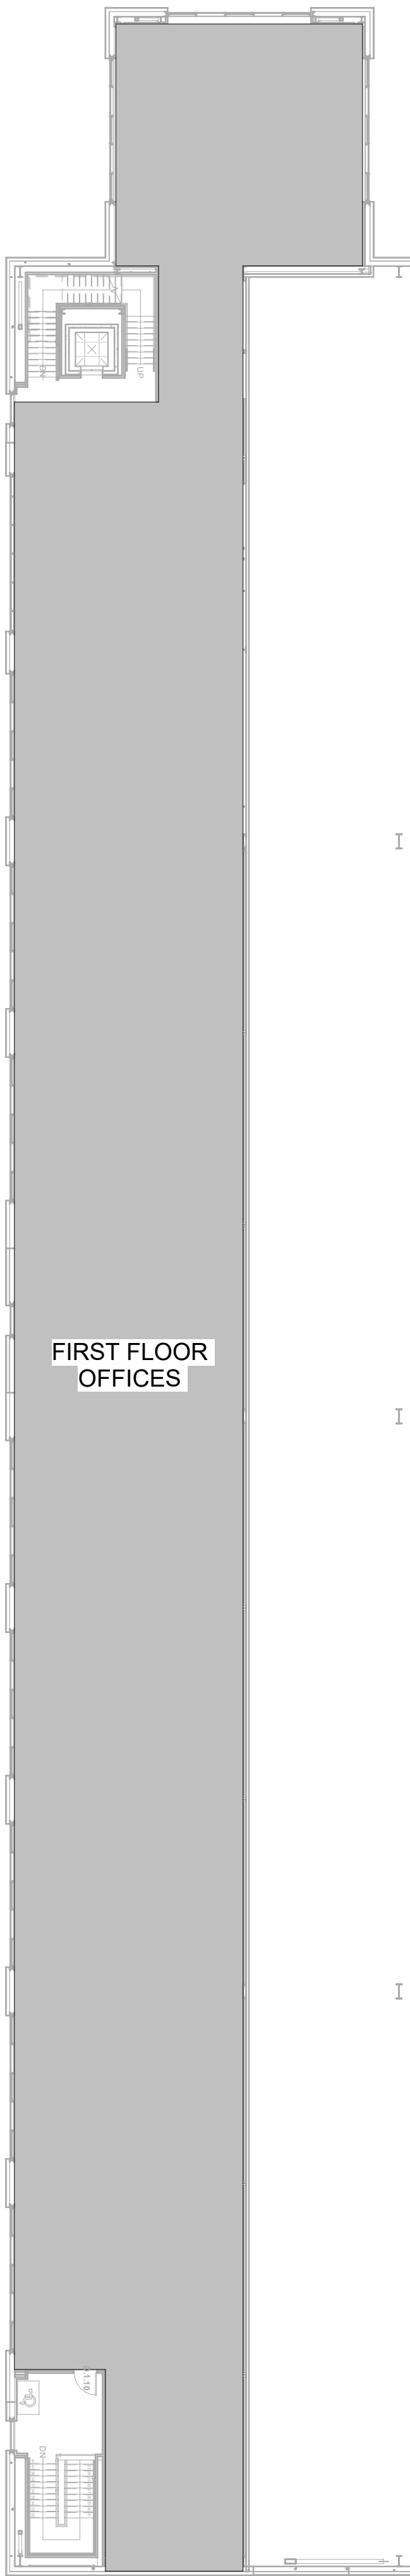

FIRST FLOOR PLAN
1 : 200

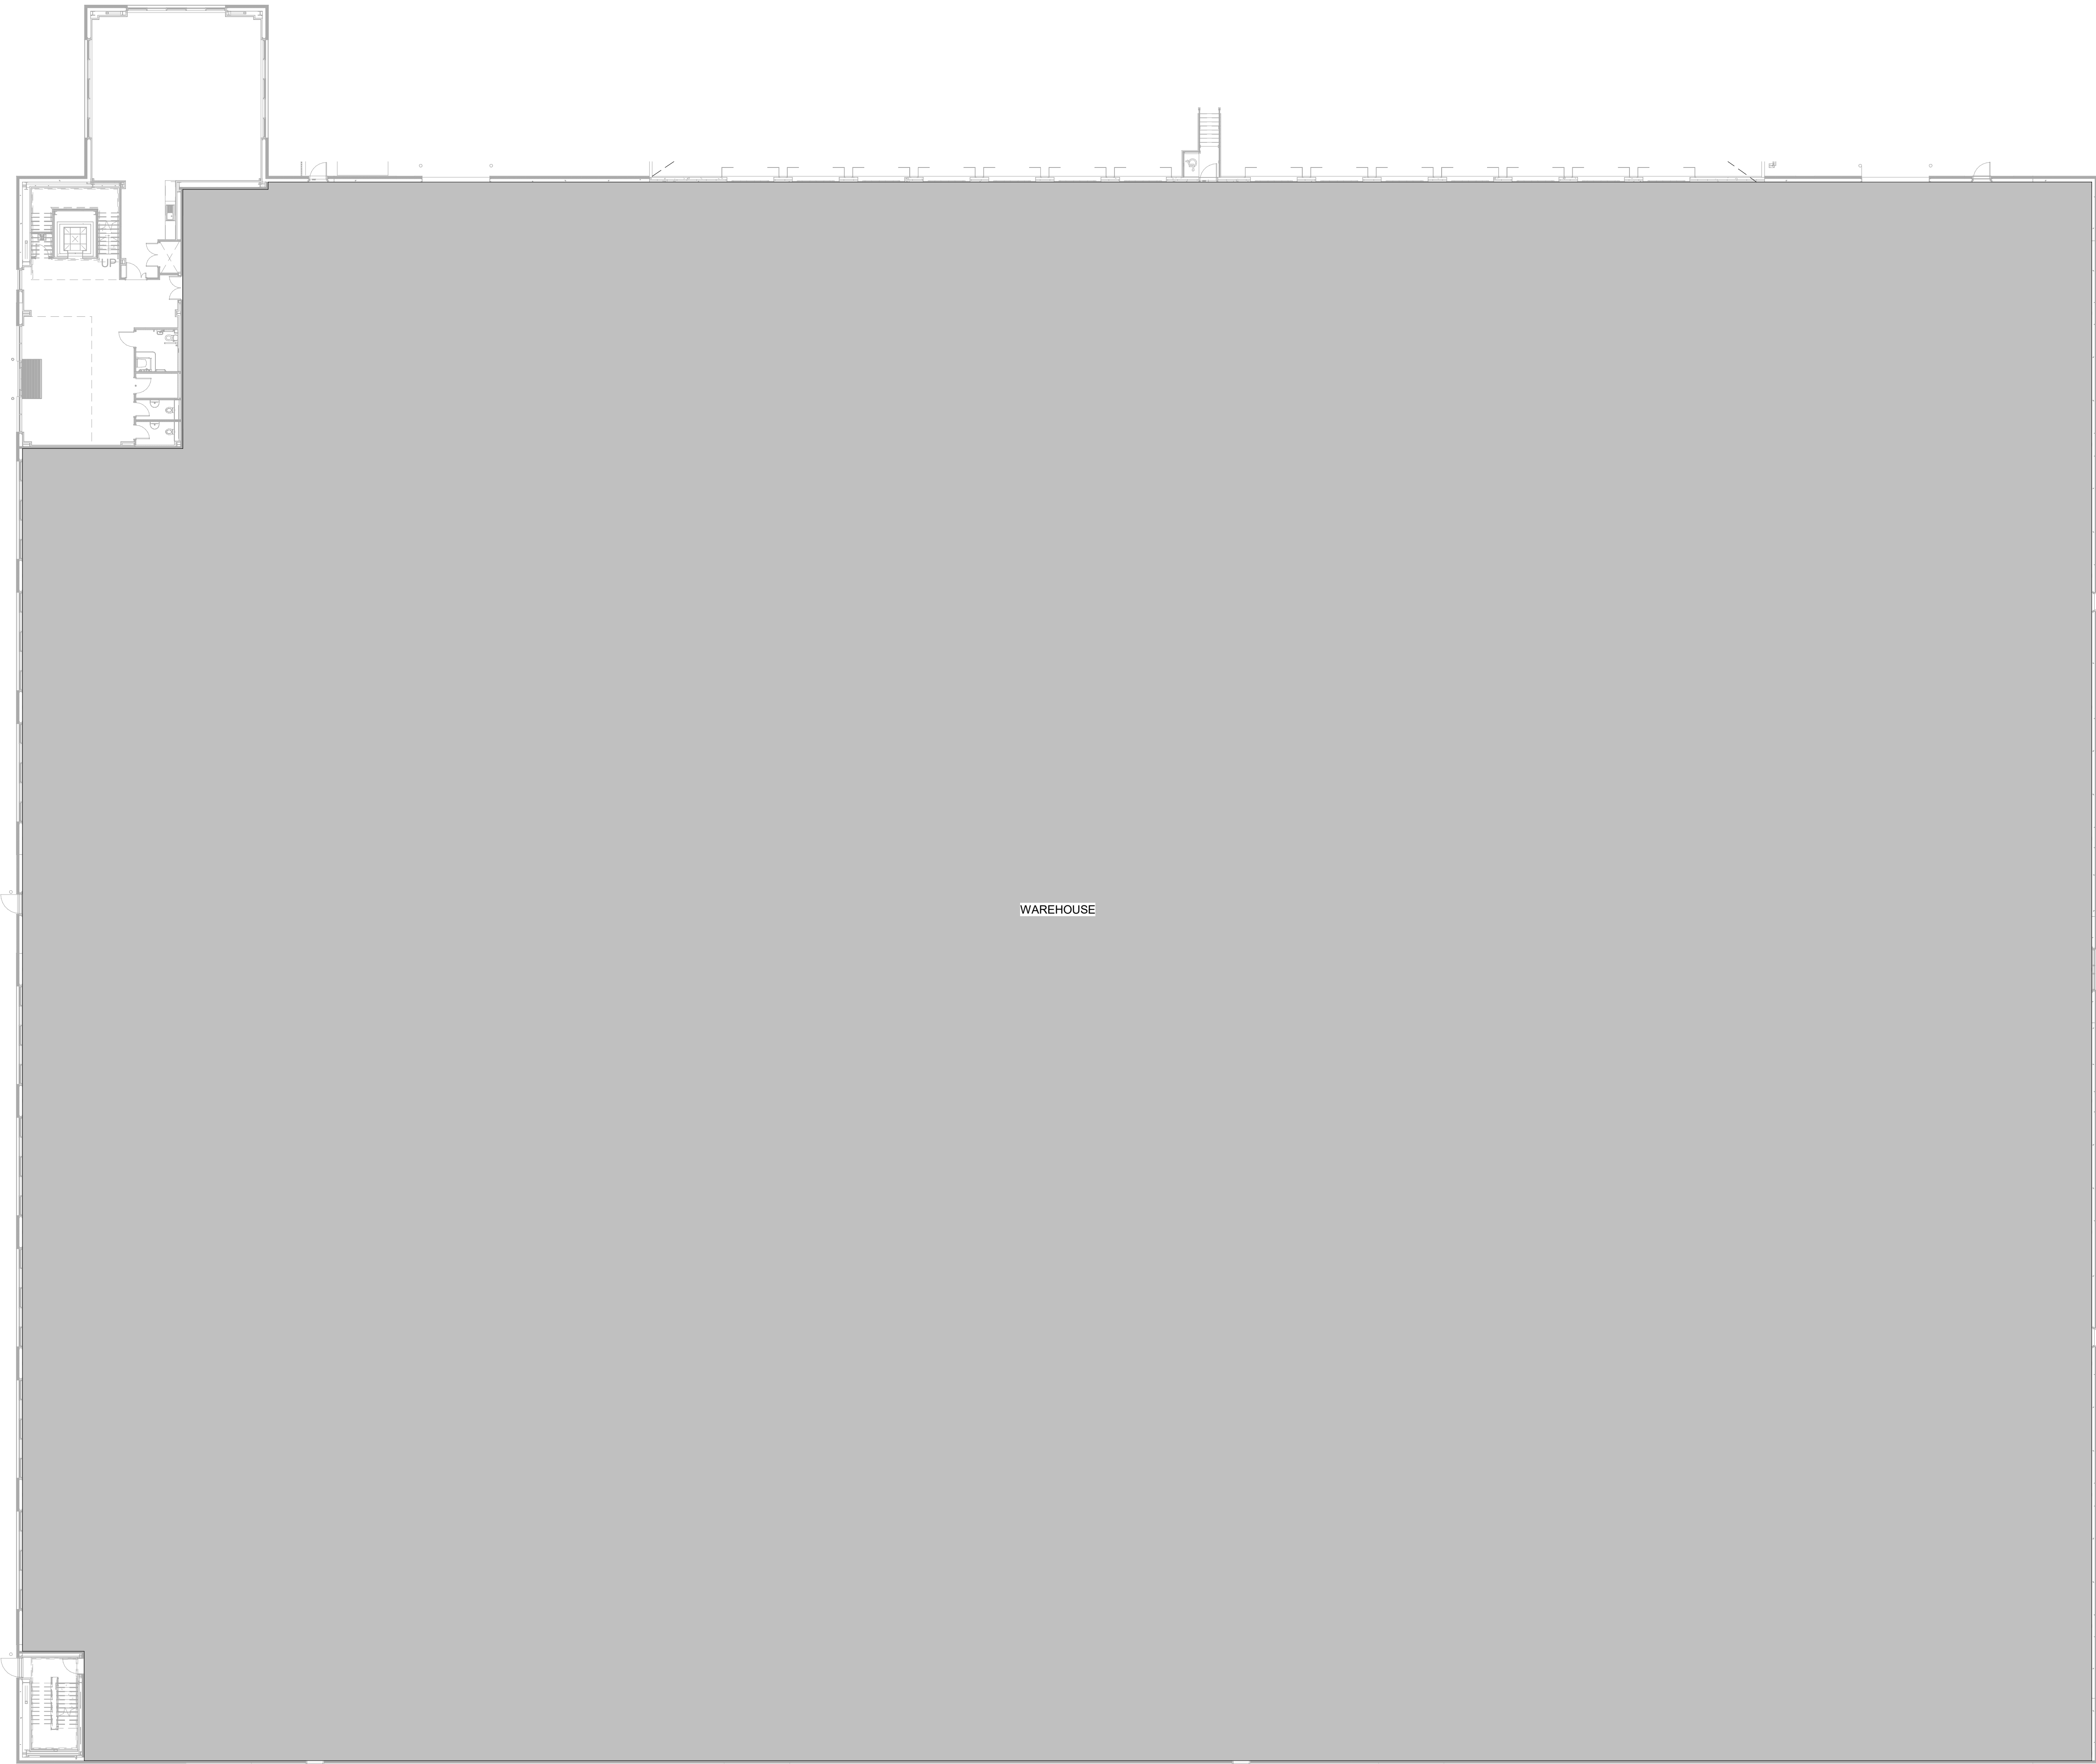

GROUND FLOOR PLAN
1 : 200

P2	PLANNING ISSUE	11/09/20	KR	AH
P1	FIRST ISSUE	04/09/20	KR	AH
Rev	Description	Date	By	Chk

Status

PLANNING

SMR
SMALLEY MARSEY RISPIN

ARCHITECTS
The Exchange Station Parade Harrogate HG1 1TS
01423 707 757 admin@smrarchitects.co.uk

Project
Unit 7 Paragon Park, Burgess Hill
GOTHAR GREEN WAY,
HASPOCKS BN6 9LJ

Client
PMK CONSULT
construction project management

Drawing Title

EXISTING FLOOR PLANS

Proj Ref	Origin	Zone	Level	Type	Role	Num	Status	Rev
8161 -	SMR -	00 -	ZZ -	DR -	A -	2100 -	S2 -	P2
SMR Job Ref		Sheet		Scale		Drawn		
8161-00-2100		A0		1 : 200		KR		