


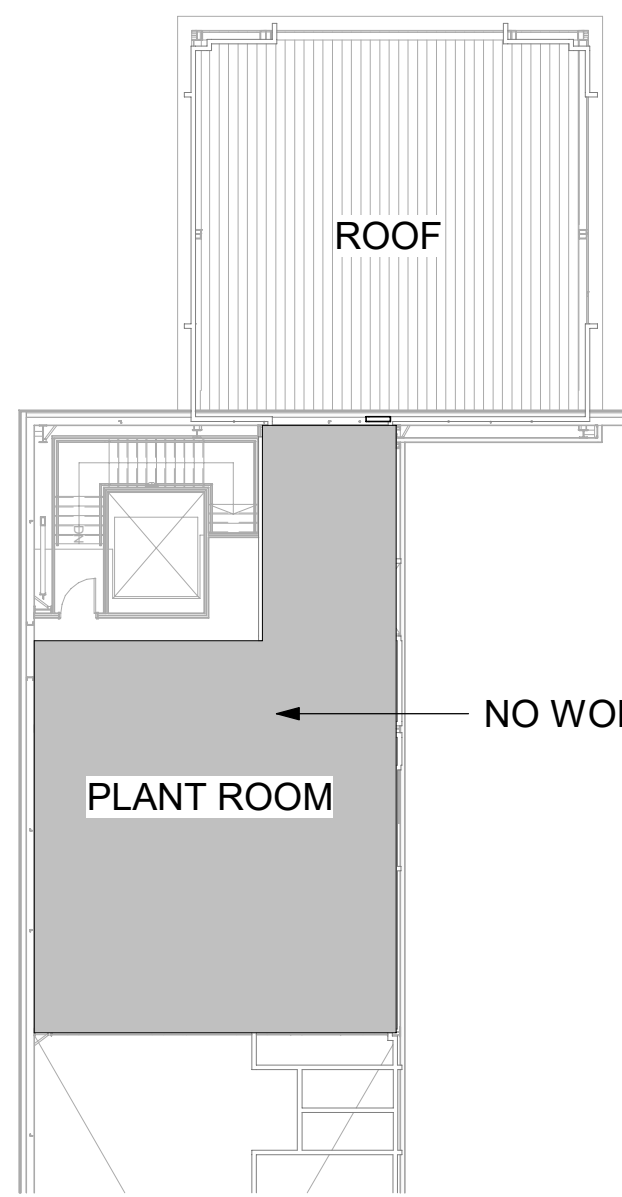


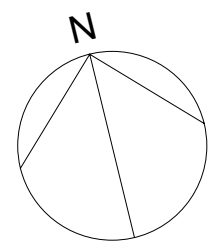

SECOND FLOOR PLAN
1 : 200

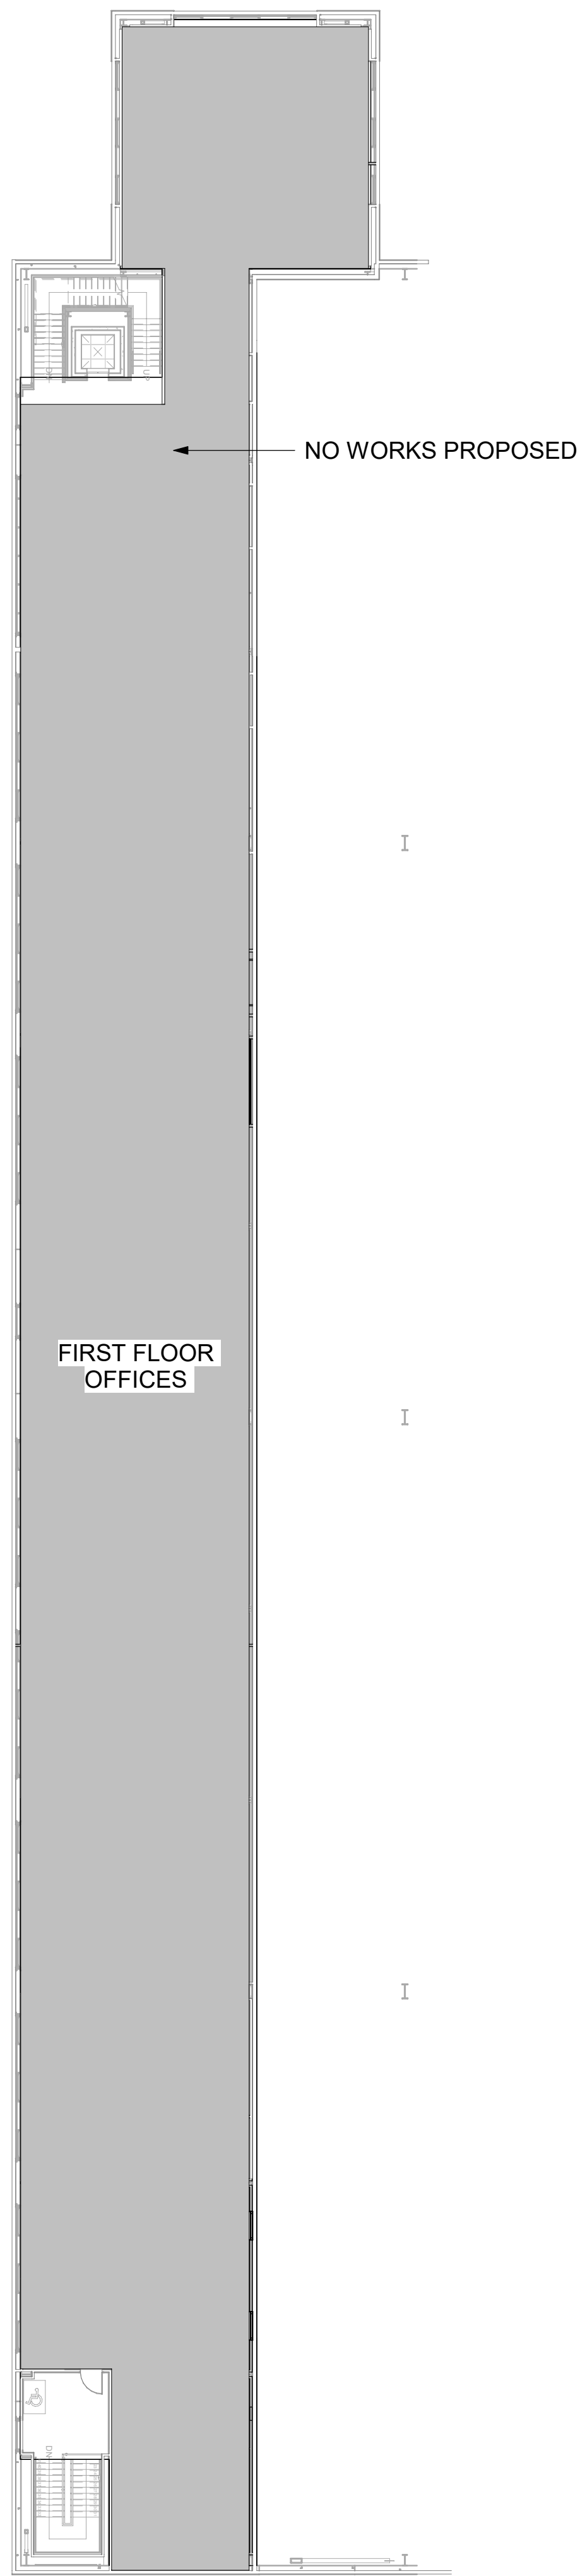

FIRST FLOOR PLAN
1 : 200

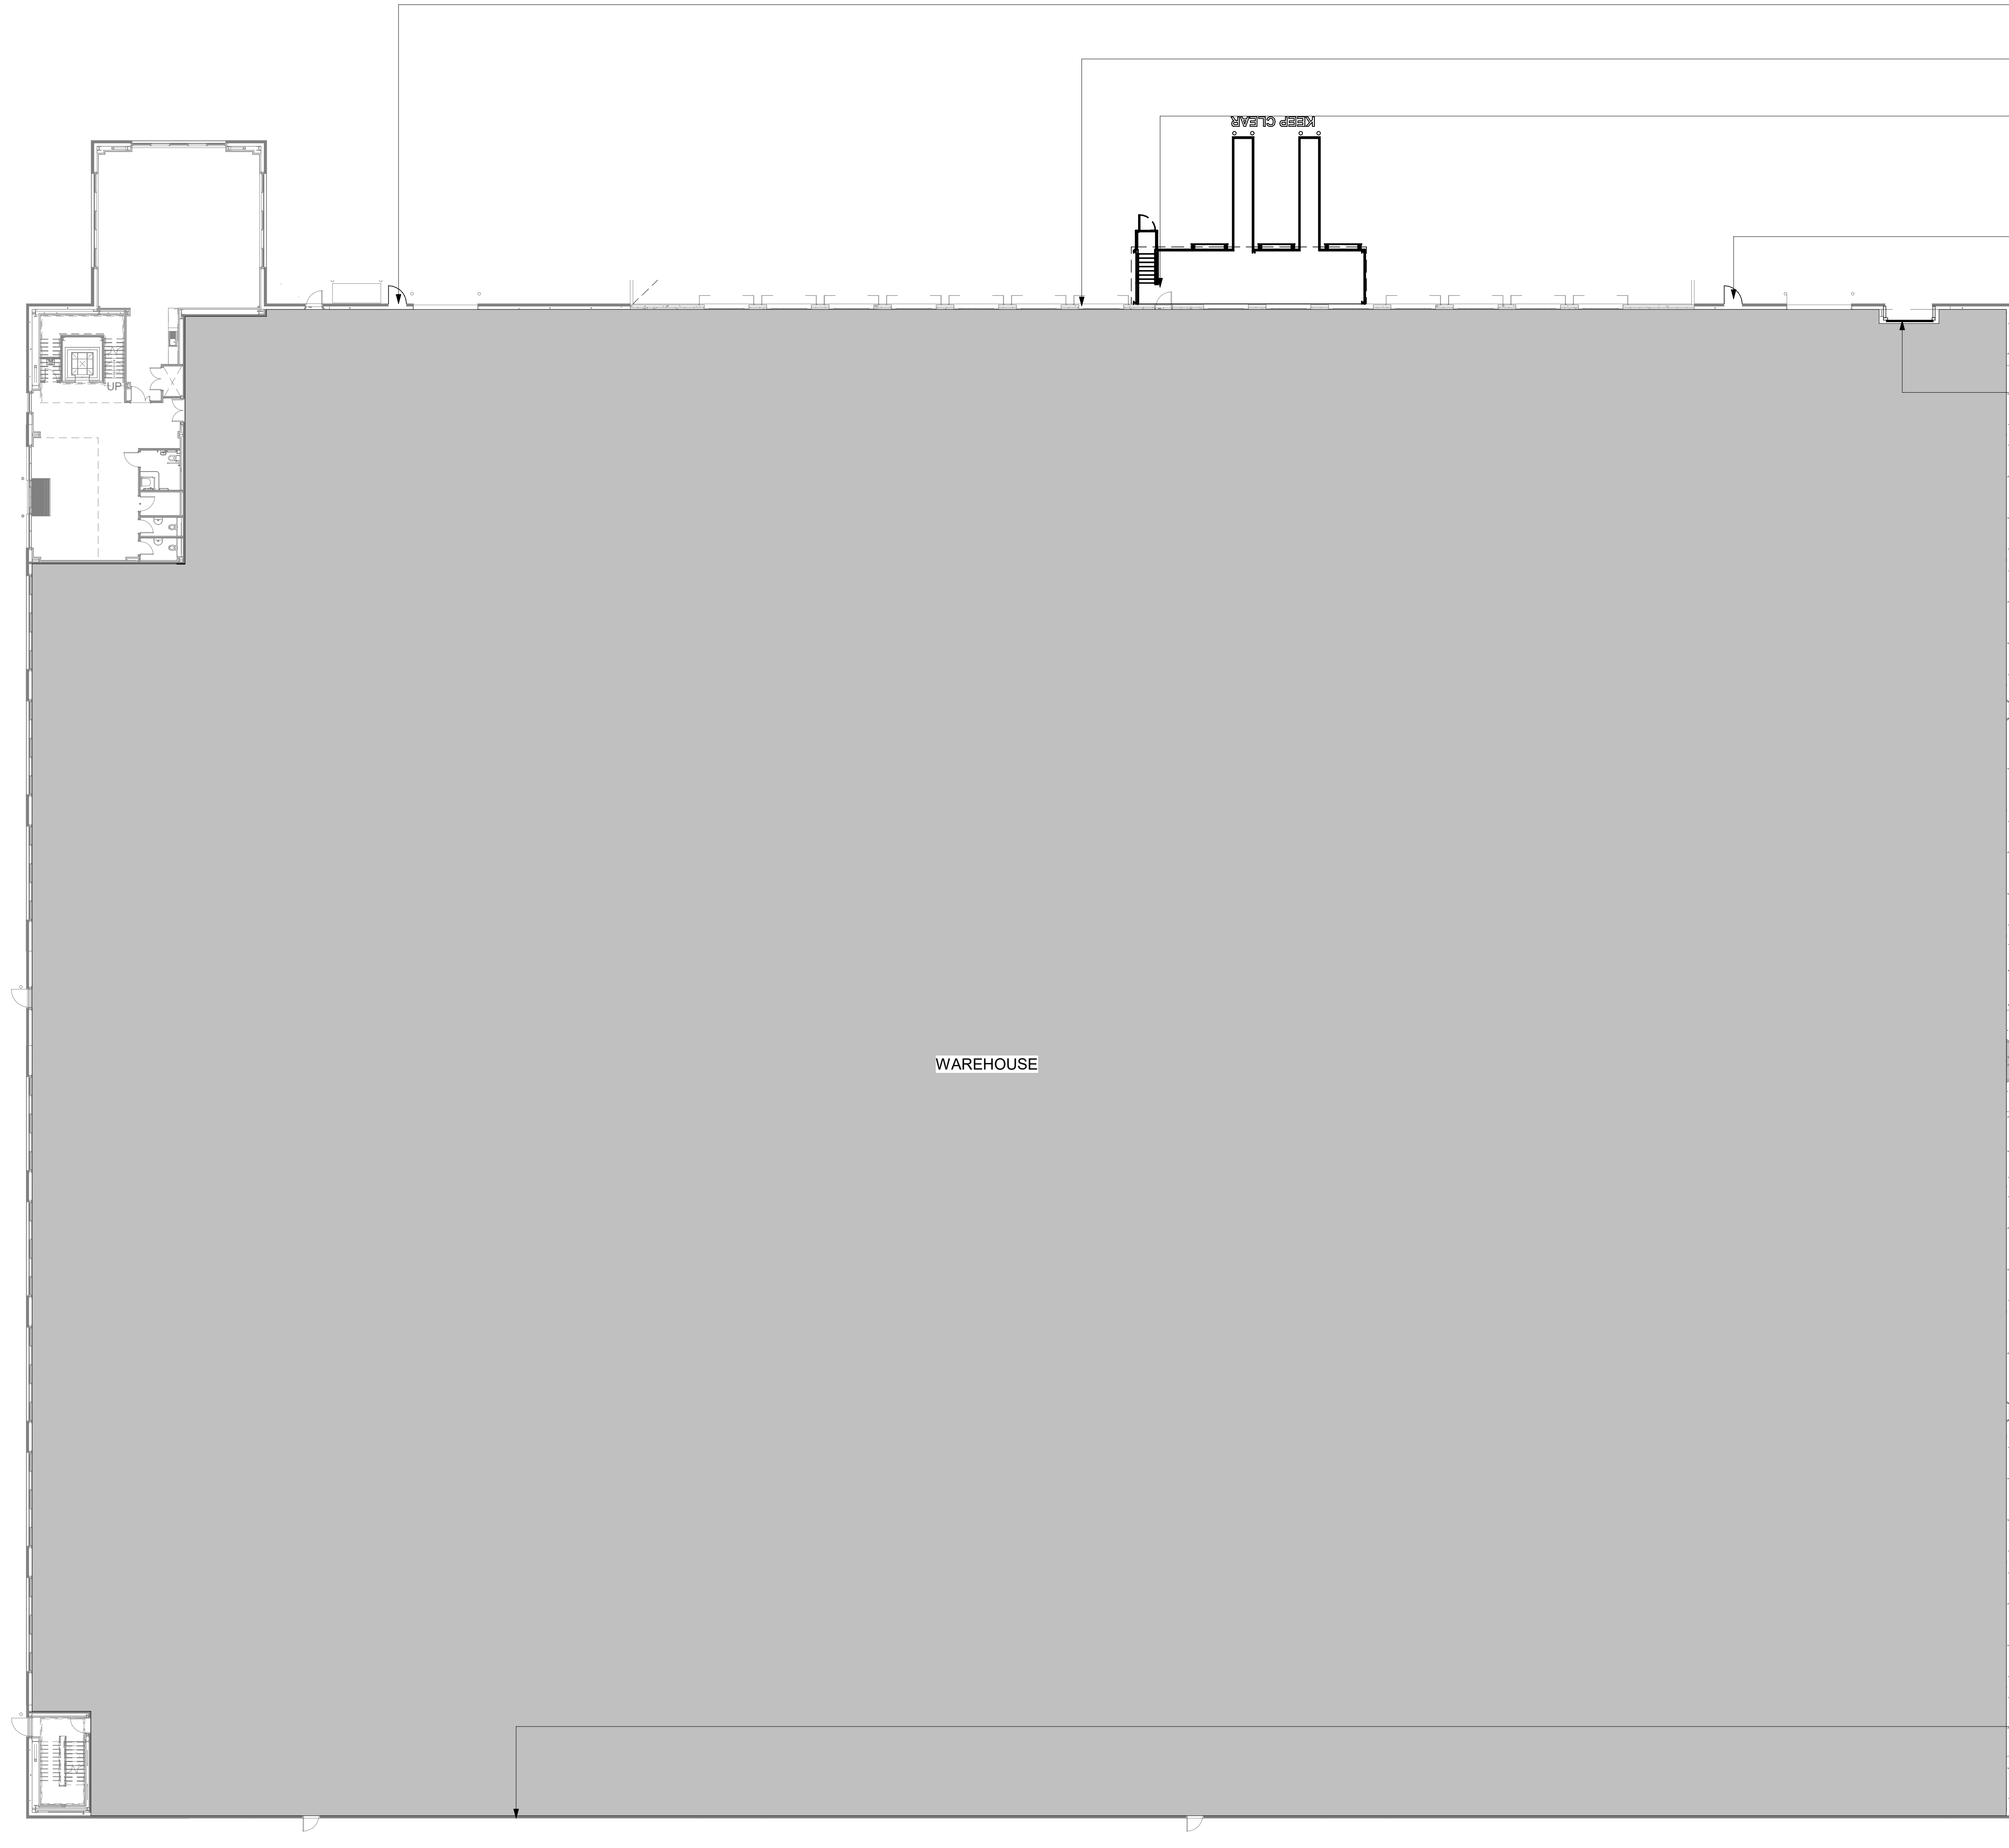

GROUND FLOOR PLAN
1 : 200

PROPOSED MOE DOOR
REFER TO DRAWING 2103 FOR DETAILS
PROPOSED 5000MM X 3000MM WALL LOUVRE
LOCATED AT HIGH LEVEL.
REFER TO DRAWING 2103 FOR DETAILS

PROPOSED WASTE PLATFORM WITH CANOPY AND
ACCESS. REFER TO DRAWING 2006 FOR DETAILS

PROPOSED LOCATION OF RELOCATED MOE DOOR
REFER TO DRAWING 2103 FOR DETAILS

PROPOSED LEVEL ACCESS DOOR
REFER TO DRAWING 2103 FOR DETAILS

PROPOSED 18NO. OF WALL LOUVRES
REFER TO DRAWING 2103 FOR DETAILS

PROPOSED 52000mm x 3000mm WALL LOUVRE
LOCATED AT HIGH LEVEL.
REFER TO DRAWING 2103 FOR DETAILS

P3	RED LINE BOUNDARY AND LOUVRE SIZE UPDATES	22.09.20	KR	AH
P2	PLANNING ISSUE	11.09.20	KR	AH
P1	FIRST ISSUE	04.09.20	KR	AH
Rev	Description	Date	By	Chk

Status

PLANNING

SMR
SMALLEY MARSEY RISPIN

ARCHITECTS
The Exchange Station Parade Harrogate HG1 1TS
01423 707 757 admin@smrarchitects.co.uk

Project
Unit 7 Paragon Park, Burgess Hill
GOTHAR GREEN WAY,
HASPOCKS BN6 9LJ

Client



Drawing Title

PROPOSED FLOOR PLANS

Proj Ref	Origin	Zone	Level	Type	Role	Room	Status	Rev
8161 - SMR	- 00 - ZZ - DR - A - 2101 - S4 - P3							
SMR Job Ref	Sheet	A0	Scale	1 : 200	Drawn	KR		