



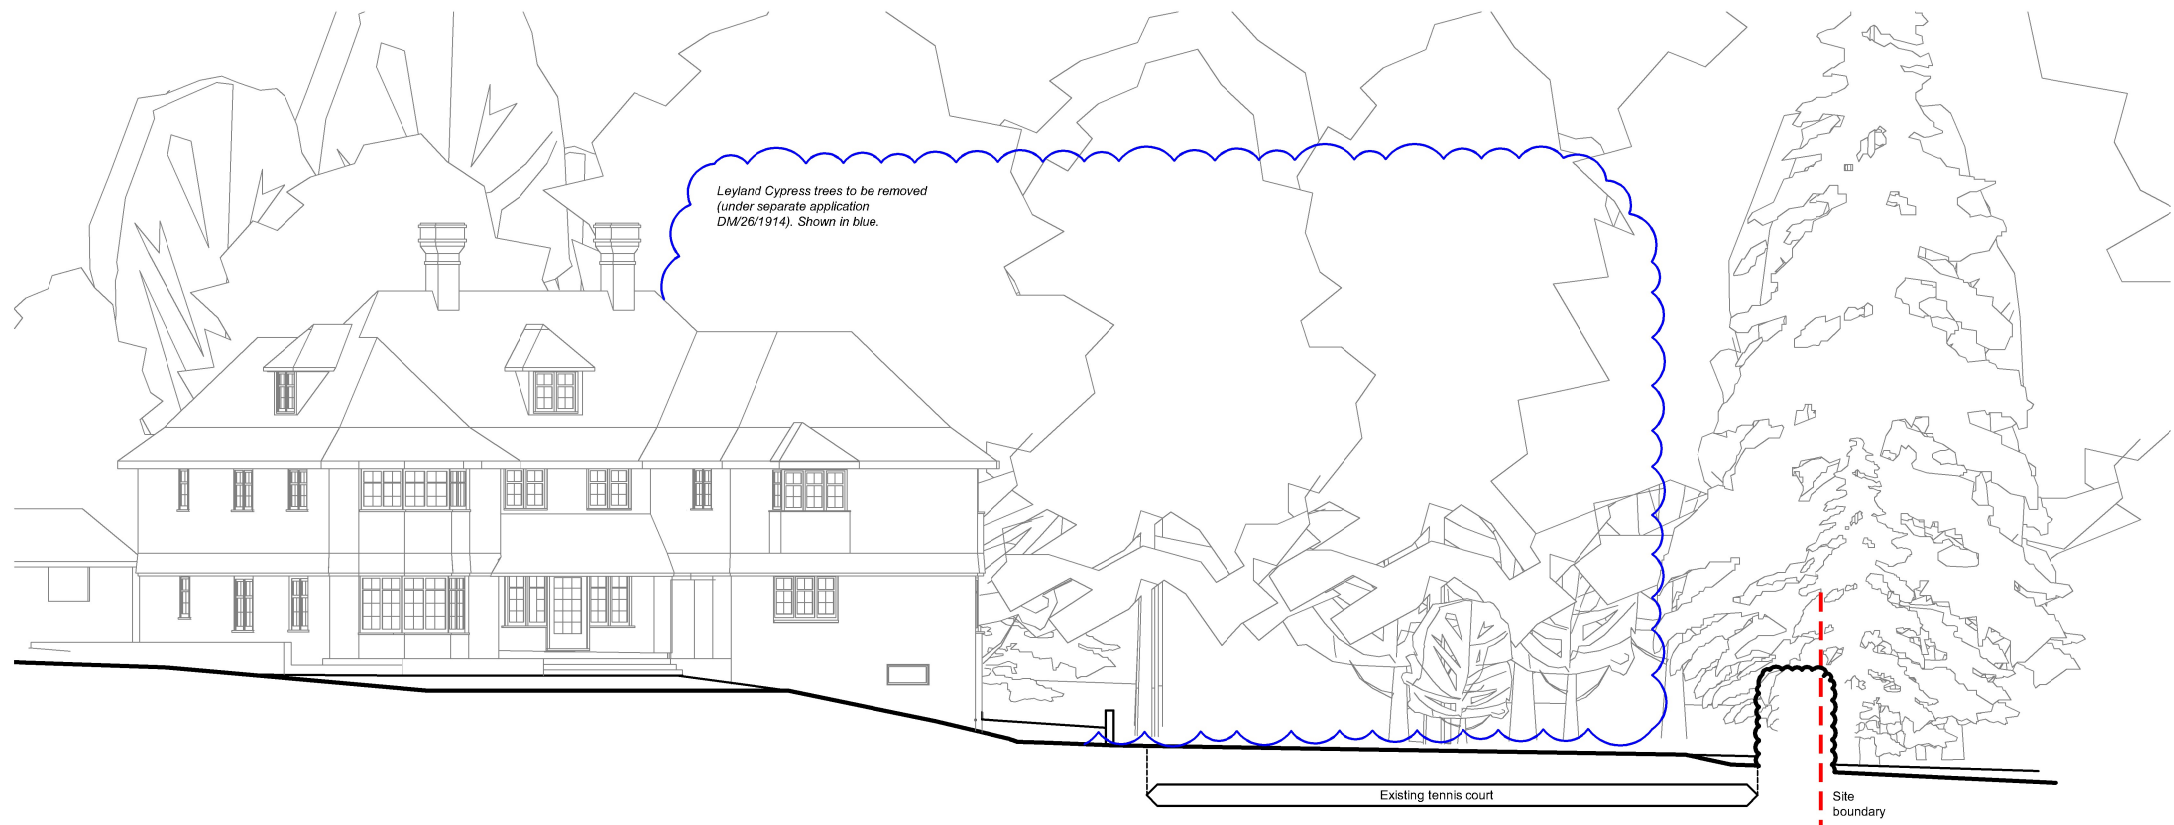

1 - Existing North Elevation



2 - Existing South Elevation

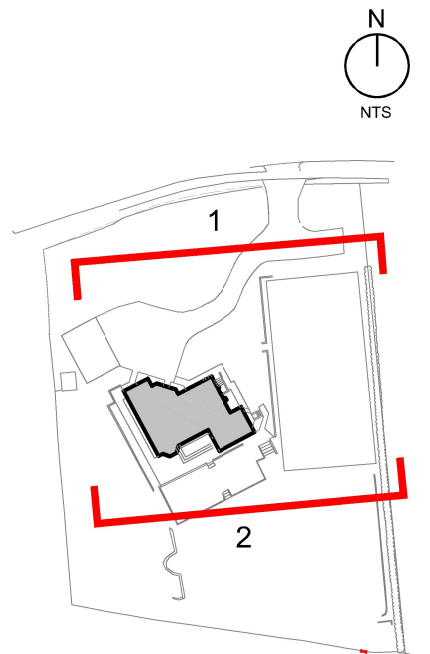

Planning Application

Issue	Date	Comments

0 1 2 3 4 6 8 10m
1:200

Hurstmead- New Dwelling
22 Lewes Road, Haywards Heath

Existing Context Elevations- Sheet 1

Drawing Ref: HLR_FA_650

Date: September 2026
Scale: 1:200@ A3

Revision: