




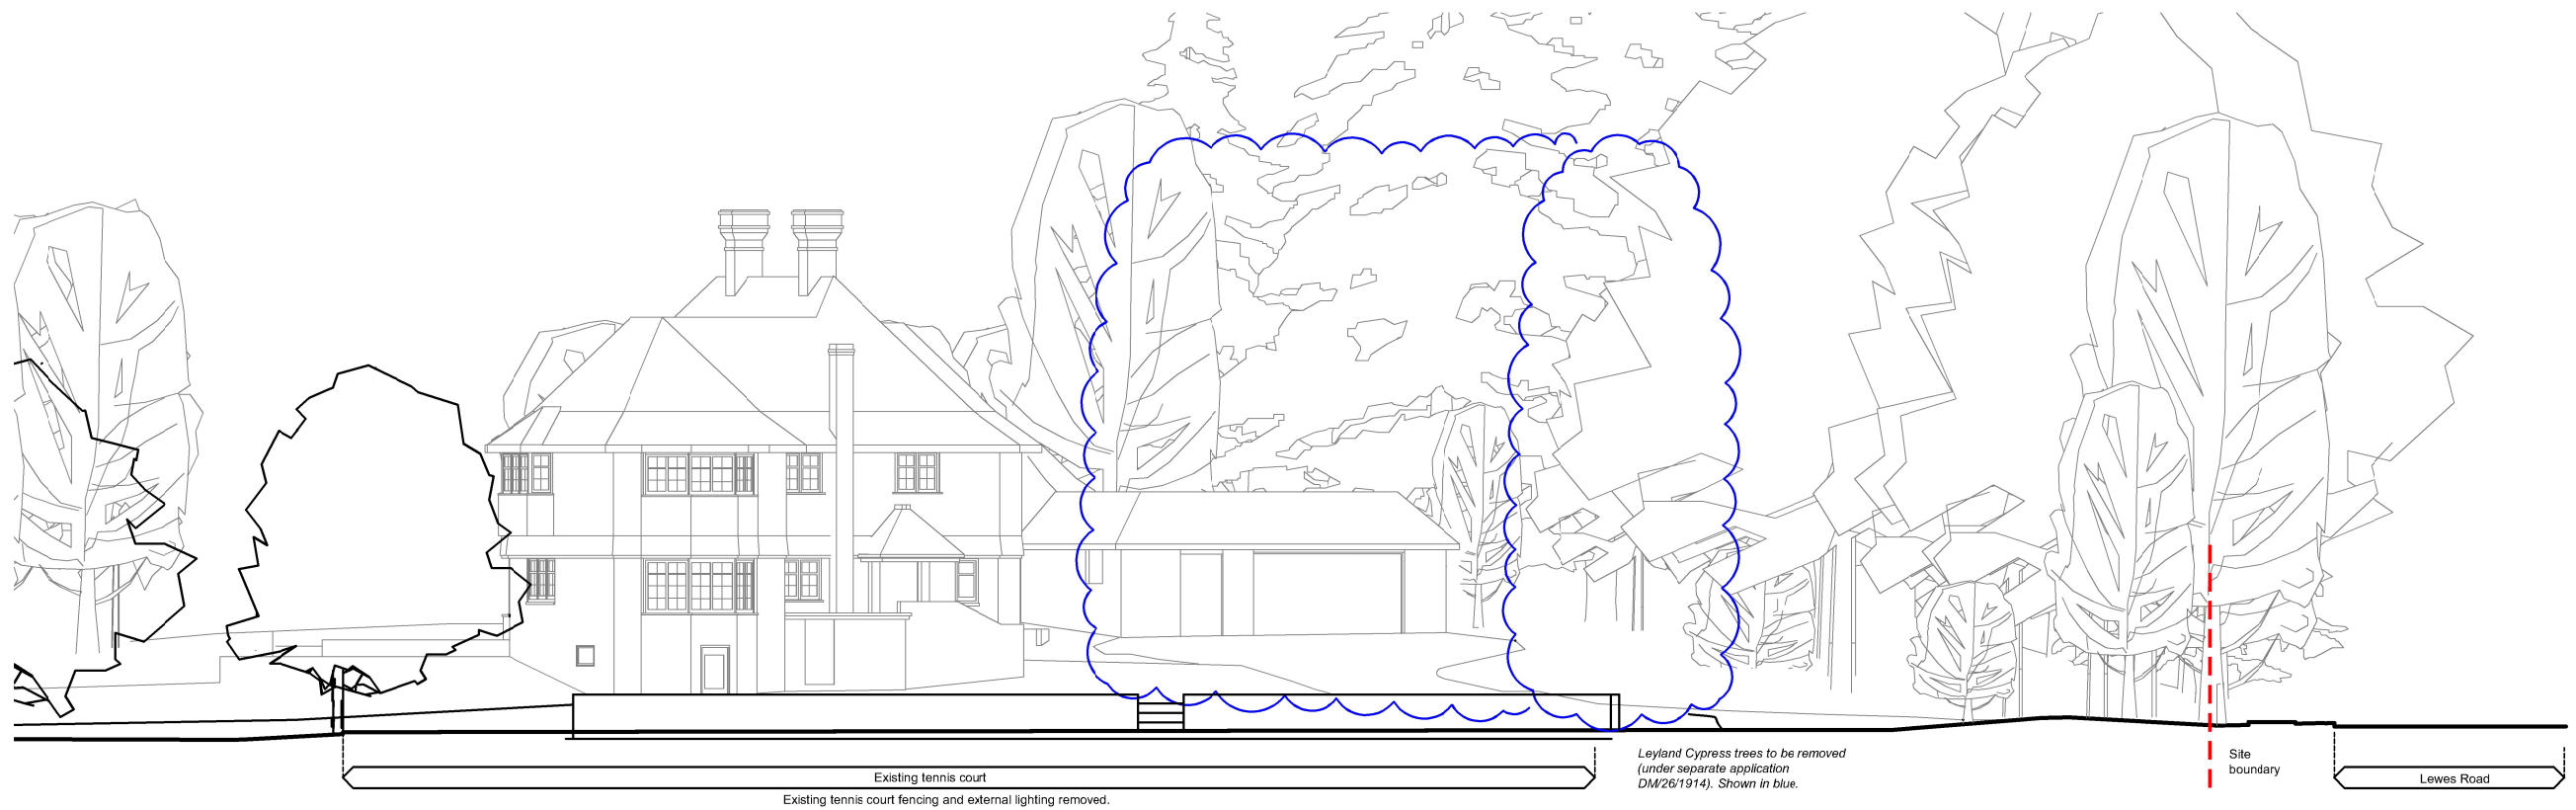

3 - Existing East Elevation

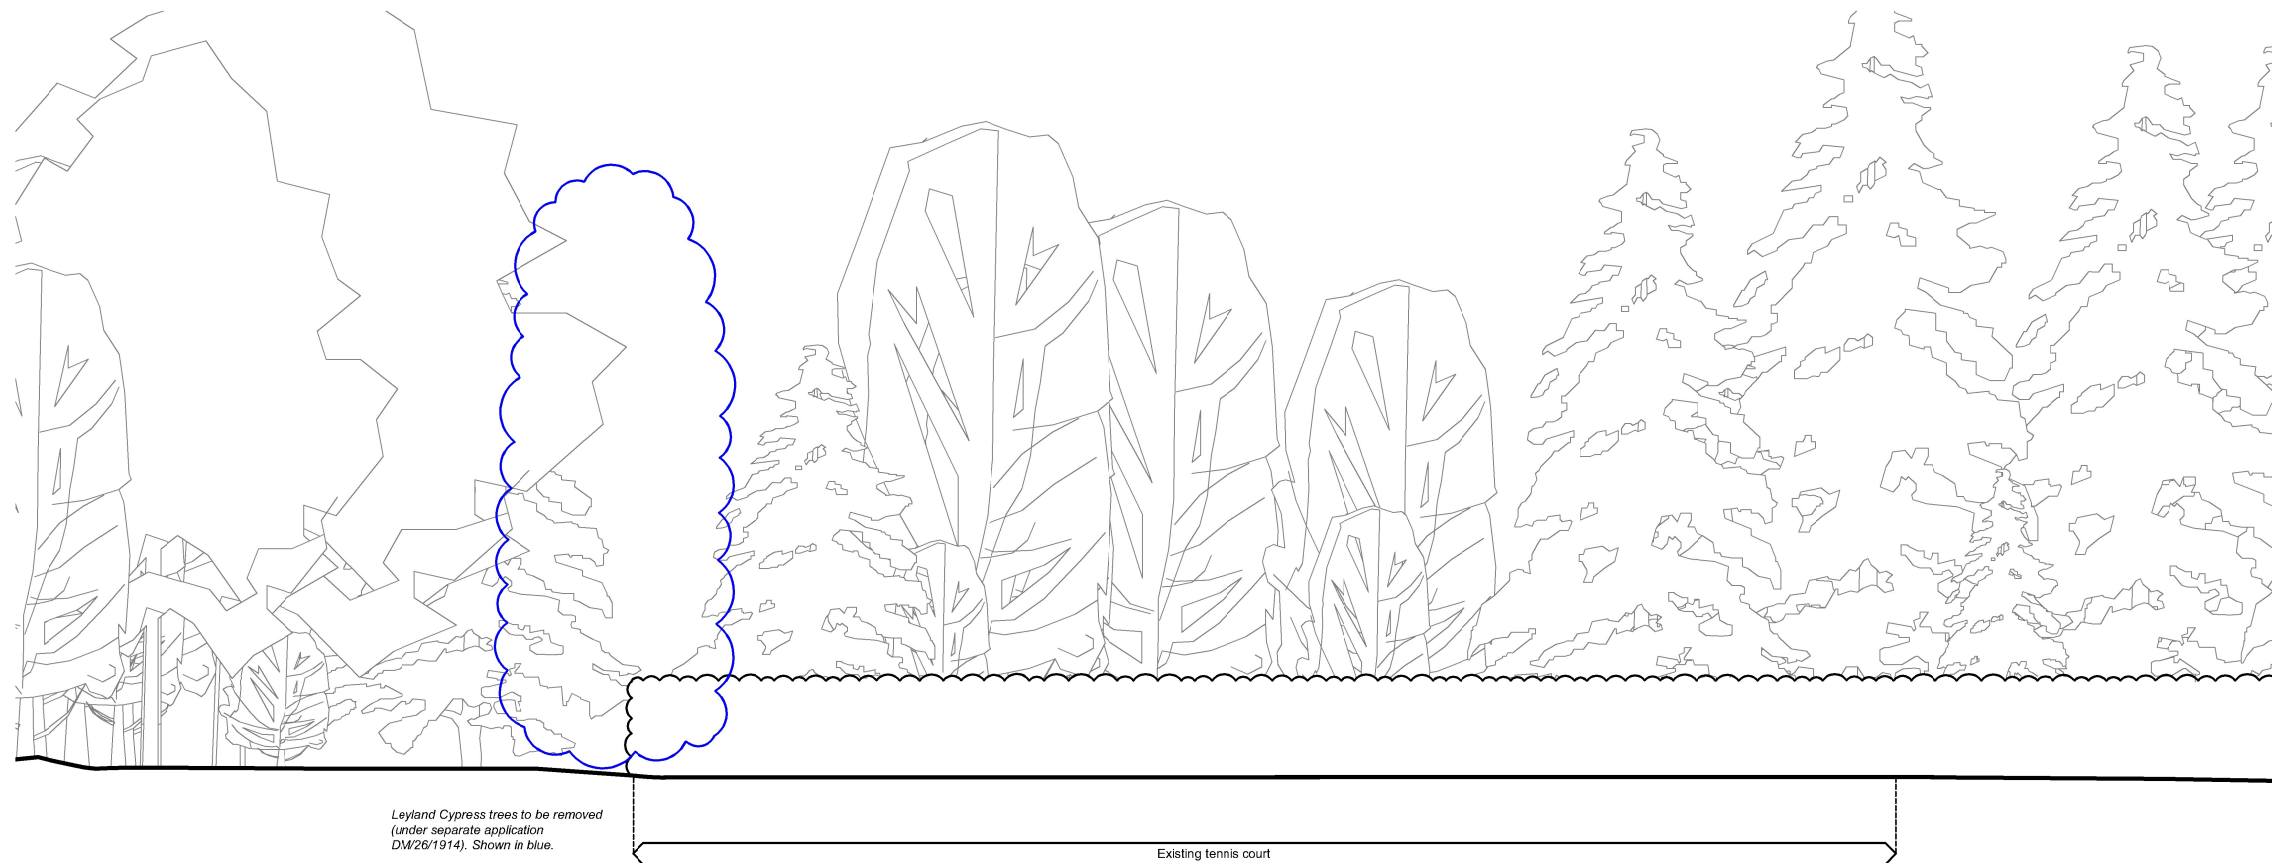

4 - Existing East Elevation

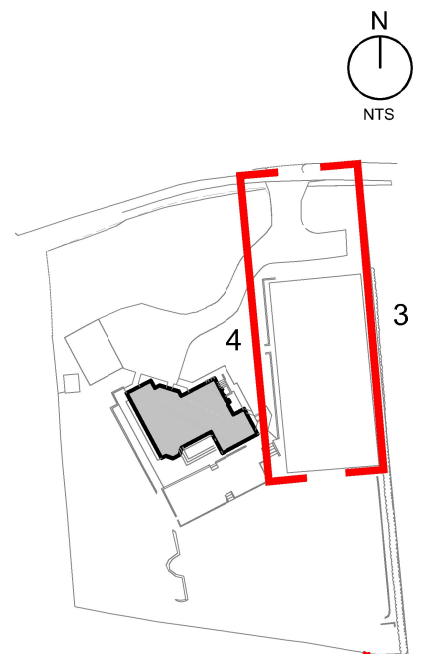

Planning Application

Issue Date Comments

0 1 2 3 4 6 8 10m
1:200

Hurstmead- New Dwelling
22 Lewes Road, Haywards Heath

Existing Context Elevations- Sheet 2

Drawing Ref: HLR_FA_651

Date: September 2026
Scale: 1:200@ A3

Revision: