


## Planning Application

| Issue | Date | Comments |
|-------|------|----------|
|       |      |          |

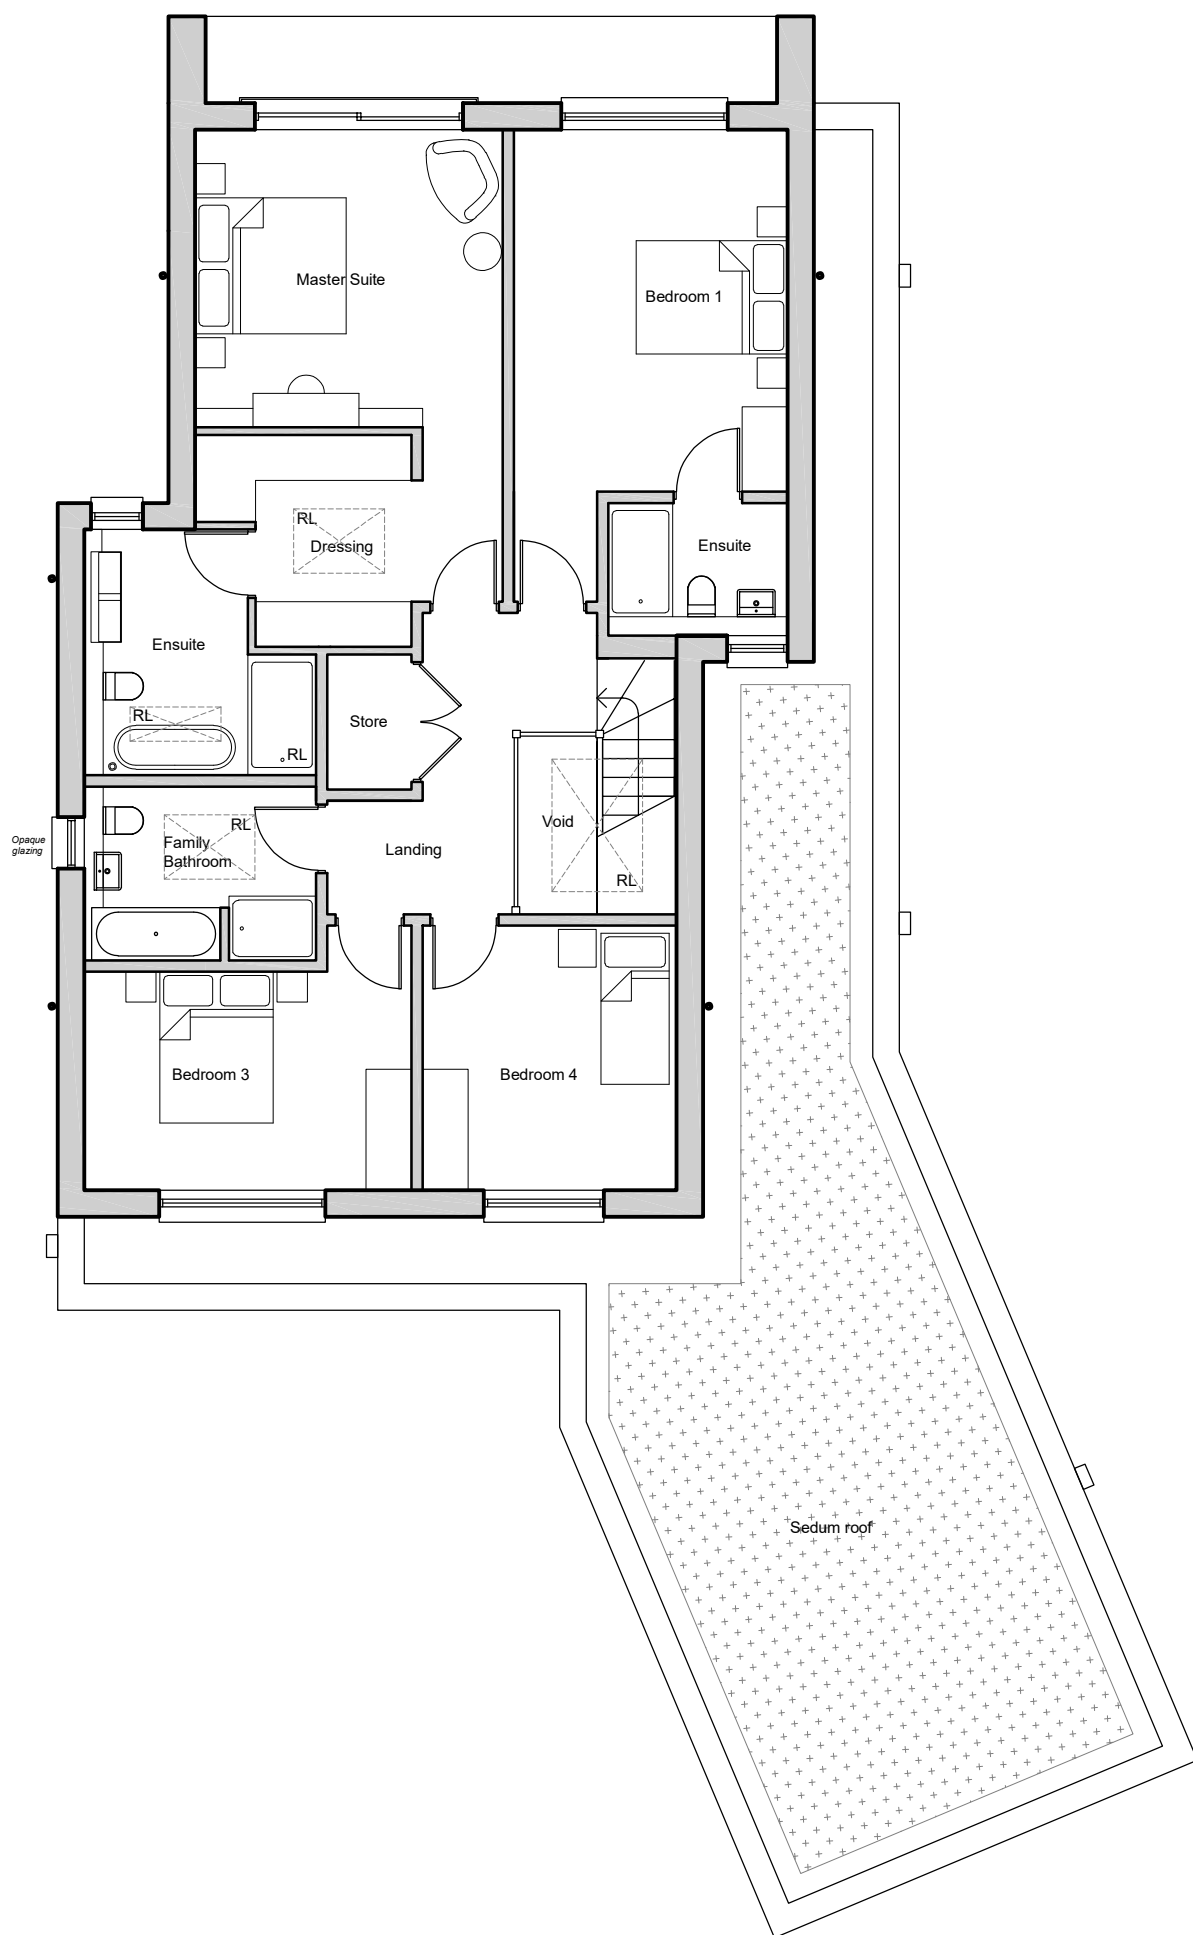

Proposed New Dwelling,  
Hurstmead, 22 Lewes Road, Haywards Heath

Proposed First Floor Plan

Drawing Ref: HLR\_FA\_801

Date: September 2026  
Scale: 1:100@ A3

Revision: