


Planning Application

Issue	Date	Comments
-------	------	----------

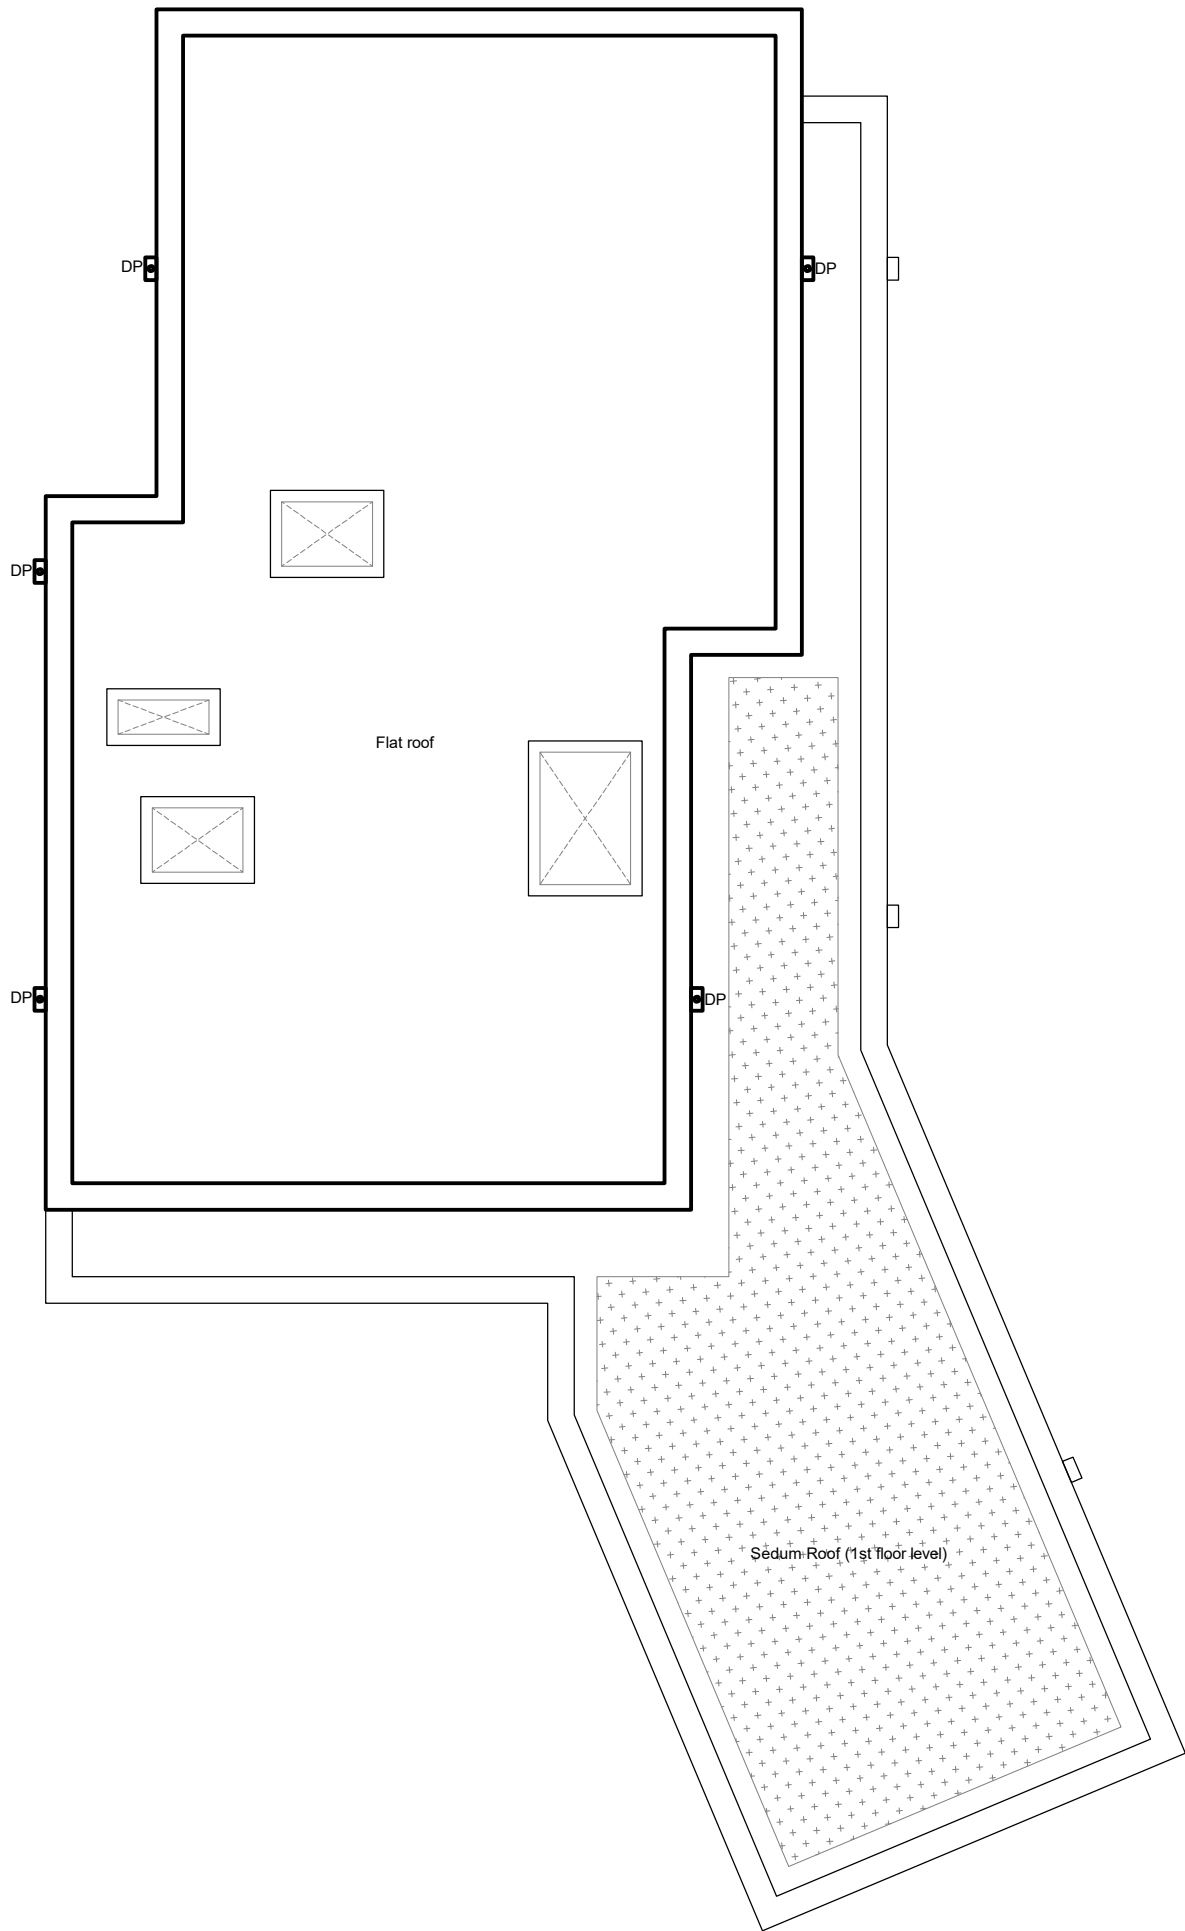

Hurstmead- New Dwelling,
22 Lewes Road, Haywards Heath

Proposed Roof Plan

Drawing Ref: HLR_FA_802

Date: September 2026
Scale: 1:100@ A3

Revision: