




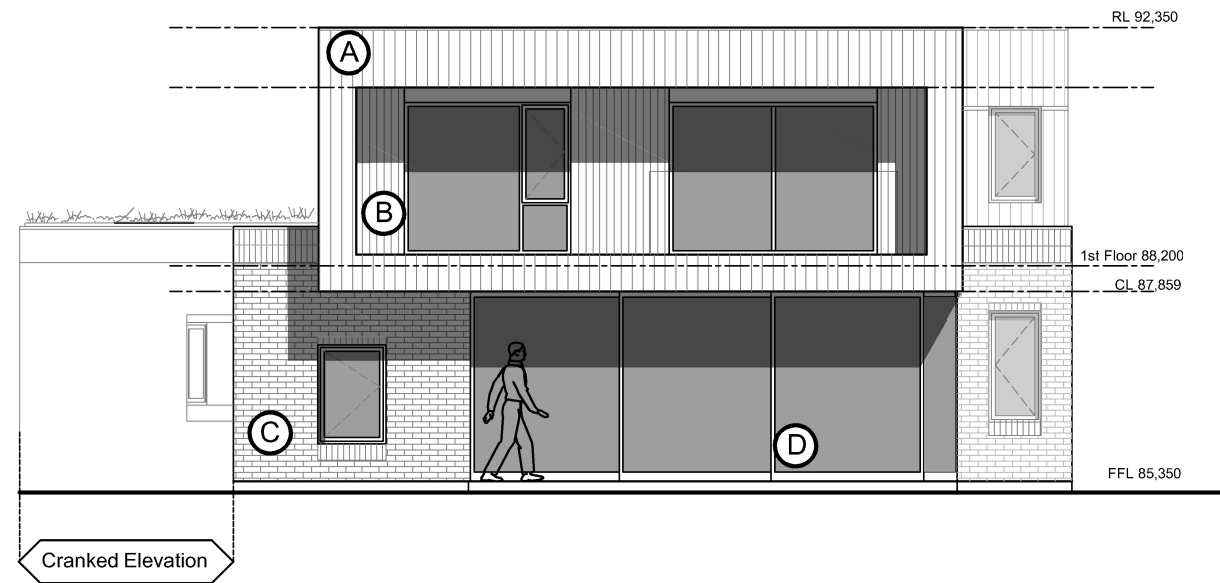

- (A) Proposed timber cladding (type 1)
Colour: Black stained/ dark grey
- (B) Proposed timber cladding (type 1)
Colour: Black stained/ dark grey
- (C) Proposed bricks
Colour: White/ light grey
- (D) Proposed Aluminium windows
PPC Coated dark grey

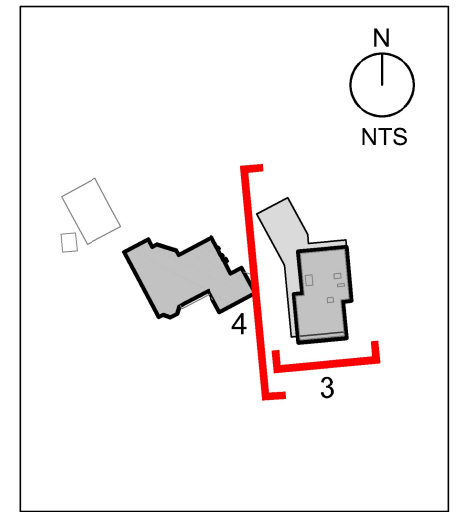

3 - Proposed South Elevation (No Context)

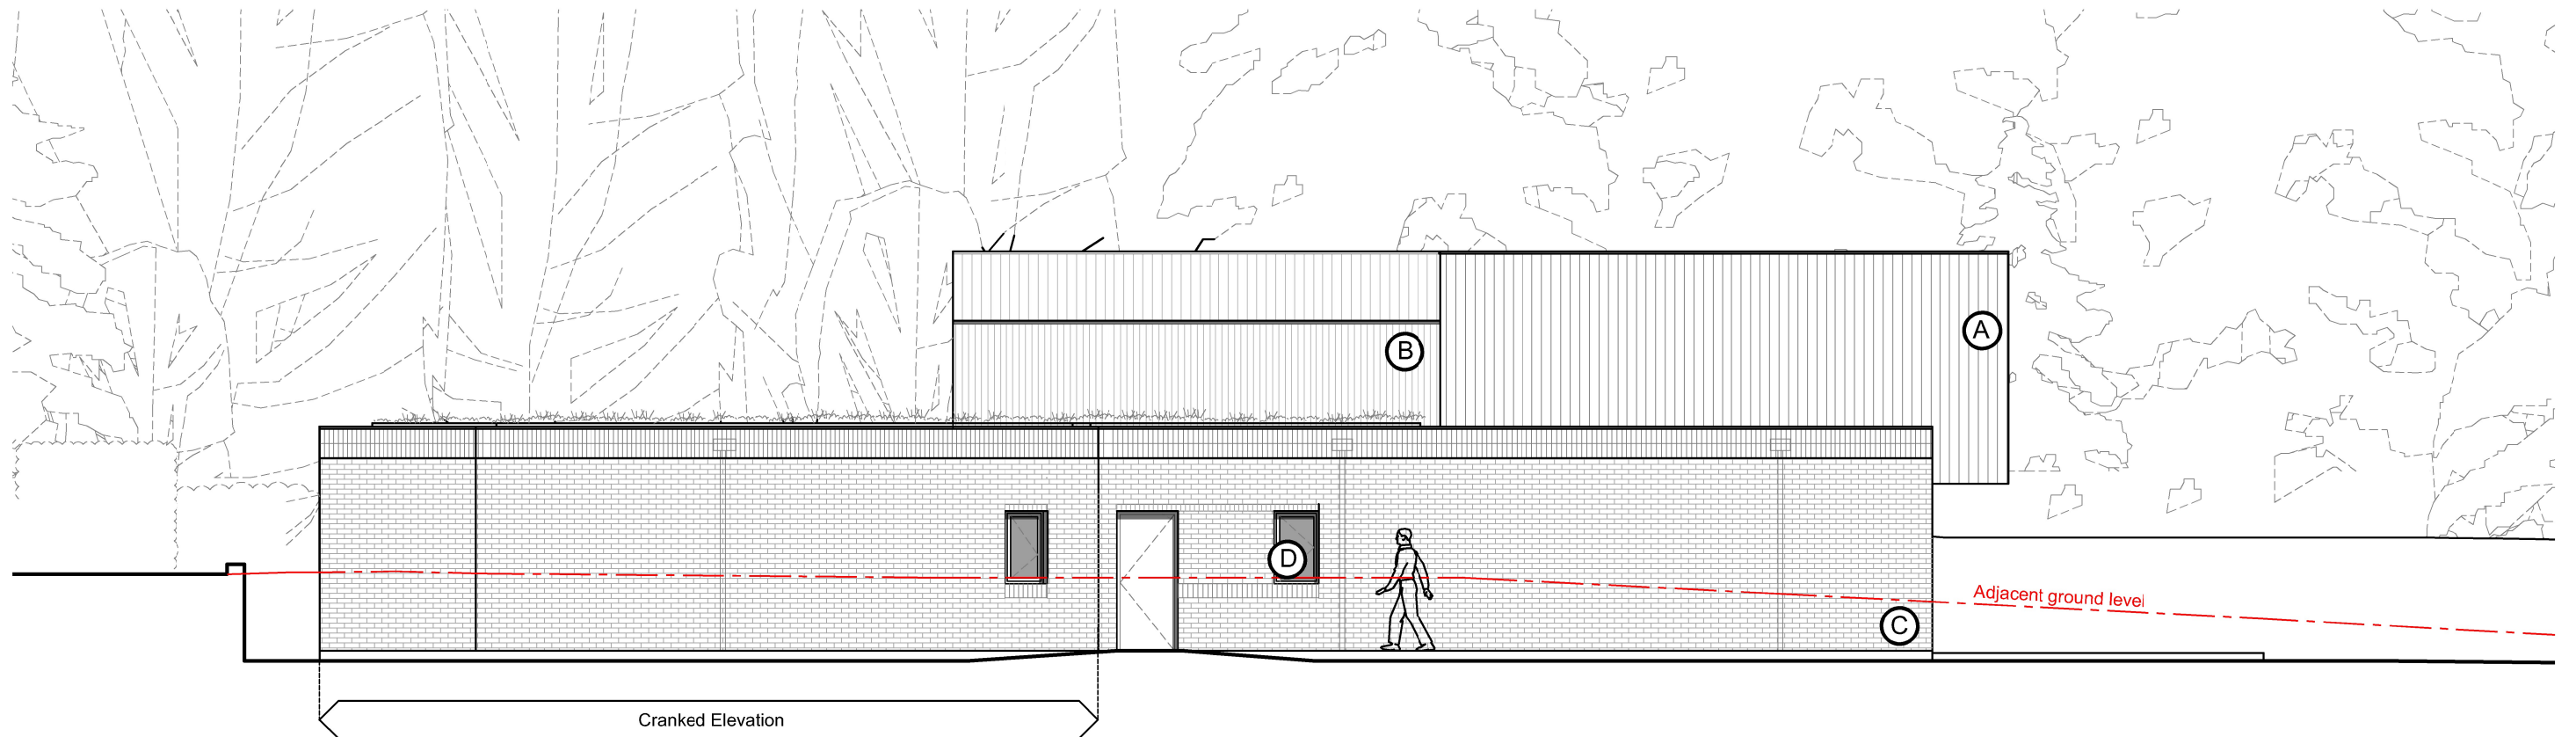

4 - Proposed West Elevation

Planning Application

Issue Date Comments

0 0.5 1 1.5 2 3 4 5m
1:100

Hurstmead- New Dwelling
22 Lewes Road, Haywards Heath

Proposed Elevations- Sheet 2

Drawing Ref: HLR_FA_851

Date: September 2026
Scale: 1:100@ A3

Revision: