


CONTRACTOR
TO PRODUCE METHOD
STATEMENT
ON HOW THEY WILL NUMBER
AND KEEP STONES FOR
REINSTATEMENT

CONCRETE NOTES
CONCRETE GRADE RC35.
MIN BAR LAP LENGTH
H25 = 1000mm
H12 = 500mm
H10 = 400mm
COVER
MIN 50mm COVER TO ALL BARS
75mm TO BASE

PRELIMINARY PLANS
ALL TO BE AGREED WITH
CONSERVATION OFFICERS AND
OBTAIN LISTED BUILDING CONSENT
BEFORE CONSTRUCTION

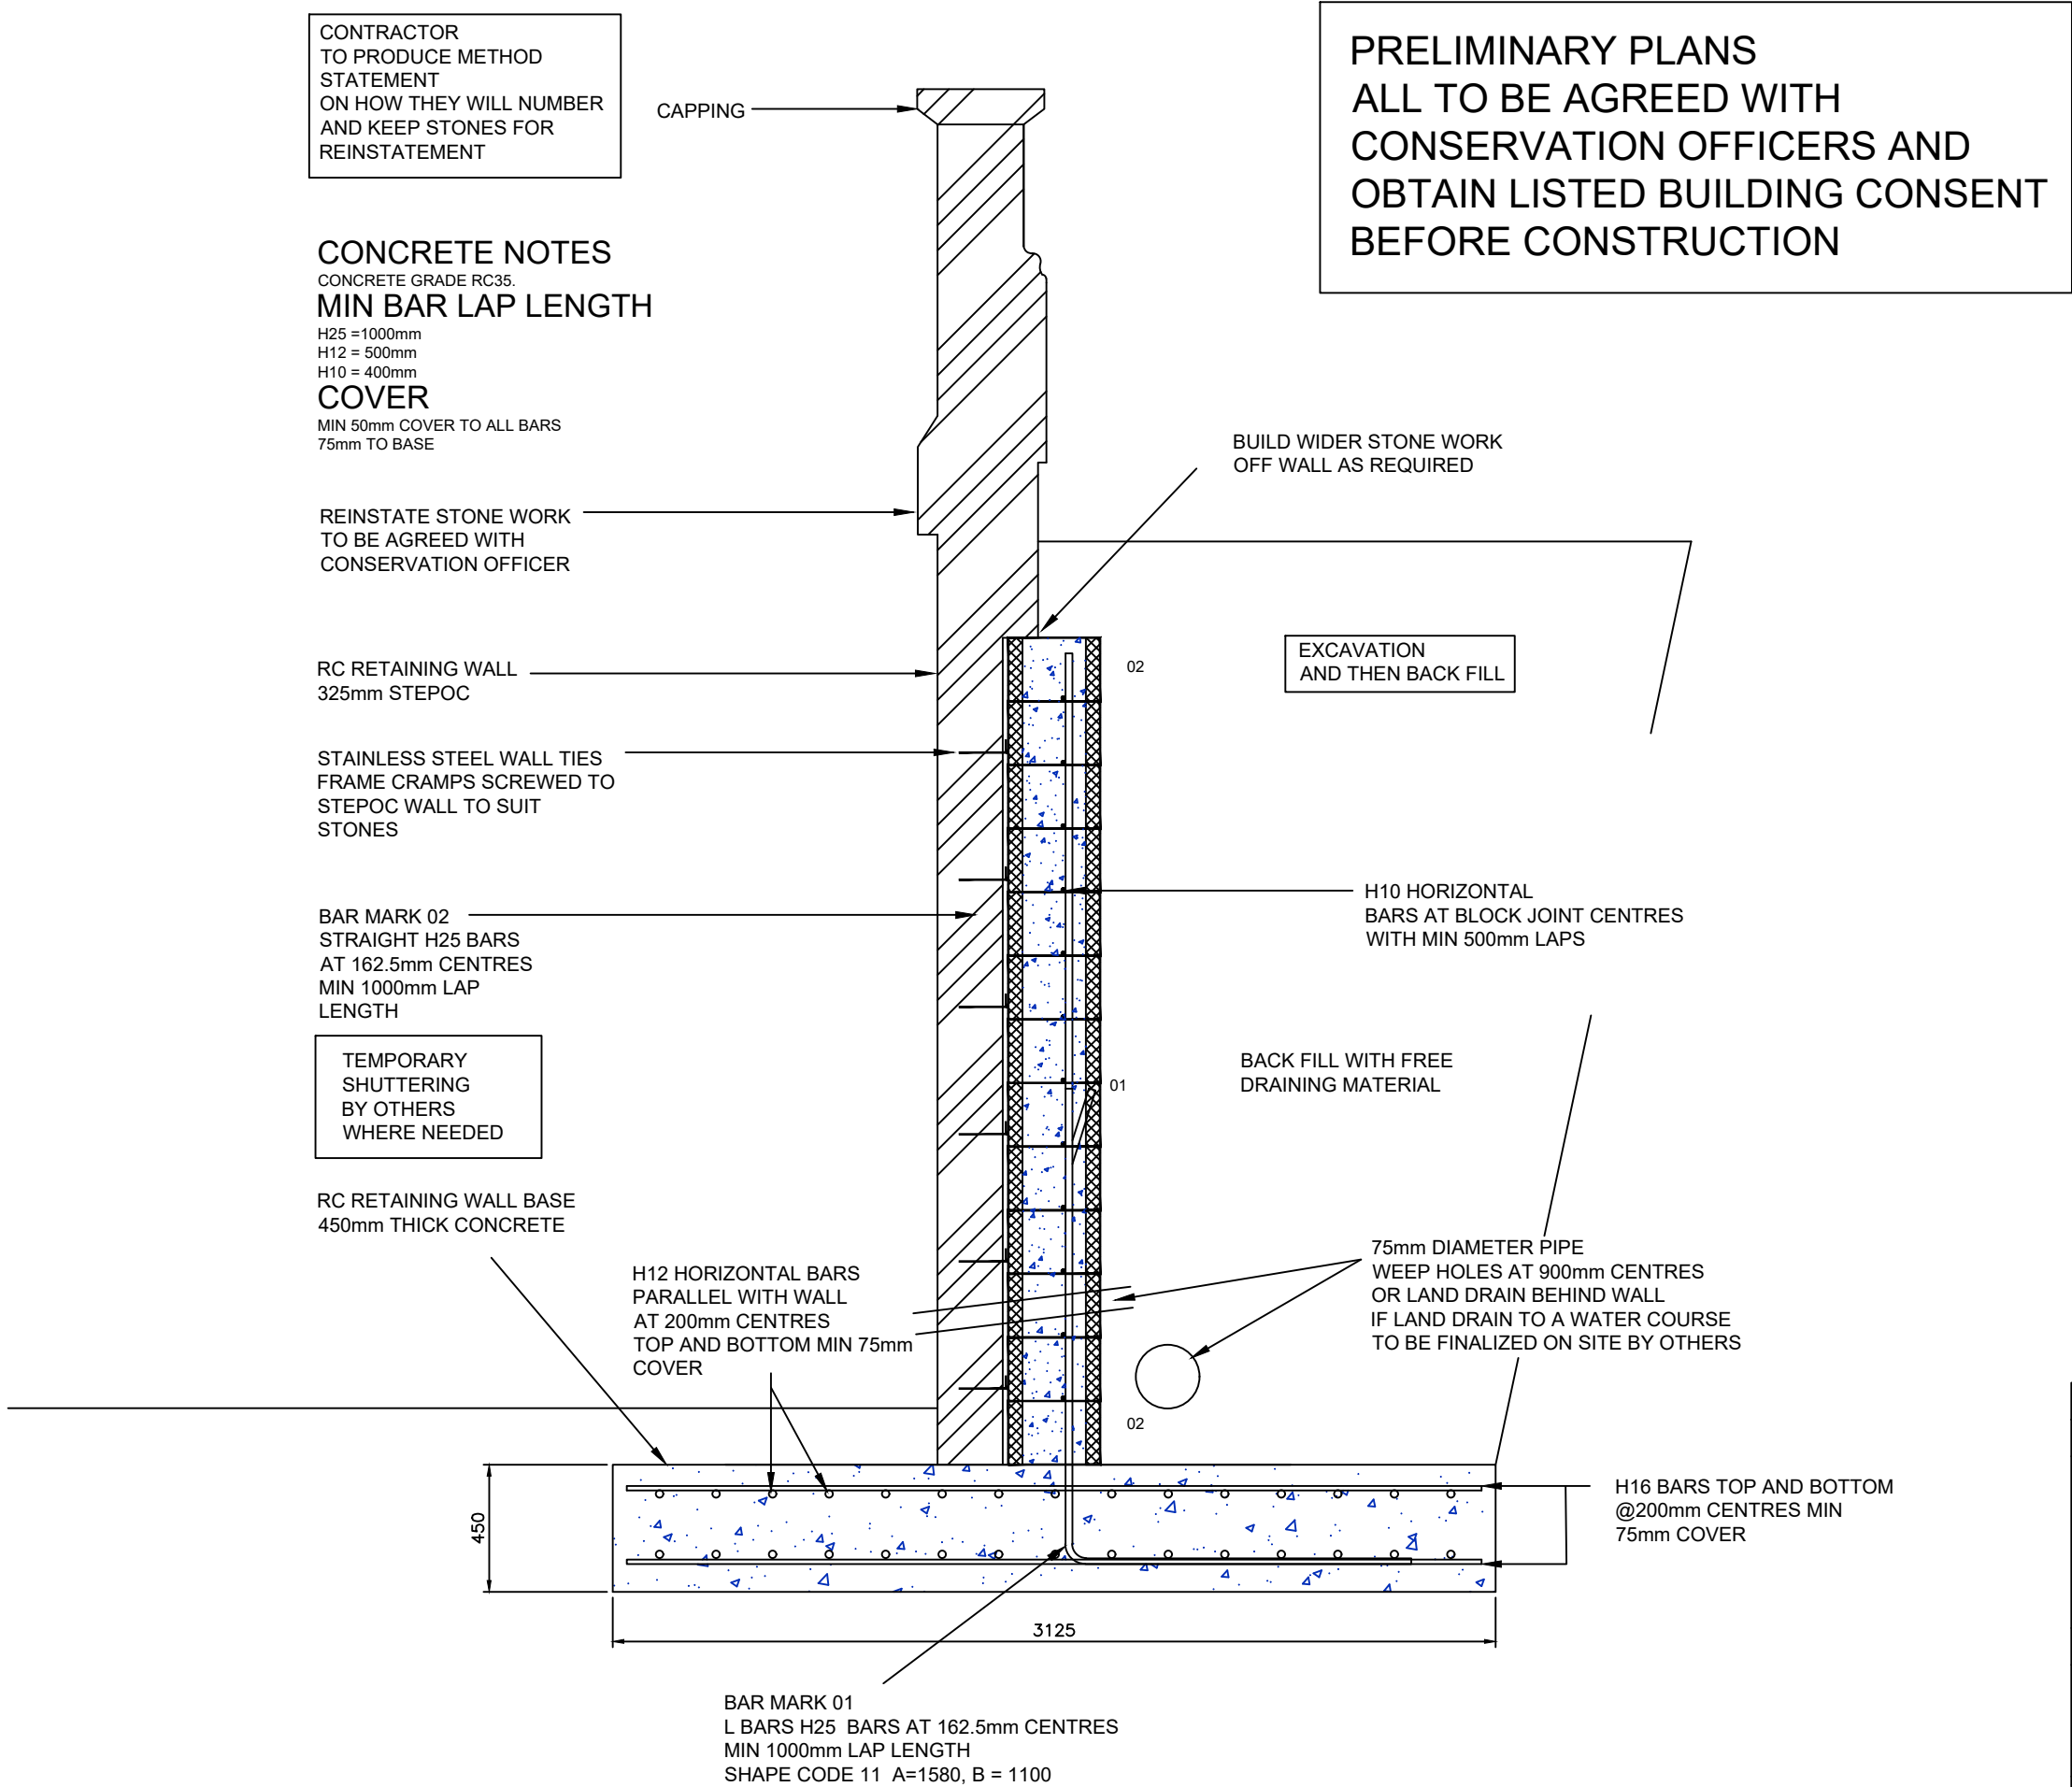

12,01 LARGE RETAINING WALL SECTION
SCALE 1:25

-	-	-	-
rev	date	by	comment
ellis structures Chartered Consulting Structural & Civil Engineers			
client	Michael Blencowe		T : 01273 470088
address	Wykehurst Place Haywards Heath		contact@ellisstructures.com www.ellisstructures.com 49b Cliffe High Street Lewes, East Sussex BN7 2AN
drawing title	PROPOSED RETAINING WALL SECTION SHOWING DETAILS		drawn by PJE date AUG 2025
scale	1:25@A3	job no 24140	drawing no 12 rev -