

 


VISUAL SCALE 1:500 @ A2

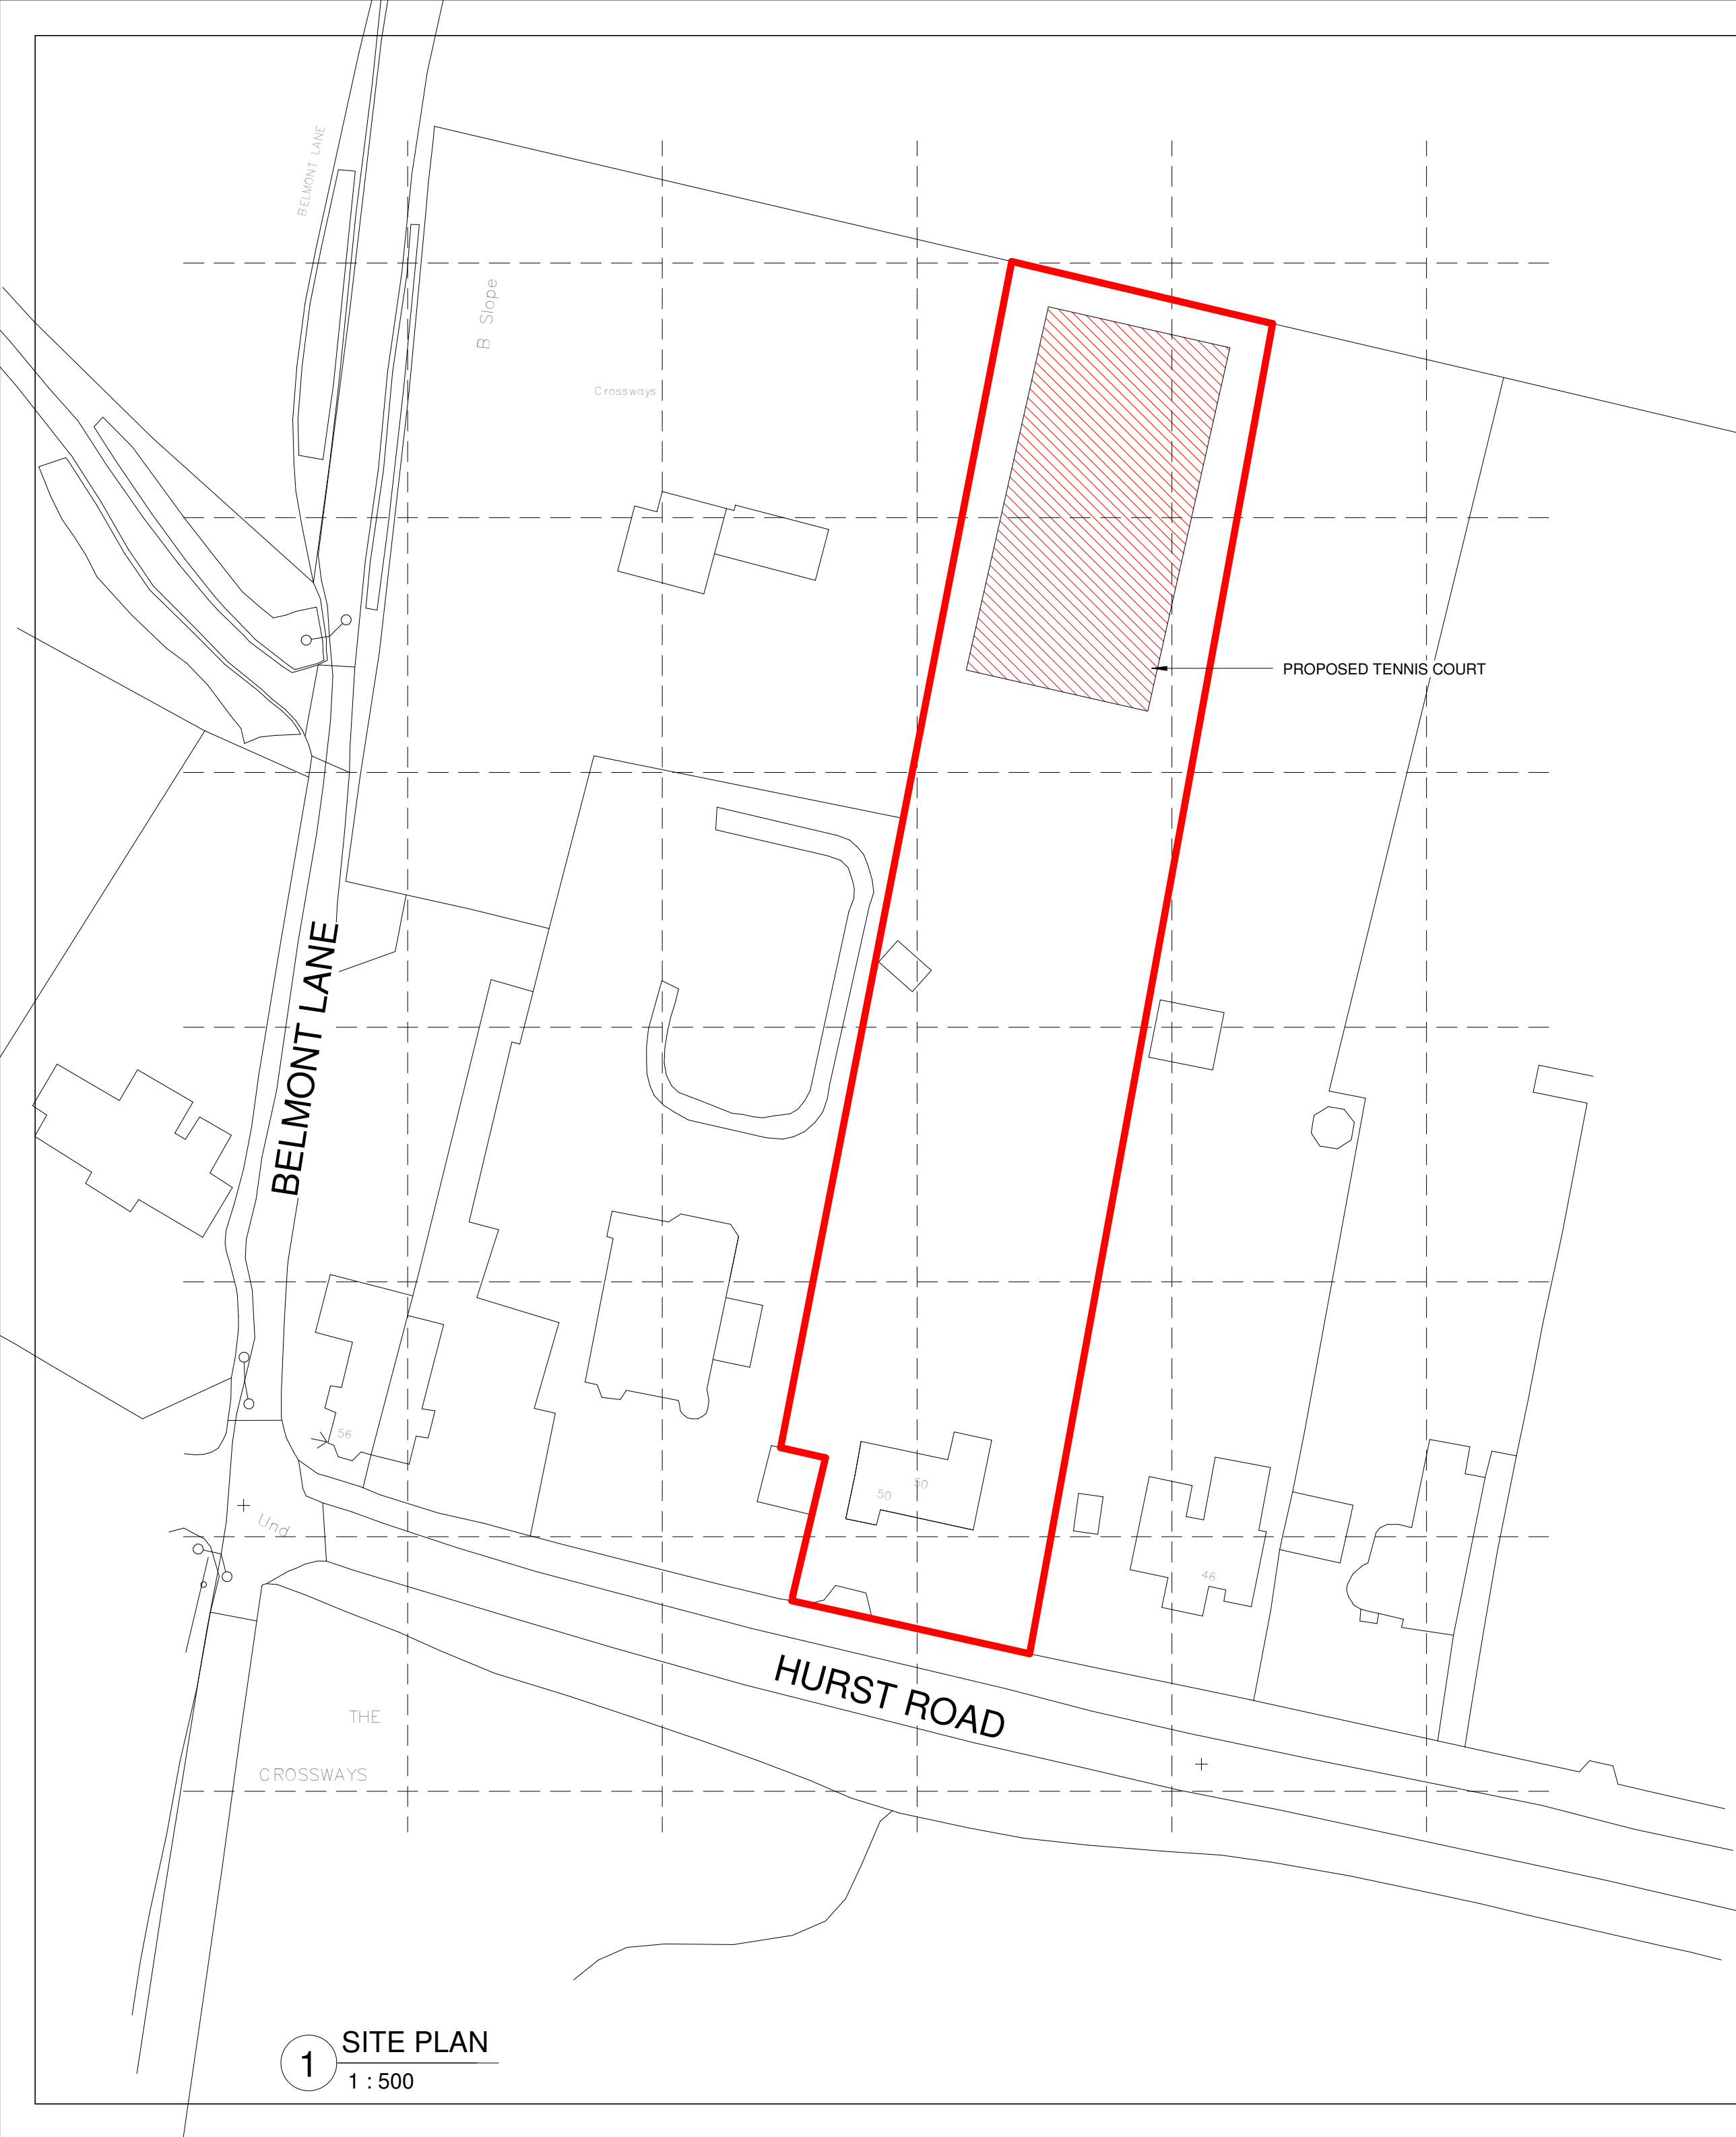

VISUAL SCALE 1:1250 @ A2

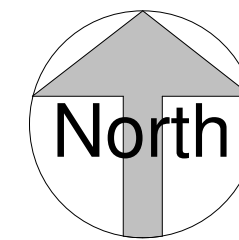

1 SITE PLAN
1 : 500

2 LOCATION PLAN

[illegible]The logo for KRONA DESIGN features a stylized crown icon above the brand name. The word "KRONA" is in a large, bold, sans-serif font, and "DESIGN" is in a slightly smaller, bold, sans-serif font below it.

ARCHITECTURAL DESIGN & DRAFTING

4 Union Place | Worthing | BN11 1LG
info@kronadesign.co.uk | kronadesign.co.uk
Tel: 01903 256150 Mob: 07827 994111

PROJECT

Proposed Tennis Court

ADDRESS

50 Hurst Road
Hassocks
West Sussex

TITLE

TITLE	Site & Location Plan
-------	----------------------

CLIENT

CLIENT
Wooj Property Ltd.

DRAWN JLB	STATUS Design	DATE 29/08/24
SCALE (@ A2) As indicated	PROJECT NUMBER KD.1627	
DRAWING NUMBER A.001		REV

© KRONA DESIGN