
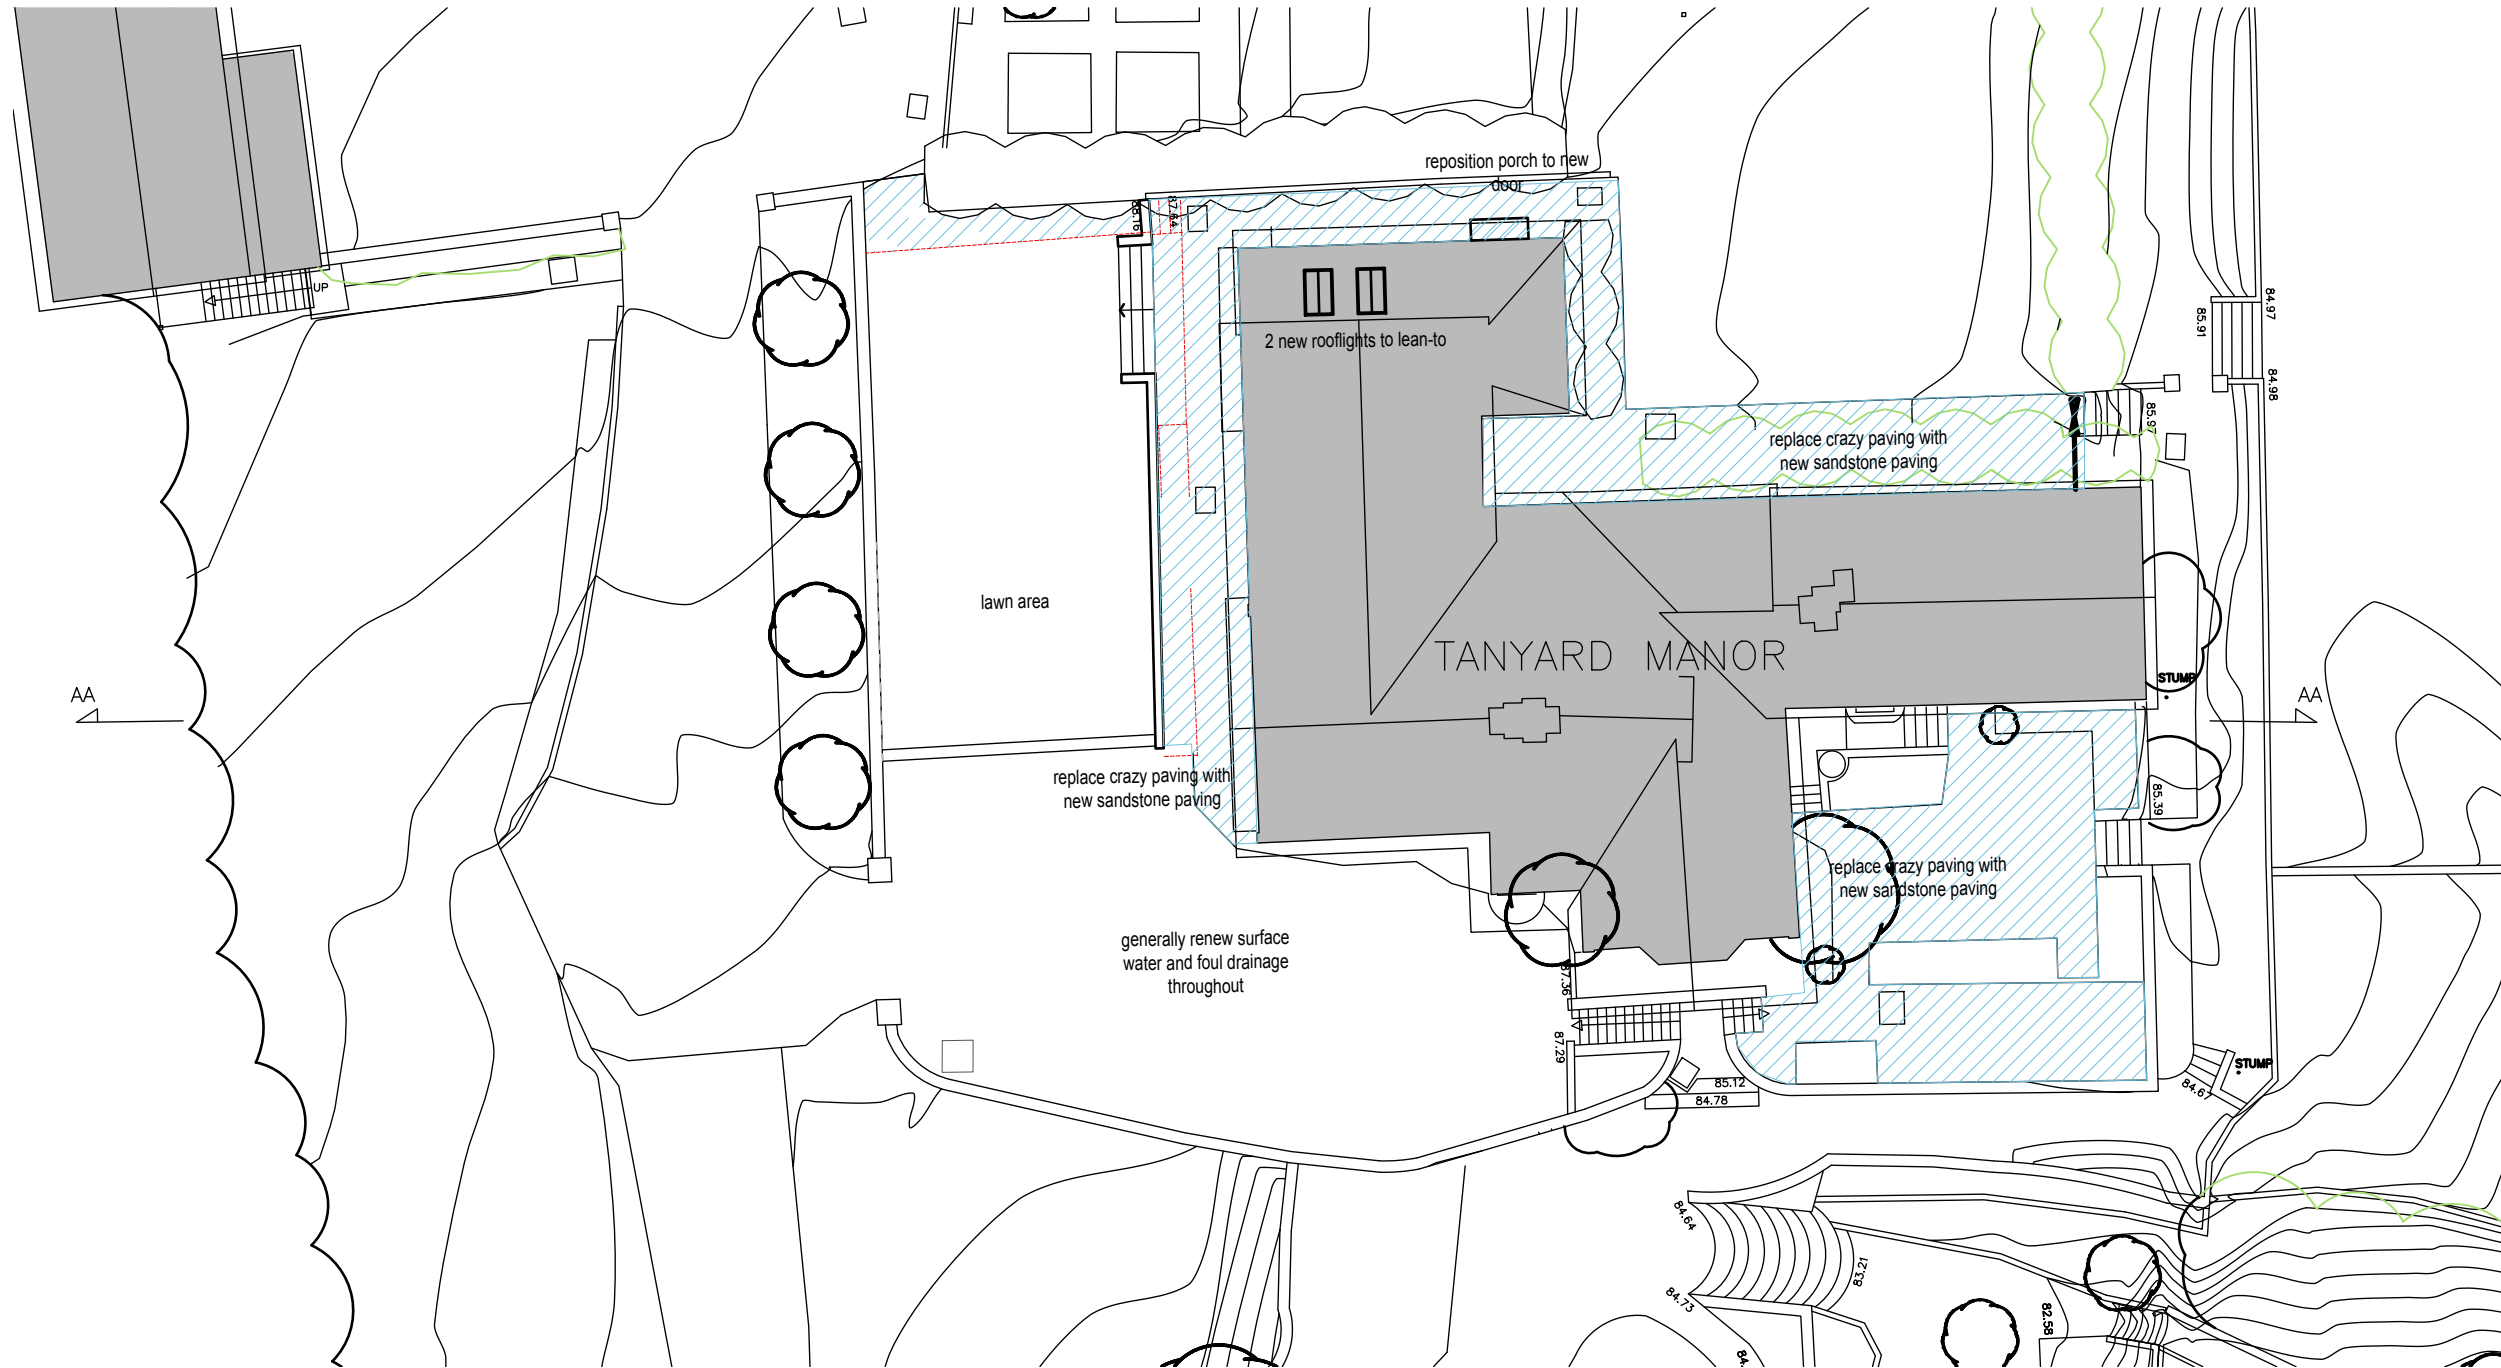


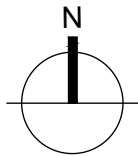

NOTES:

Report all discrepancies, errors and omissions.

Verify all dimensions on site before commencing any work on site or preparing shop drawings.


All materials, components and workmanship are to comply with the relevant British Standards, Codes of Practice and appropriate manufacturers recommendations.

See relevant drawings for all specialist work.

This drawing and design are copyright of James Clague Architects Ltd, company registration number 8664802

Rev	Date	Description
A	June 2025	water treatment plant, LPG tank details added, terrace amended. Site cross section added.
B:	July 2025	WTP, paving to grass area and LPG removed

KEY:
new sandstone paving

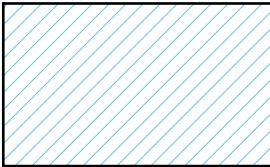

Project Title
**Tanyard Manor
Alterations to Existing**

**Horsted Lane
Sharpthorne
East Grinstead
RH19 4HY**

Drawing Description
Proposed Site and Roof Plan

Scale
1:200 at A3

Date
February 2025

Drawn By
JC

JAMES CLAGUE
ARCHITECTS

Latchmere House, 26 Watling Street,
Canterbury, Kent CT1 2UD
T: 01227 649 073
E: info@jamesclague.co.uk
W: jamesclague.co.uk

Drawing Number
27900_PL_06

Revision
B

