



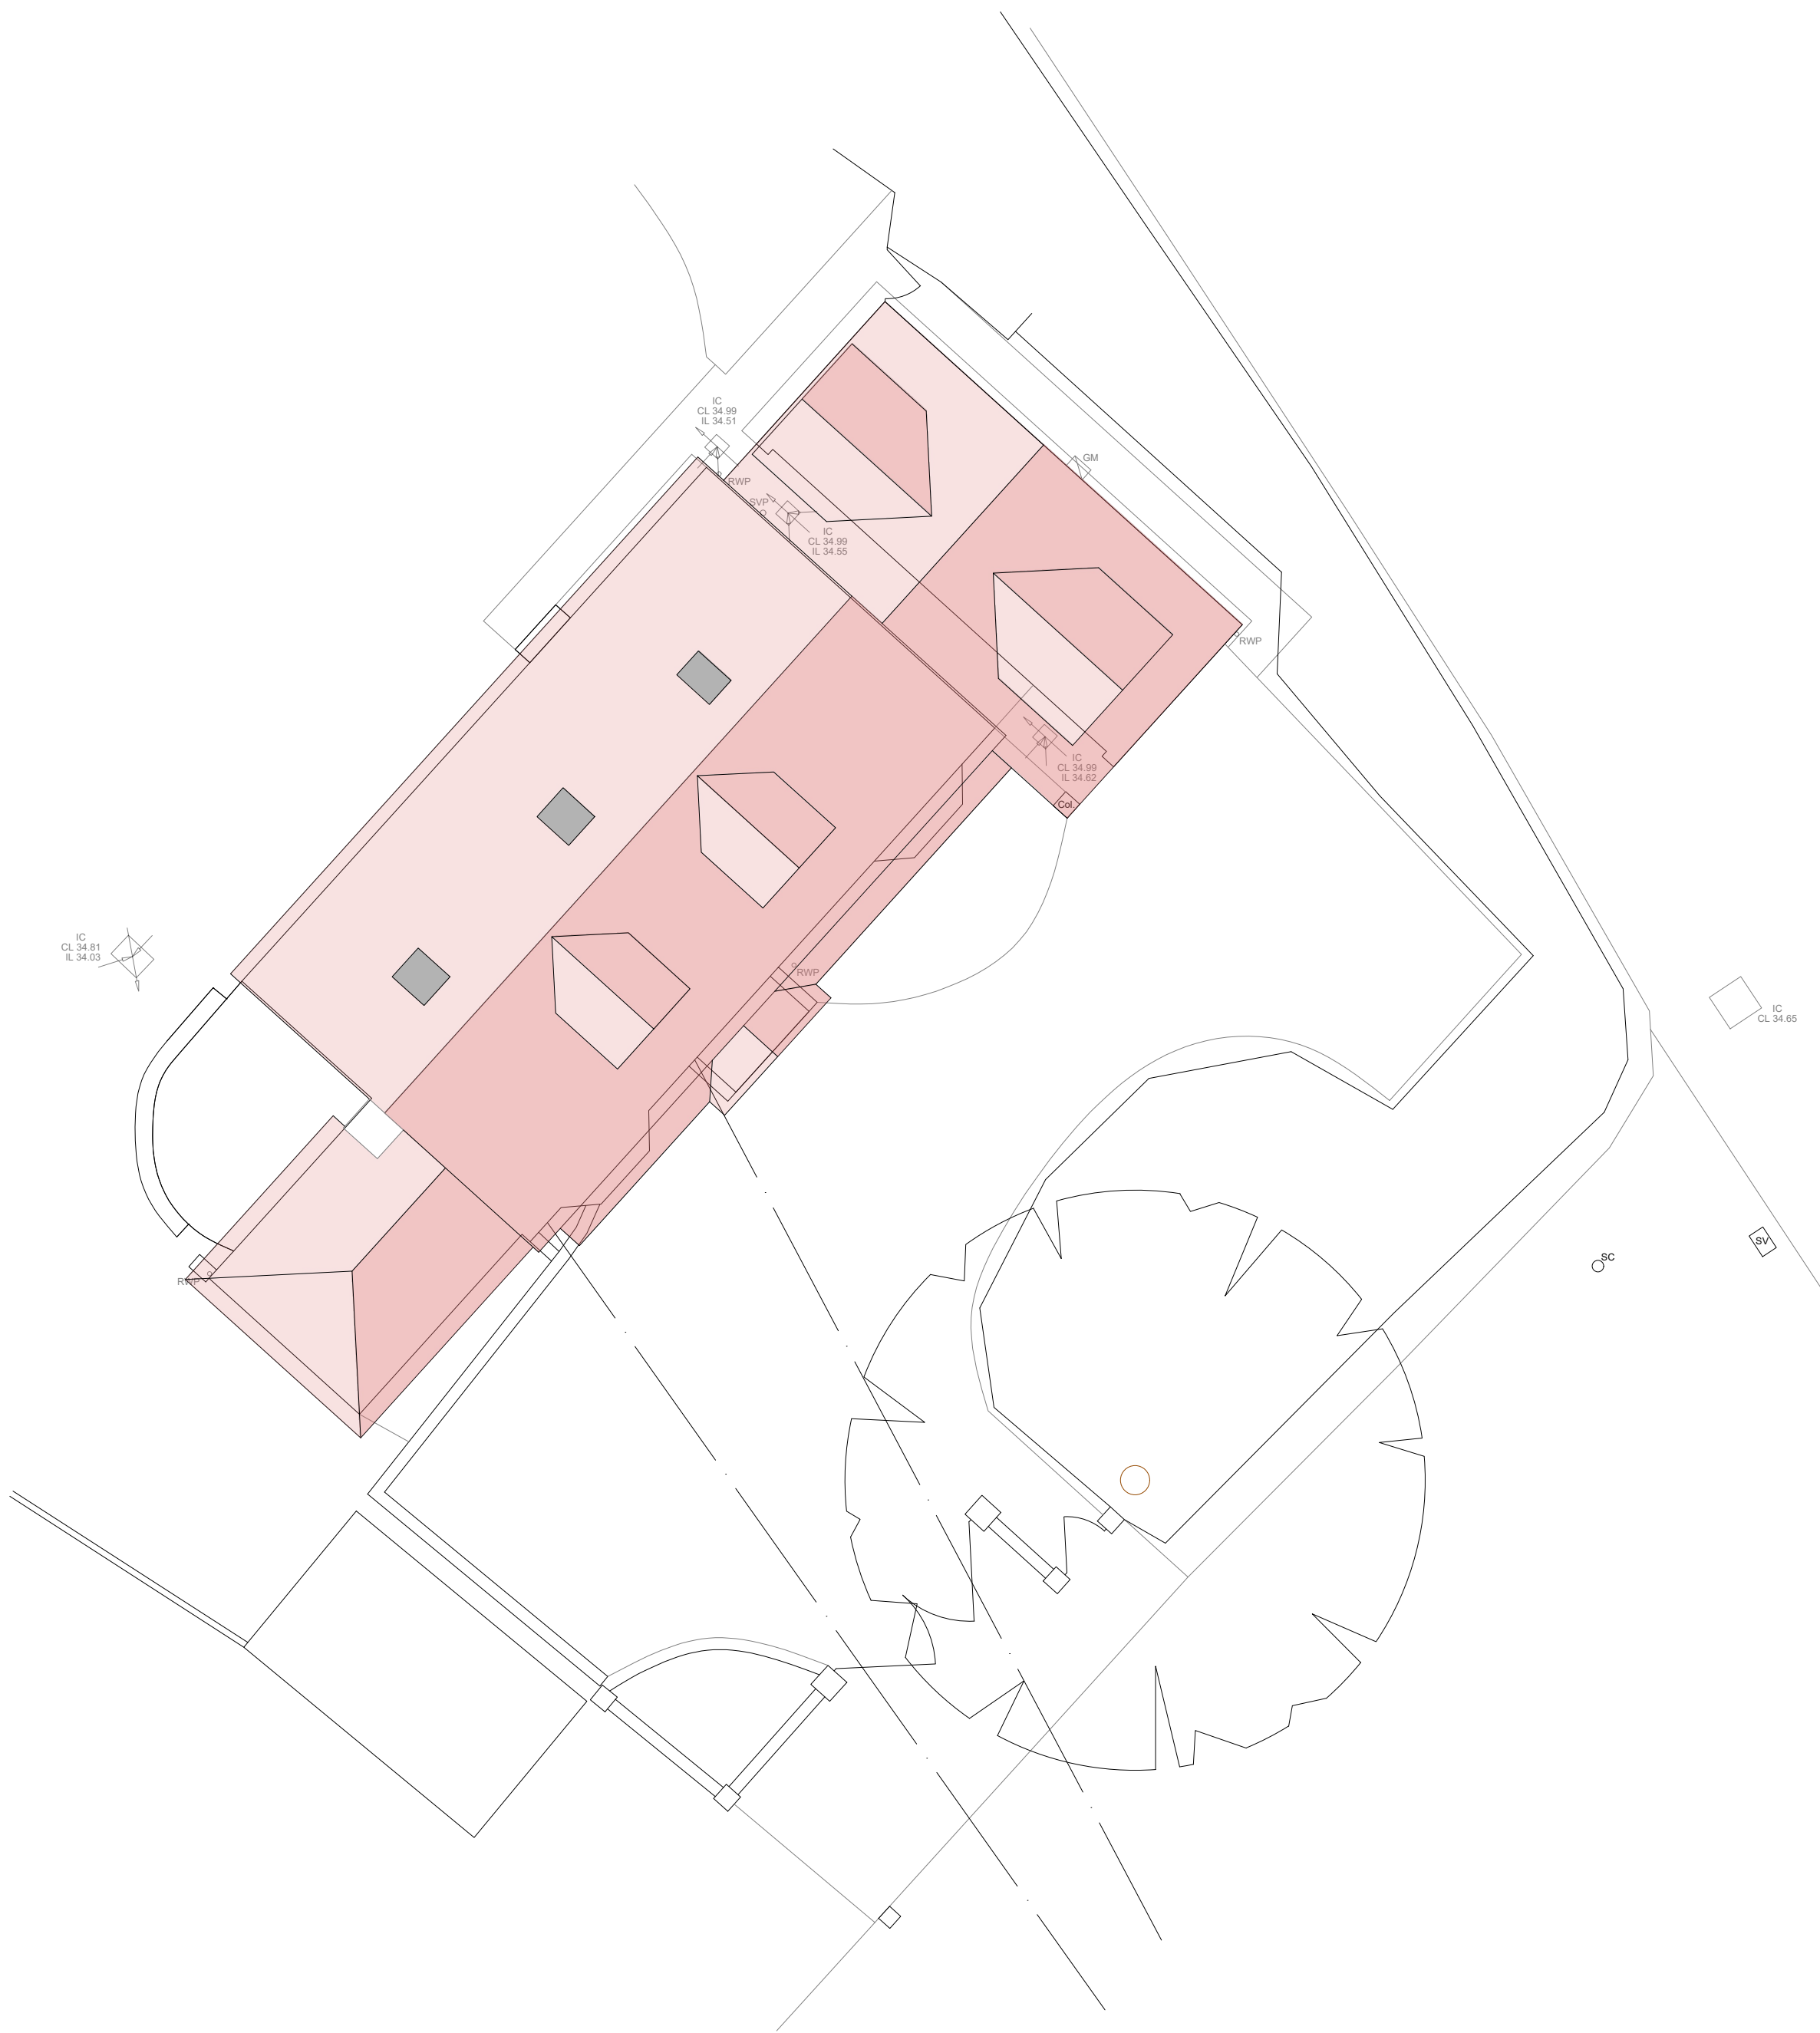


SITE PLAN - AS PROPOSED
SCALE 1:100 ON AN A1 SHEET

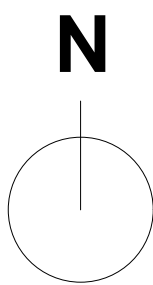

ENTRANCE GATE ELEVATION - AS EXISTING
SCALE 1:100 ON AN A1 SHEET



ENTRANCE GATE ELEVATION - AS PROPOSED
SCALE 1:100 ON AN A1 SHEET

 

REV.	DATE.	BY.	AMENDMENT.	CHK.	

PLANNING

**gould baxter**

2 Lucastes Mews, Paddockhall Road,
Haywards Heath,
West Sussex, RH16 1HE
(01444) 452604
hh@gouldbaxter.co.uk
www.gouldbaxter.co.uk

NOTES:
DO NOT SCALE OFF THIS DRAWING UNLESS FOR PLANNING PURPOSES.
CHECK ALL DIMENSIONS ON SITE BEFORE ANY WORK IS COMMENCED.
ALL GOODS MATERIALS AND WORKMANSHIP MUST CONFORM WITH CURRENT
BUILDING REGULATIONS, BRITISH STANDARDS AND CODES OF PRACTICE.
COPYRIGHT OF THIS DRAWING IS RETAINED BY GOULD PROPERTY CONSULTANTS
L.P. T/A GOULD BAXTER AND IT MUST NOT BE REPRODUCED WITHOUT WRITTEN
CONSENT.

CLIENT: Mr D Pembrey
PROJECT: Tilecroft Lewes Road Lindfield RH16 2LF

DRAWING:
Site Plan and Entrance Gate Elevations
As Proposed/As Existing

DATE: 14.06.2024	SCALE AT A1: 1:100	DRAWN BY: CS CHECKED BY: MC
---------------------	-----------------------	--------------------------------

JOB NO. GH676	DRAWING NO. PL.02	REV. -
------------------	----------------------	-----------