




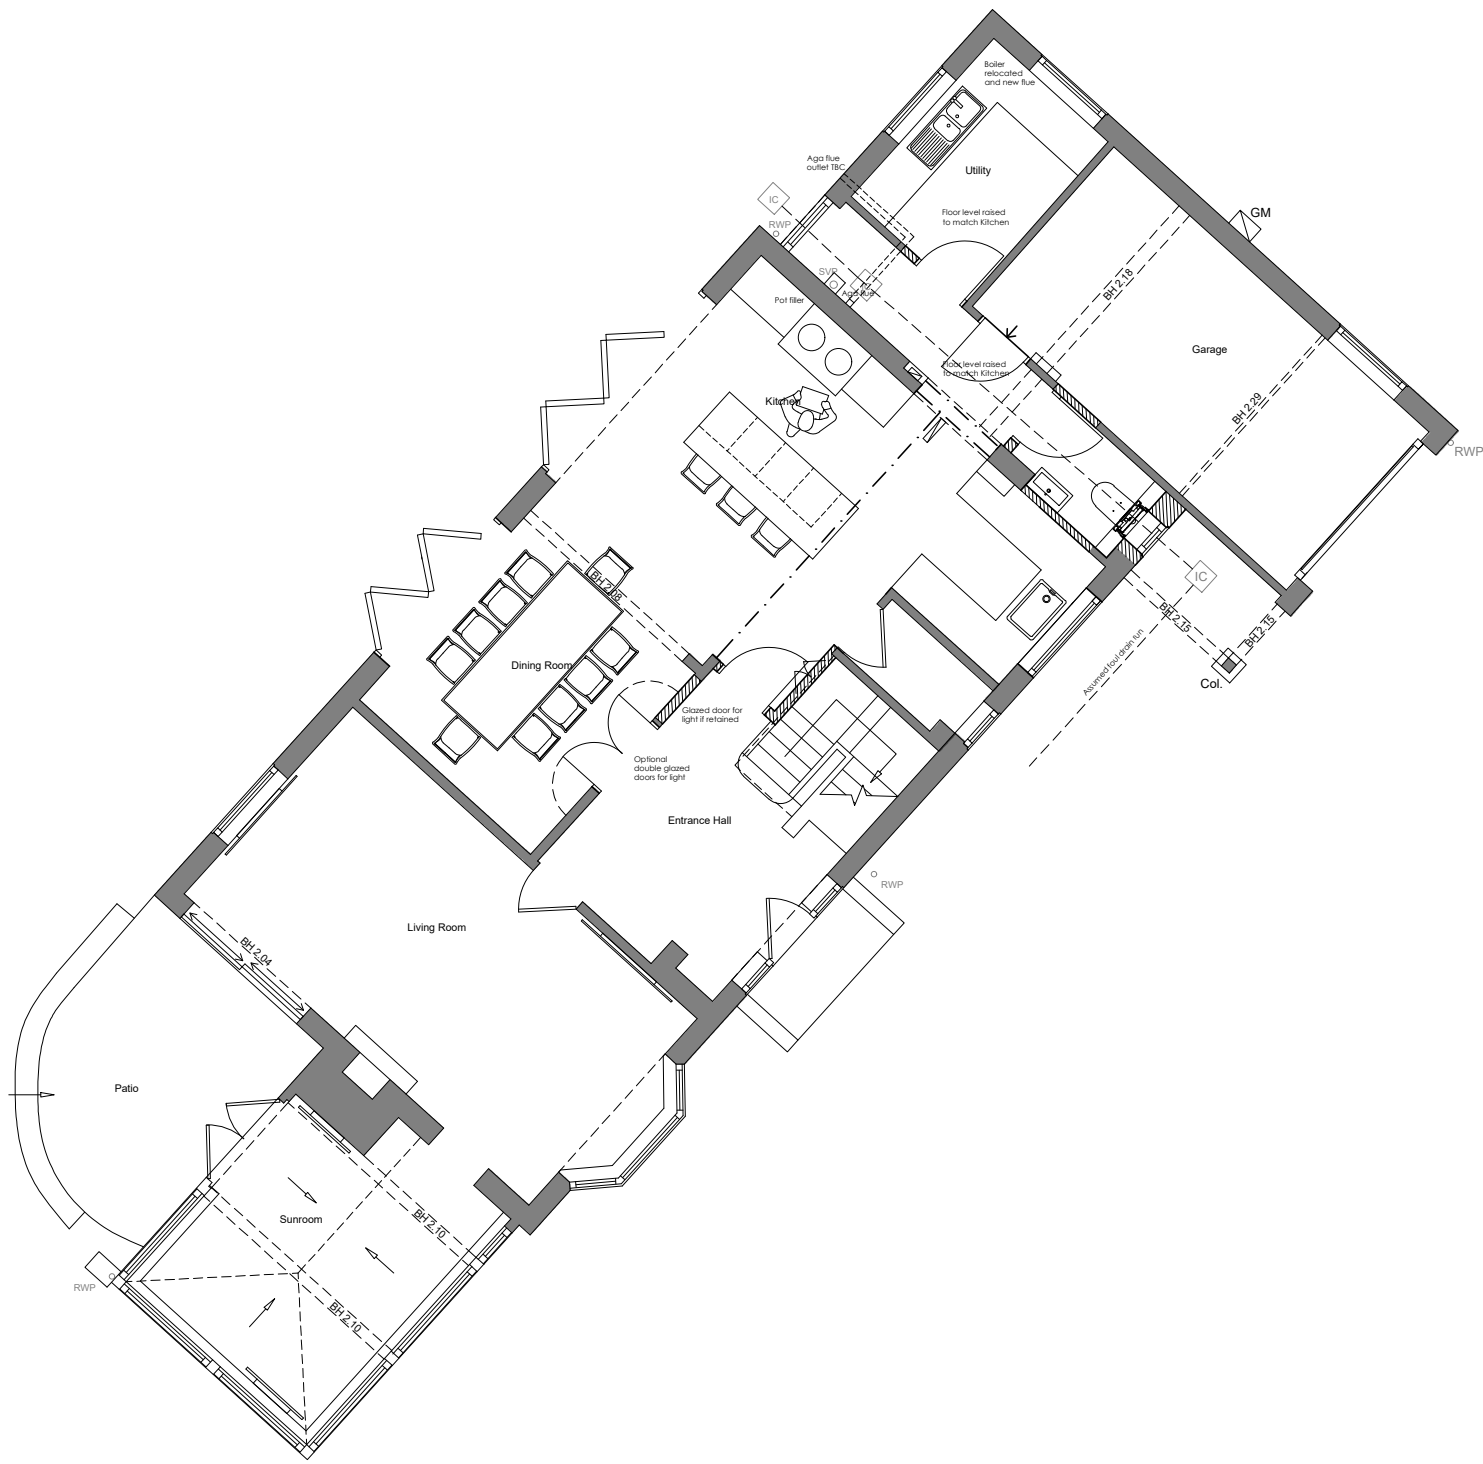

GROUND FLOOR PLAN - AS PROPOSED
SCALE 1:100 ON AN A1 SHEET

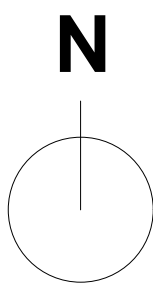

ROOF PLAN - AS PROPOSED
SCALE 1:100 ON AN A1 SHEET

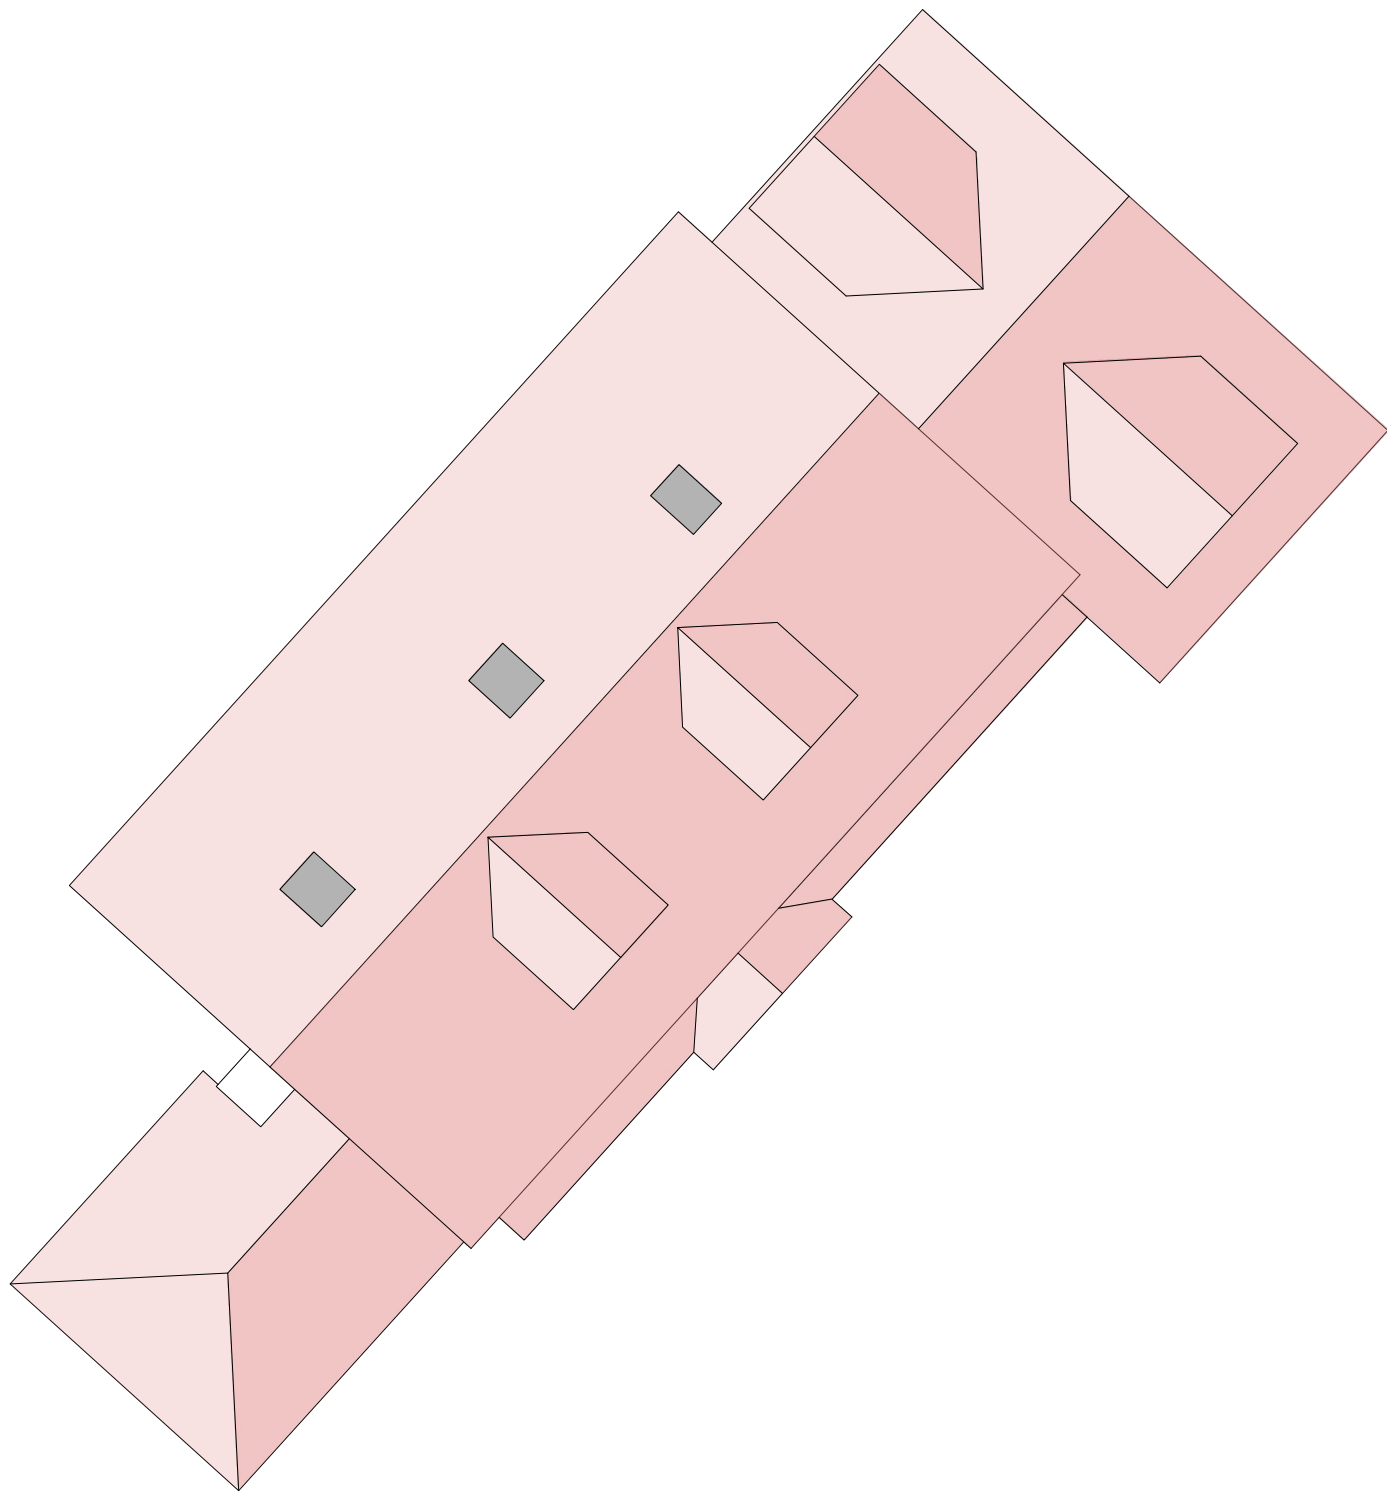

FRONT (SOUTH EAST) ELEVATION - AS PROPOSED
SCALE 1:100 ON AN A1 SHEET



SIDE (SOUTH WEST) ELEVATION - AS PROPOSED
SCALE 1:100 ON AN A1 SHEET



REAR (NORTH EAST) ELEVATION - AS PROPOSED
SCALE 1:100 ON AN A1 SHEET



SIDE (NORTH EAST) ELEVATION - AS PROPOSED
SCALE 1:100 ON AN A1 SHEET

A	18.06.25	CS	Fenestration amendments to suit client comments	-
REV.	DATE.	BY.	AMENDMENT.	CHK.

PLANNING



2 Lucastes Mews, Paddockhall Road,
Haywards Heath,
West Sussex, RH16 1HE
(01444) 452604
hh@gouldbaxter.co.uk
www.gouldbaxter.co.uk

NOTES:
DO NOT SCALE OFF THIS DRAWING UNLESS FOR PLANNING PURPOSES.
CHECK ALL DIMENSIONS ON SITE BEFORE ANY WORK IS COMMENCED.
ALL GOODS MATERIALS AND WORKMANSHIP MUST CONFORM WITH CURRENT BUILDING REGULATIONS, BRITISH STANDARDS AND CODES OF PRACTICE.
COPYRIGHT OF THIS DRAWING IS RETAINED BY GOULD PROPERTY CONSULTANTS LLP T/A GOULD BAXTER AND IT MUST NOT BE REPRODUCED WITHOUT WRITTEN CONSENT.

CLIENT:
Mr D Pembrey

PROJECT:
Tilecroft
Lewes Road
Lindfield
RH16 2LF

DRAWING:
Floor Plans and Elevations
As Proposed

DATE: 14.06.2024	SCALE AT A1: 1:100	DRAWN BY: CS CHECKED BY: MC
---------------------	-----------------------	--------------------------------

JOB NO. GH676	DRAWING NO. PL.03	REV. A
------------------	----------------------	-----------

