



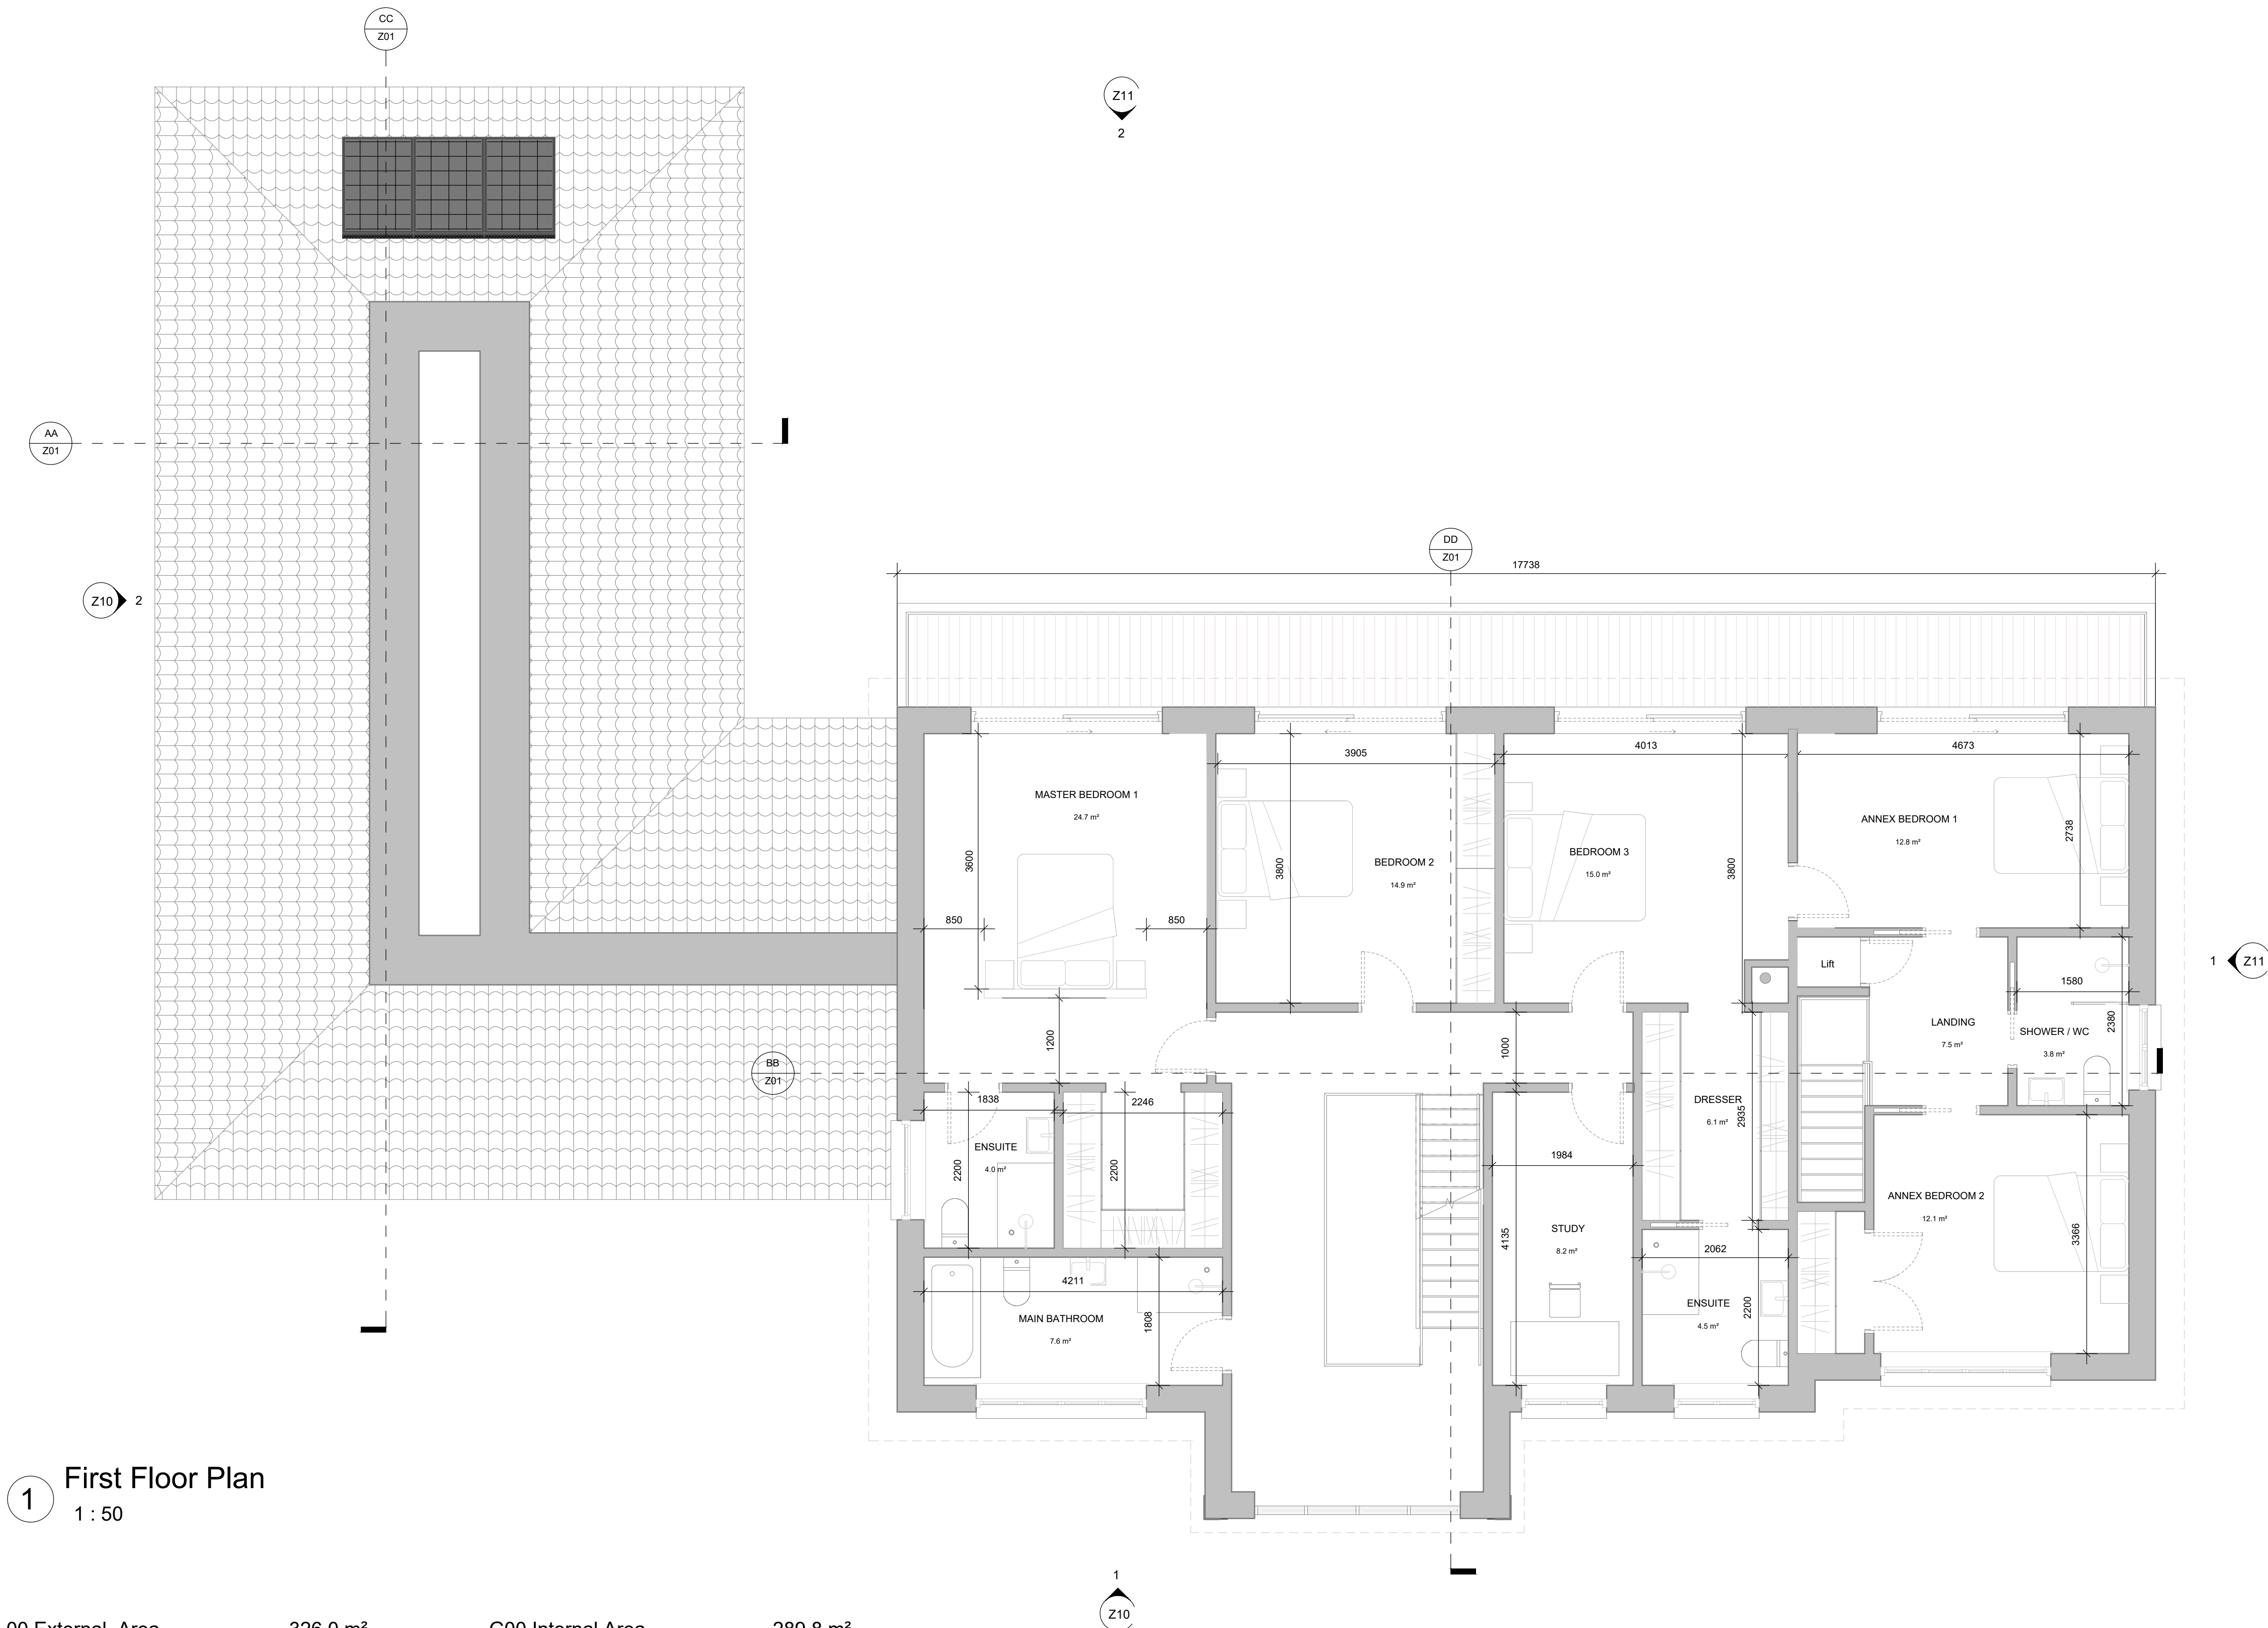

1 First Floor Plan
1 : 50

00 External Area	326.0 m²	G00 Internal Area	289.8 m²
L01 External Area	180.6 m²	L01 Internal Area	159.3 m²
L02 External Area (Loft)	102.9 m²	L02 Internal Area (Loft)	77.7 m²
Total:	609.4 m²	Total:	526.7 m²

I	JP	29/9/26	General Amendments
H	SE	17/11/25	General Amendments
G	SE	13/11/25	Annex mods
F	SE	04/11/25	Annex + Loft layout mods
E	CC	17/09/25	White doors / windows. Tiles, bricks
D	CC	20/06/25	Minor mods
C	CC	08/08/25	General Amendments, lift shaft
B	CC	01/08/25	General Amendments
A	CC / SE	03/07/25	General Amendments
rev.	drawn.	date.	amendment.

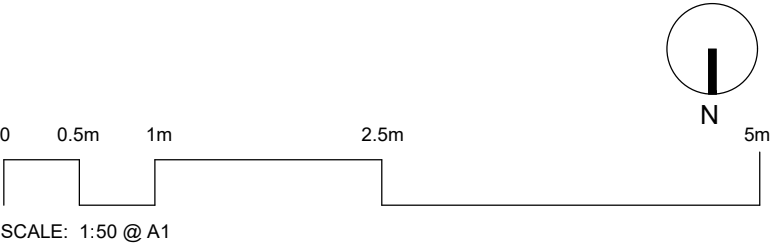

SCALE: 1:50 @ A1

scandiahus

Scandia-Hus Business Park,
Felcourt Road,
East Grinstead,
West Sussex,
RH19 2LP

T (+44) 01342 838060
E sales@scandia-hus.co.uk

for
Mr. & Mrs. Roff

site
The Brook
Cuttinglye Road
Crawley Down
West Sussex
RH10 4LR

drawing title
First Floor Plan

scale	1 : 50 @A1	drawn	CC
status	For Planning	job no.	541714

drawing no.	revision
-------------	----------

ROFF-541714-SCA-XX-PL-101 I