


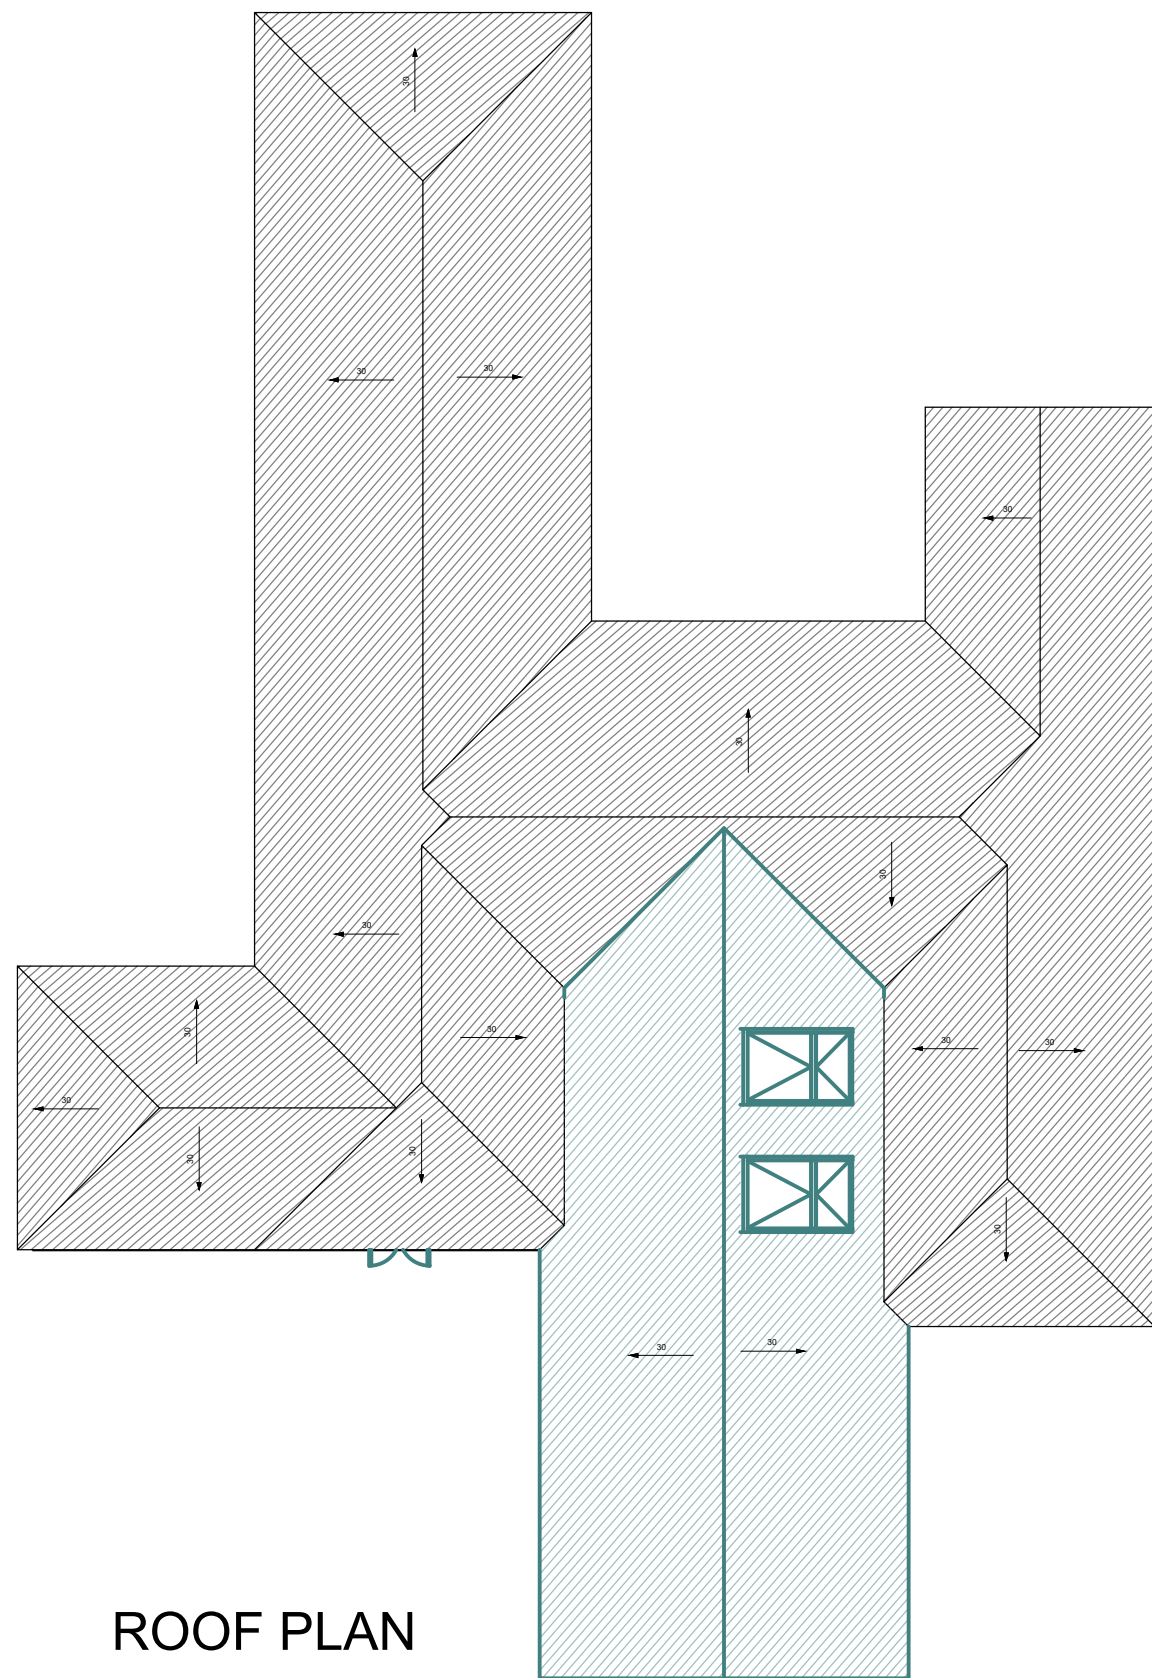

ROOF PLAN

This document has been prepared in accordance with the scope of Buildrite's appointment with its client and is subject to the terms of that appointment. It is confidential, addressed to and for the sole use and reliance of Buildrite's client. Buildrite accepts no liability for any use of this document other than by its client and only for the purposes, stated in the document, for which it was prepared and provided. No person other than the client may copy (in whole or in part) use or rely on the contents of this document, without the prior written permission of a Director of Buildrite. Any advice, opinions or recommendations within this document should be read and relied upon only in the context of the document as a whole. The contents of this document are not to be construed as providing legal, business or tax advice or opinion.

- EXISTING STRUCTURE
- PROPOSED STRUCTURE
- DEMO STRUCTURE

DATE	R.NO.	DRAWN BY
31-08-2024	0	MR
13-08-2024	0	MR

CLIENT:
ARVIND GULATI

ADDRESS:
SUNNY ACRES, LONDON ROAD, HICKSTEAD

TITLE:
PROPOSED ROOF

SCALE: 1:150@A3



1 ASTON COURT, KINGSMEAD BUSINESS PARK,
FREDERICK PLACE, LOUDWATER, HIGH WYCOMBE,
HP11 1JU

TEL: +44 01494 973335
Email: info@build-rite.co.uk
Web: www.build-rite.co.uk

DRAWING NO: ARCH-001