


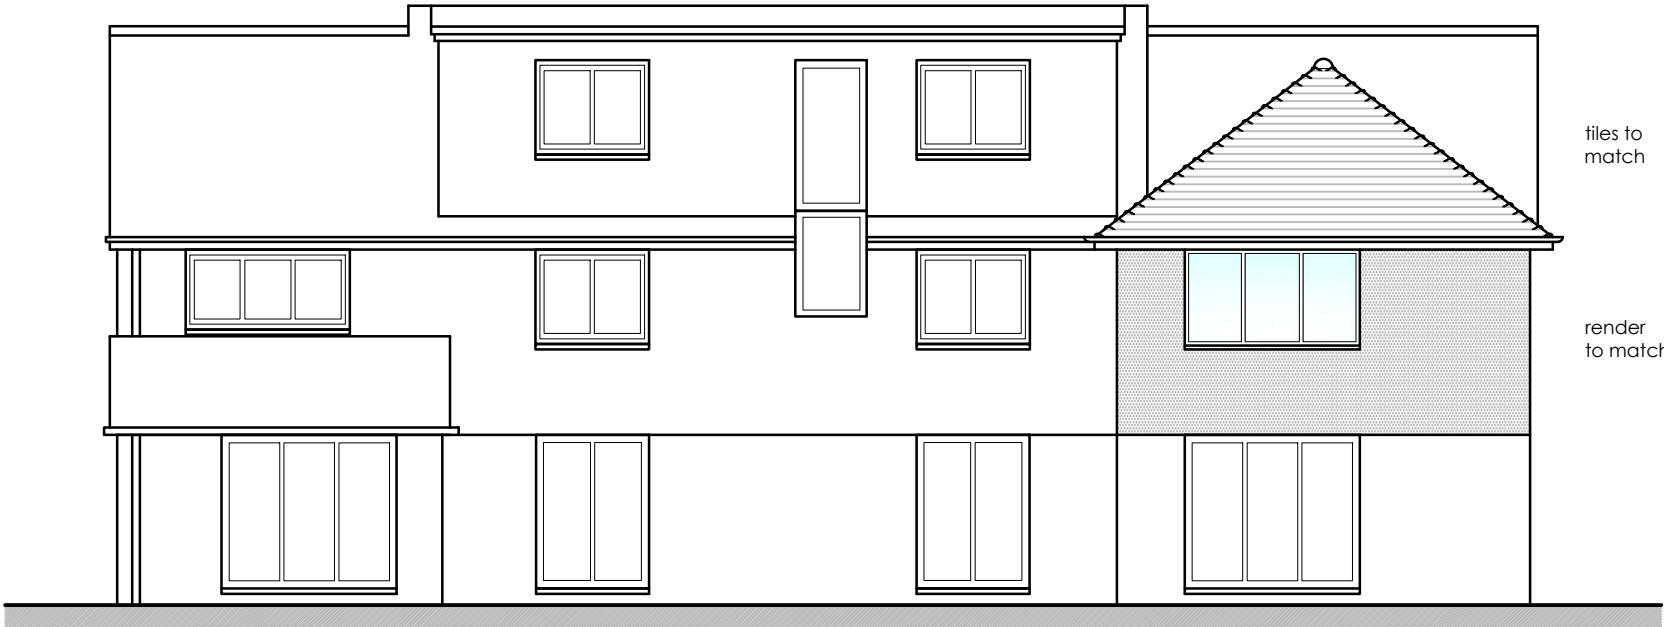


 


Rear Elevation 1/100

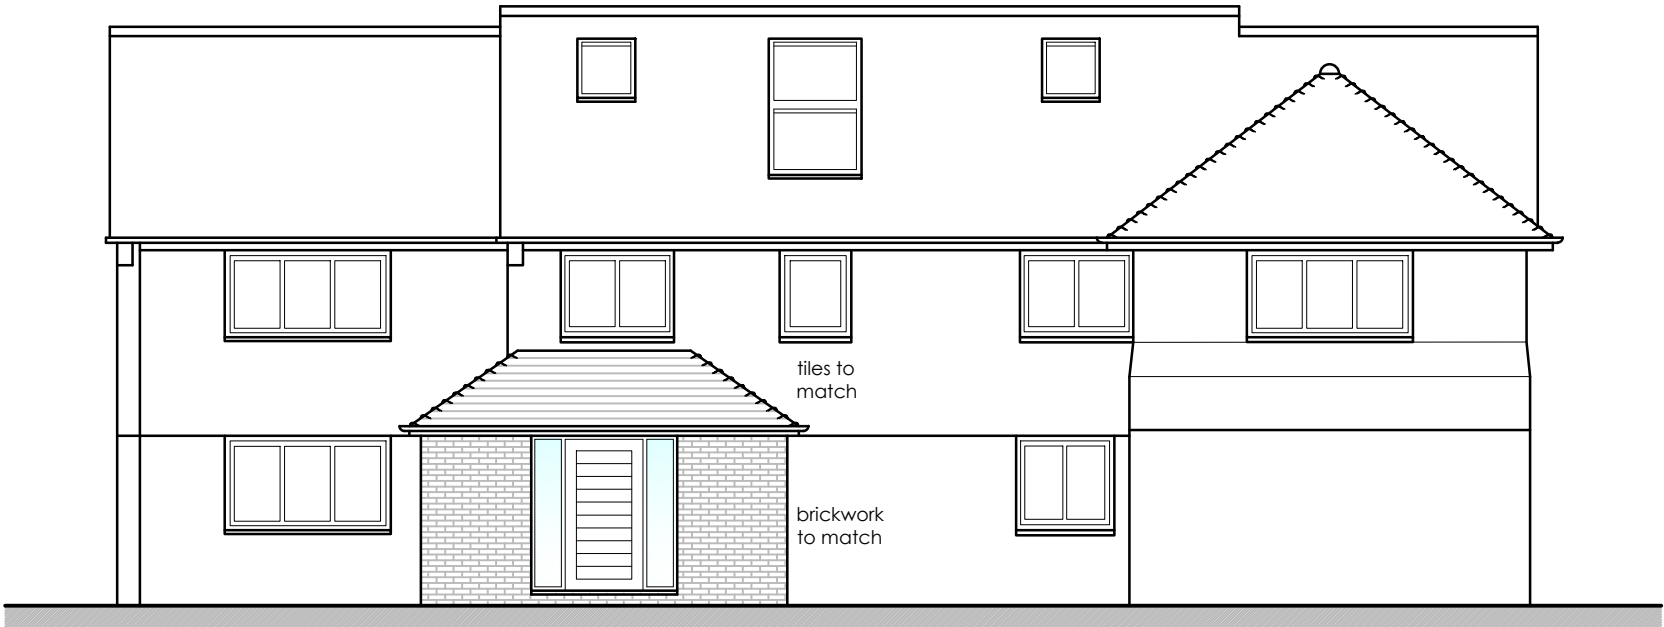


Front Elevation 1/100

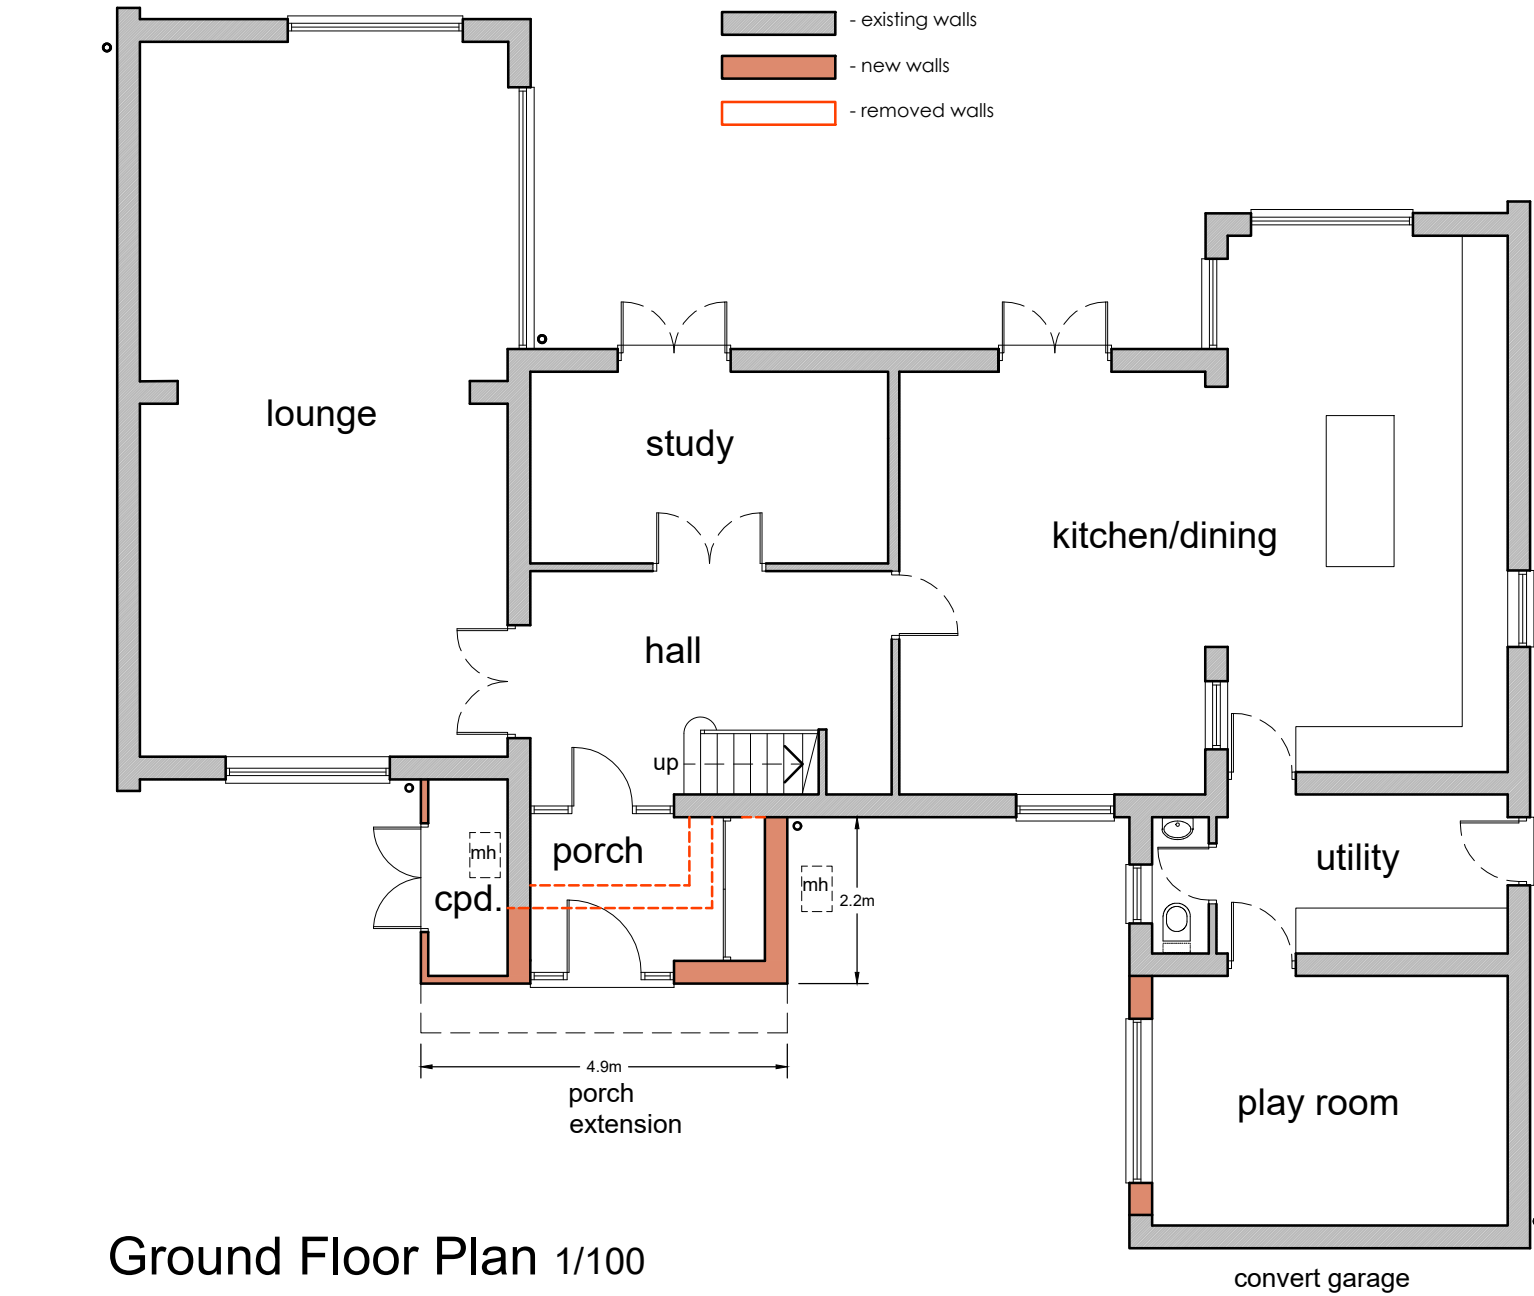


Ground Floor Plan 1/100

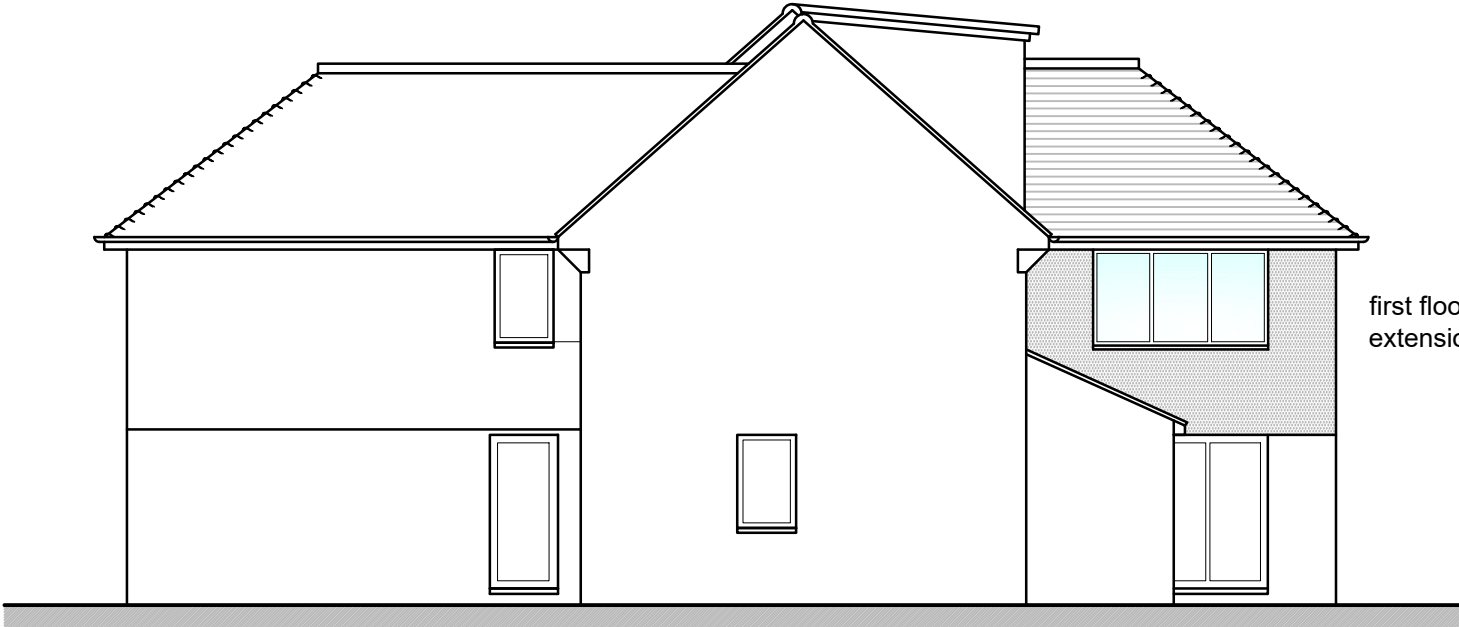

Side Elevation 1/100

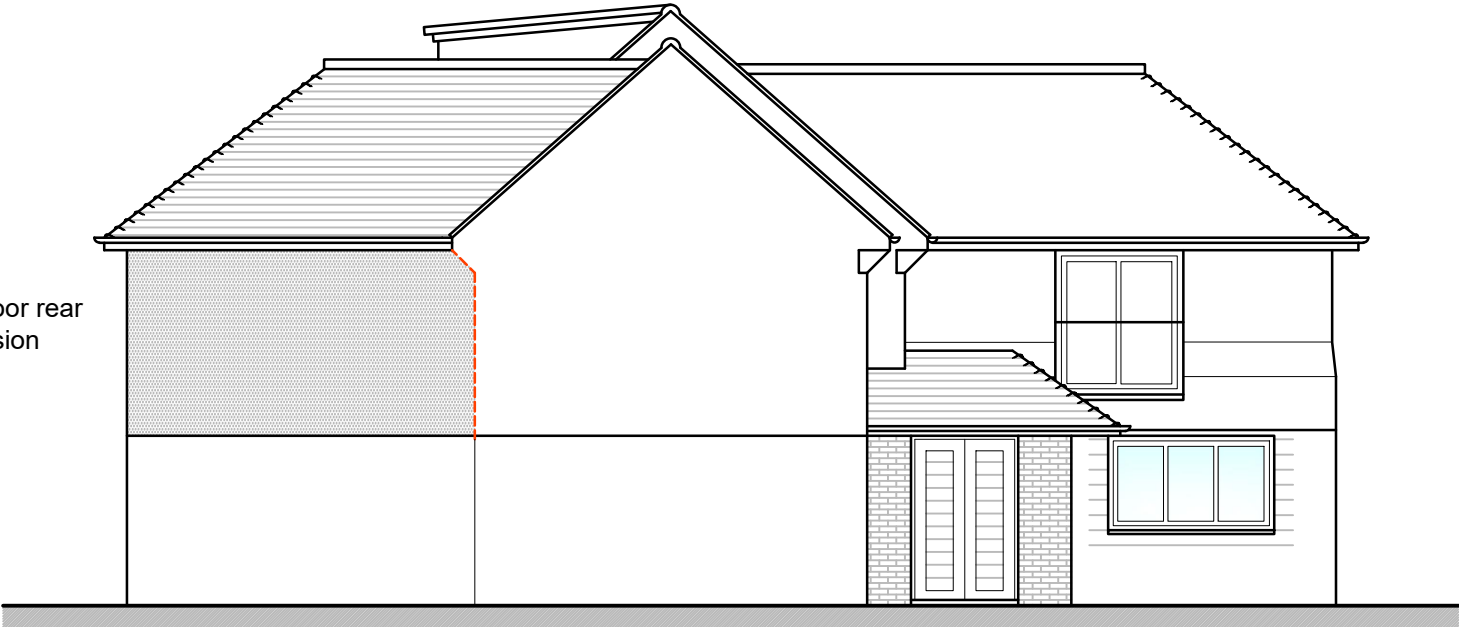


Side Elevation 1/100

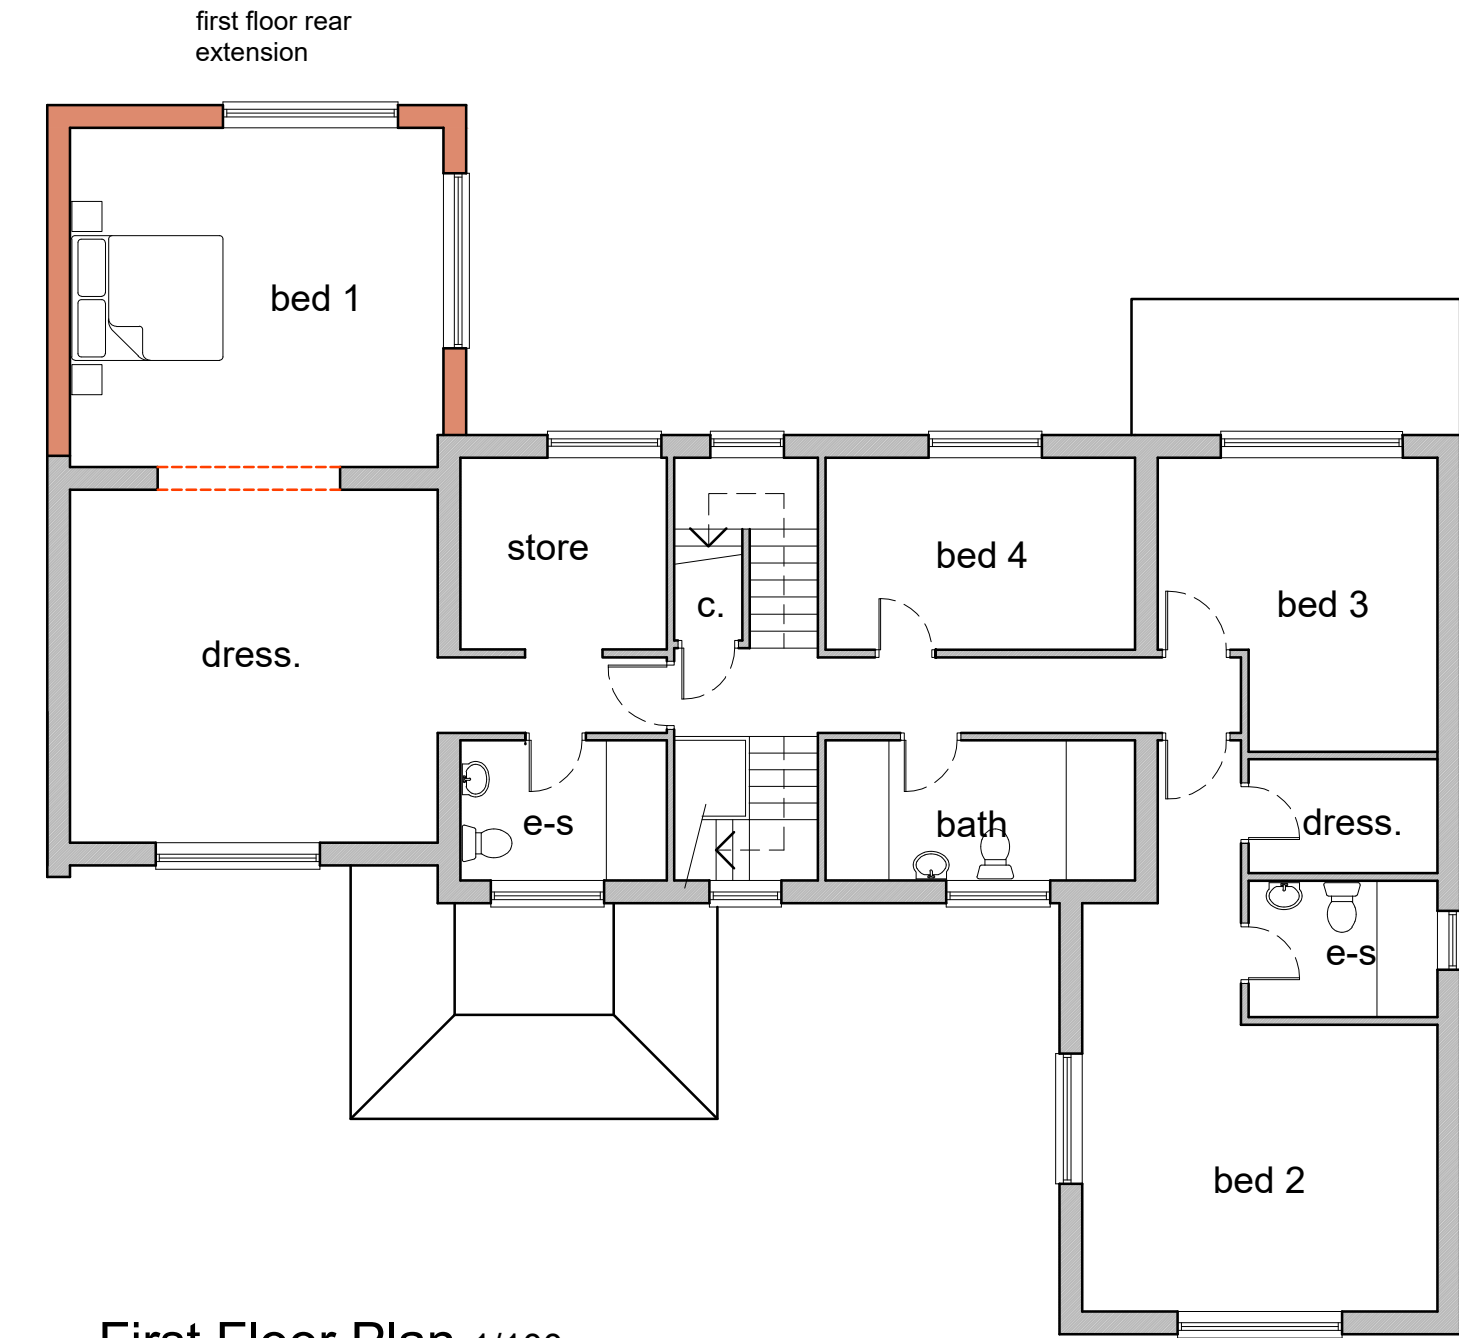

First Floor Plan 1/100

Copyright: All rights have been asserted under the Design, Patents, & Copyright Act 1988. This drawing shall not be reproduced without the prior approval of EDGEWAY ARCHITECTURE LIMITED.
Contractor to CHECK all dimensions & report any discrepancies. All works and materials used are to fully comply with ALL standards as required by the relevant Trade Associations, British Standards, Codes of Practice, Manufacturers Specifications (BBA Certification, etc). All works to be carried out fully in accordance with any Engineer's Calculations, Details, & Instructions, as and where applicable.

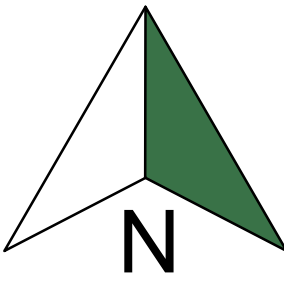

Block Plan 1/500

Rev. A. - Garage conversion added, porch size increased. - 15.04.25



PROJECT
Proposed New Porch & First Floor Rear Extension at
40, Gander Hill, Haywards Heath, West Sussex, RH16 1QX

DRAWING TITLE	PROCEDURE	CLIENT
Proposed Plans & Elevations	PLANNING	Mr. & Mrs. Payne

SCALE	DATE	DRAWN BY	DRAWING NO.	REVISION
As shown @ A2	Mar. 2025	CRS	EA0147/PL2	A

Edgeway Architecture Limited, 66, New Road, Uckfield, East Sussex, TN22 5SX
Tel: 07799 472949 / Email: chris@edgewayarchitecture.co.uk