

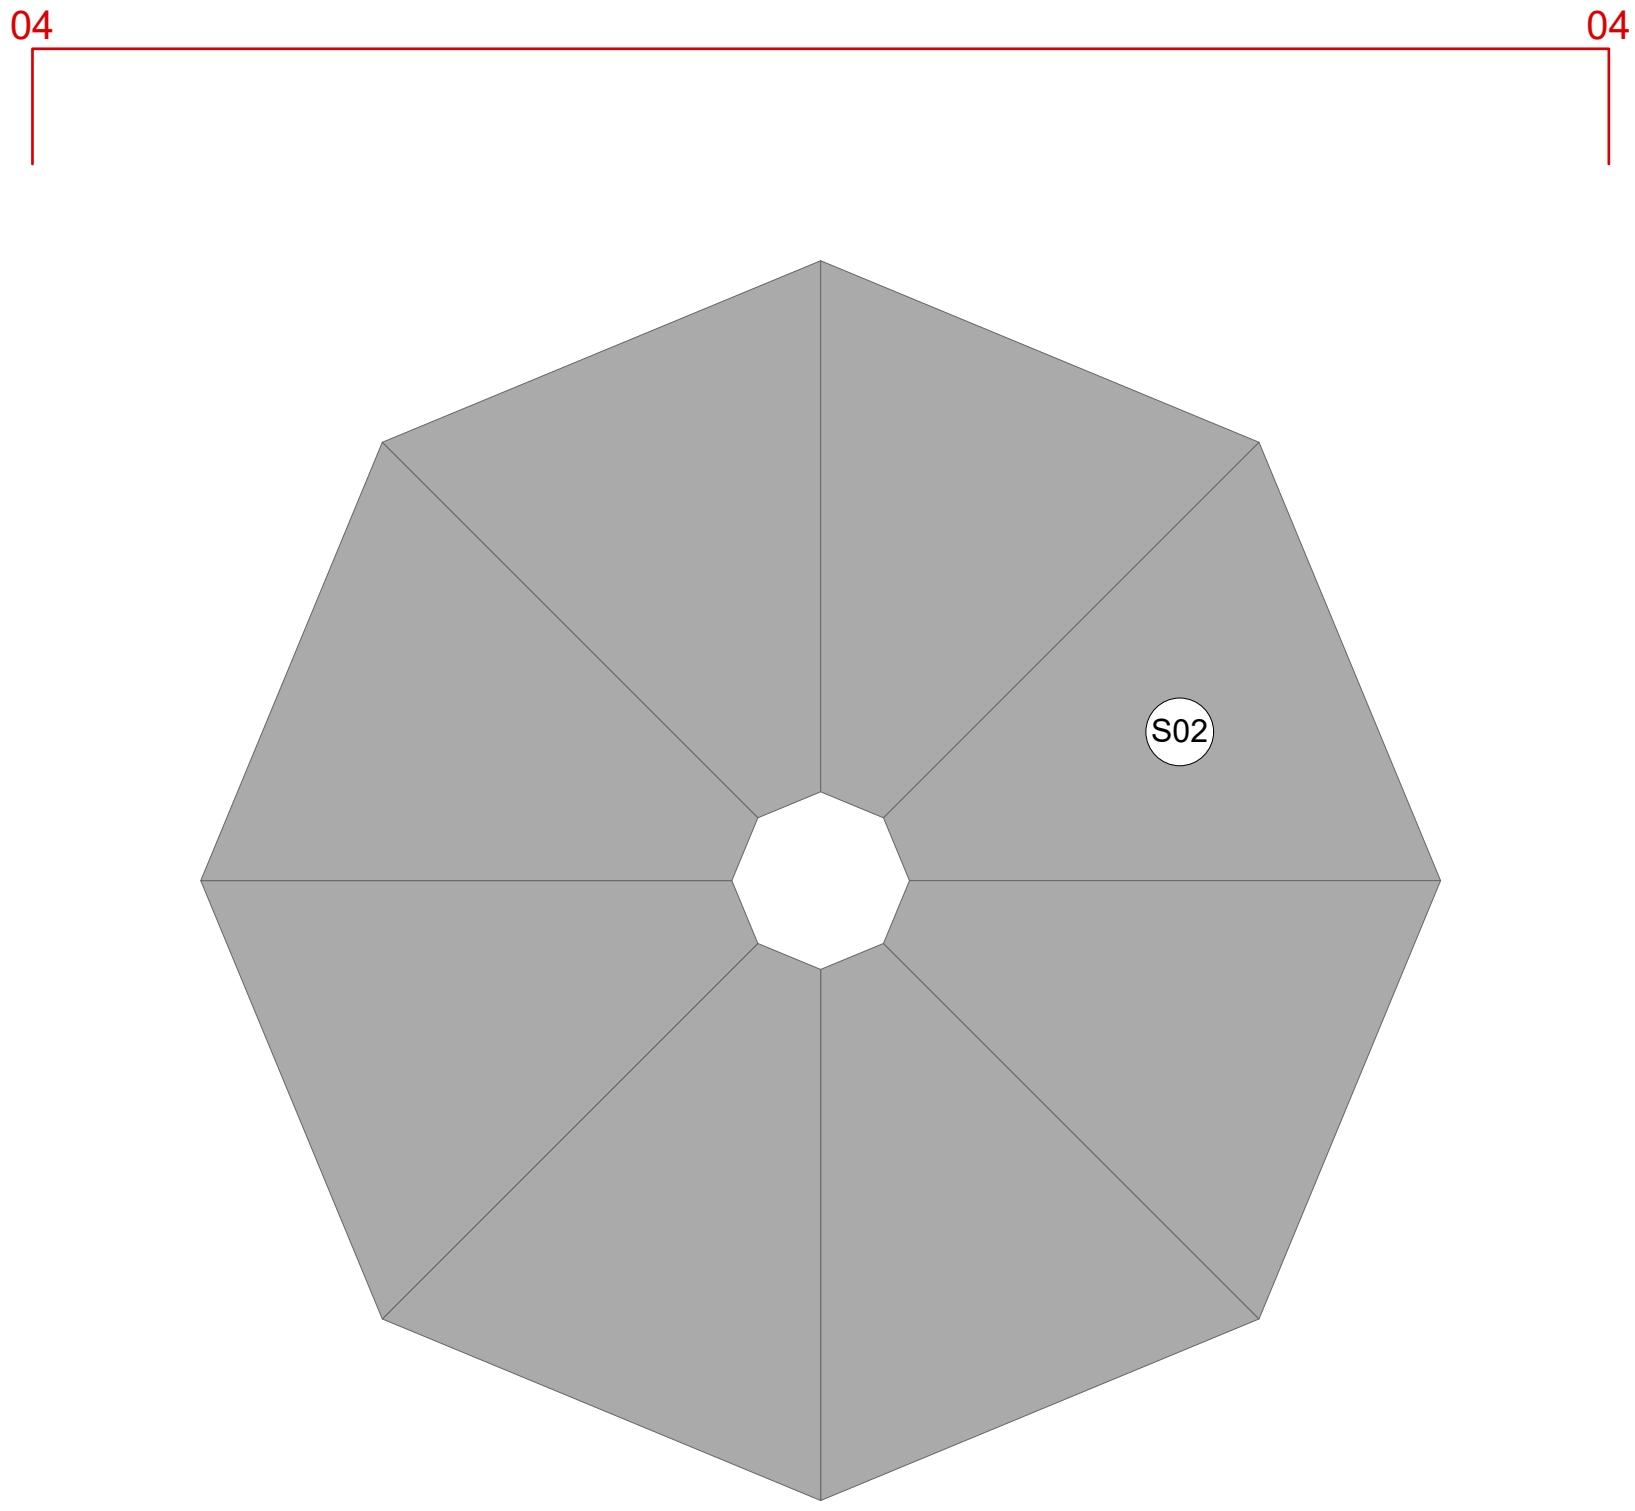
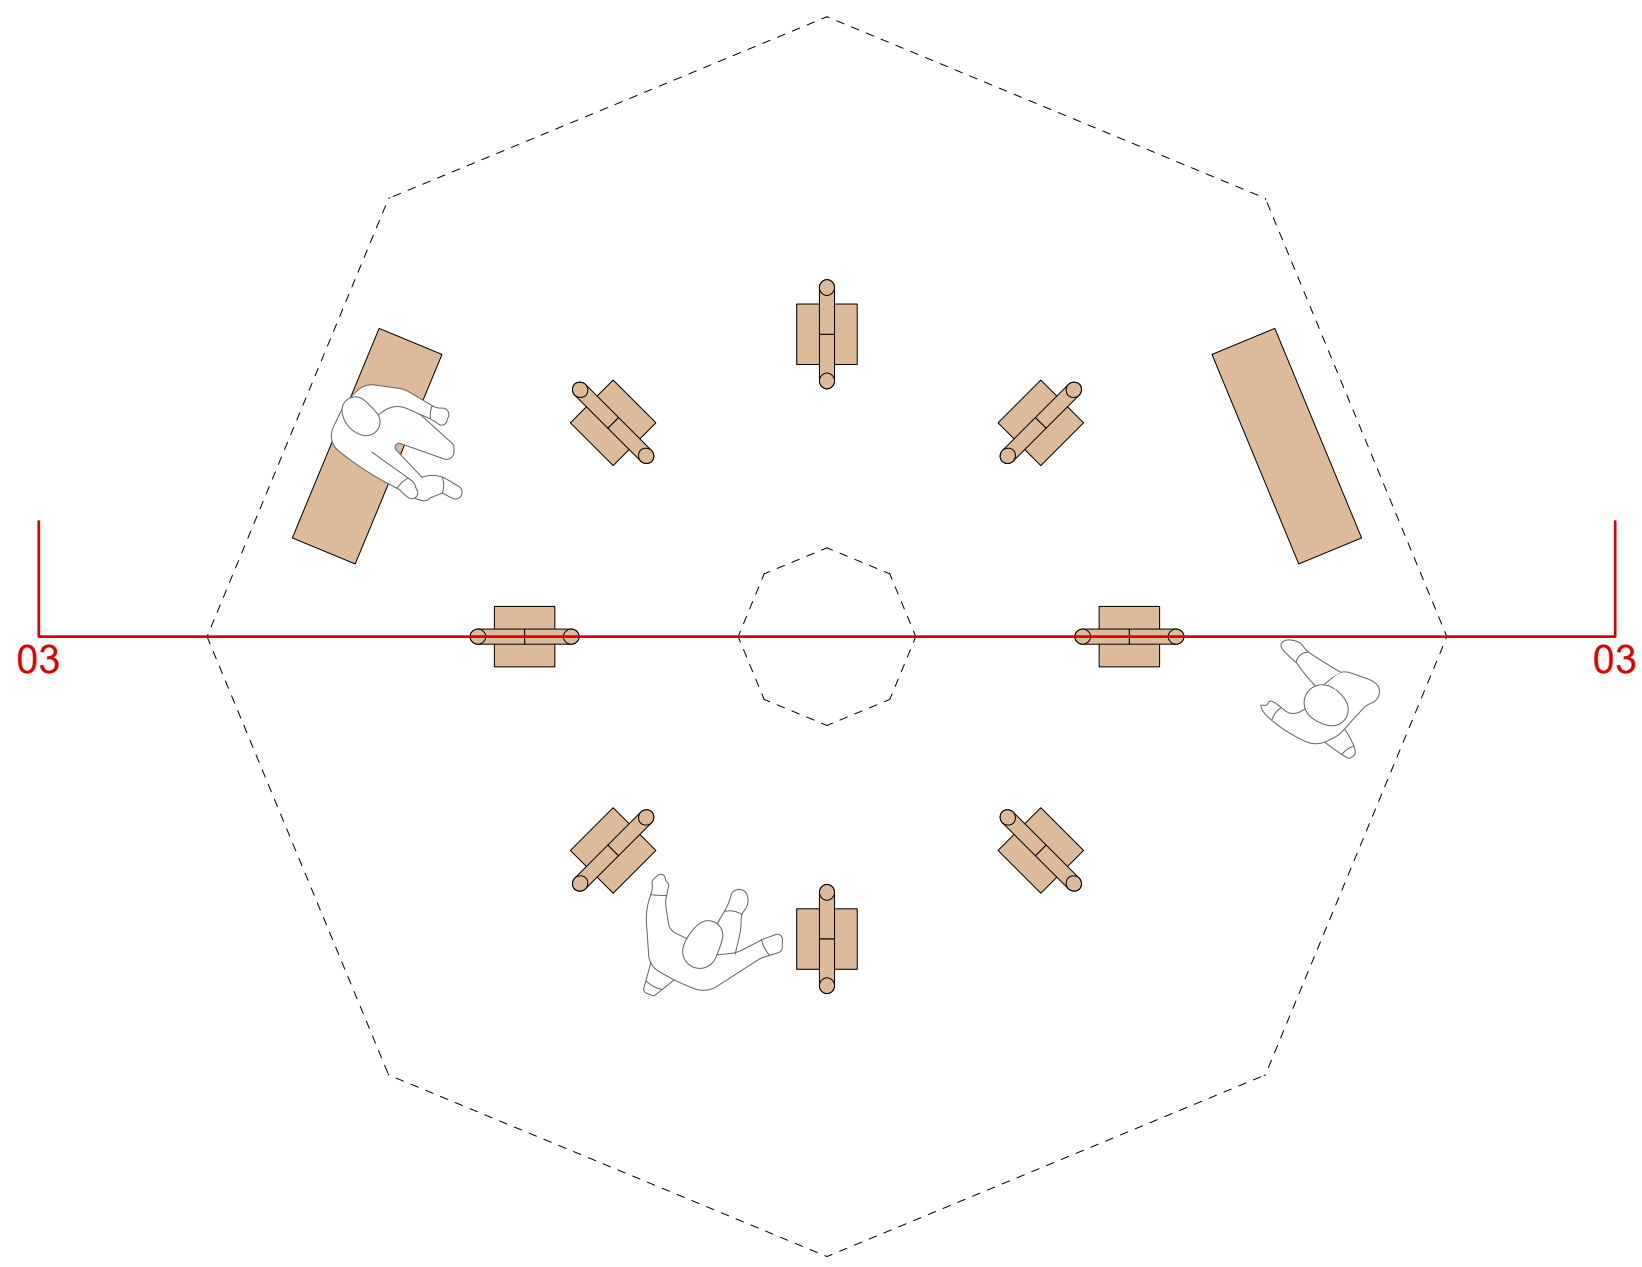


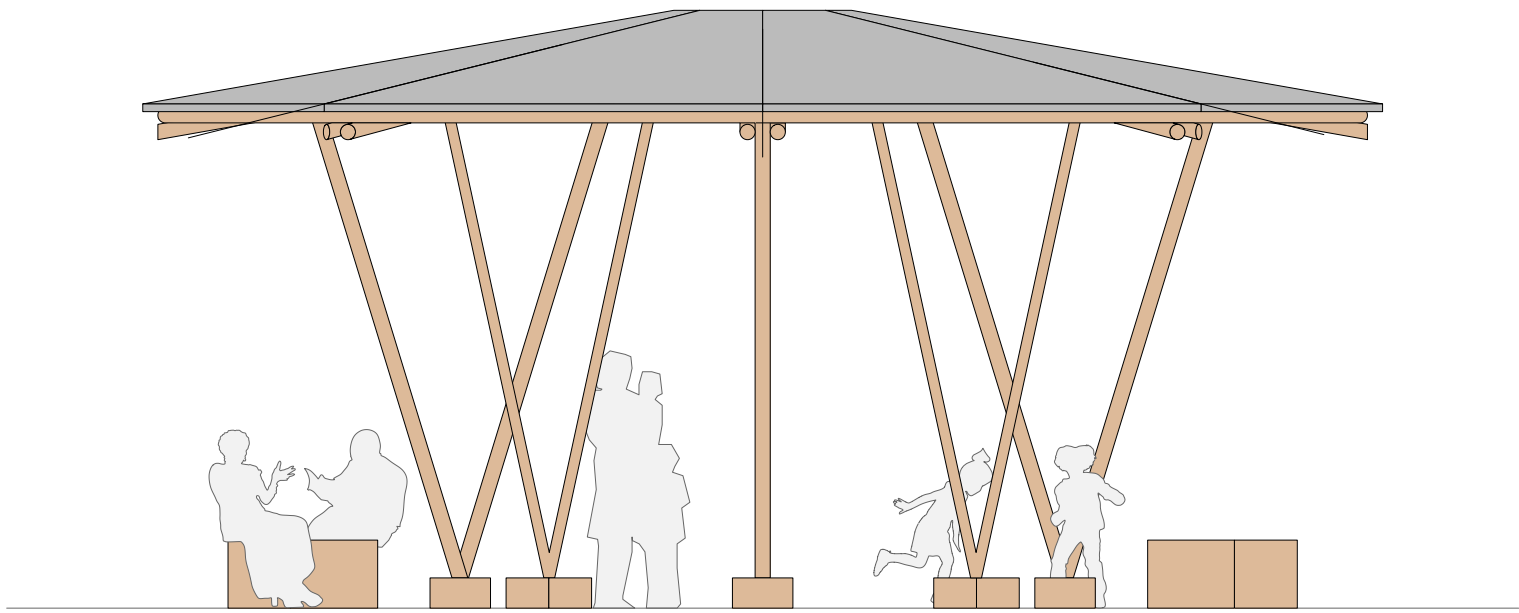

01 Learning Shelter Ground Floor Plan
Scale: 1:50

02 Learning Shelter Roof Plan
Scale: 1:50

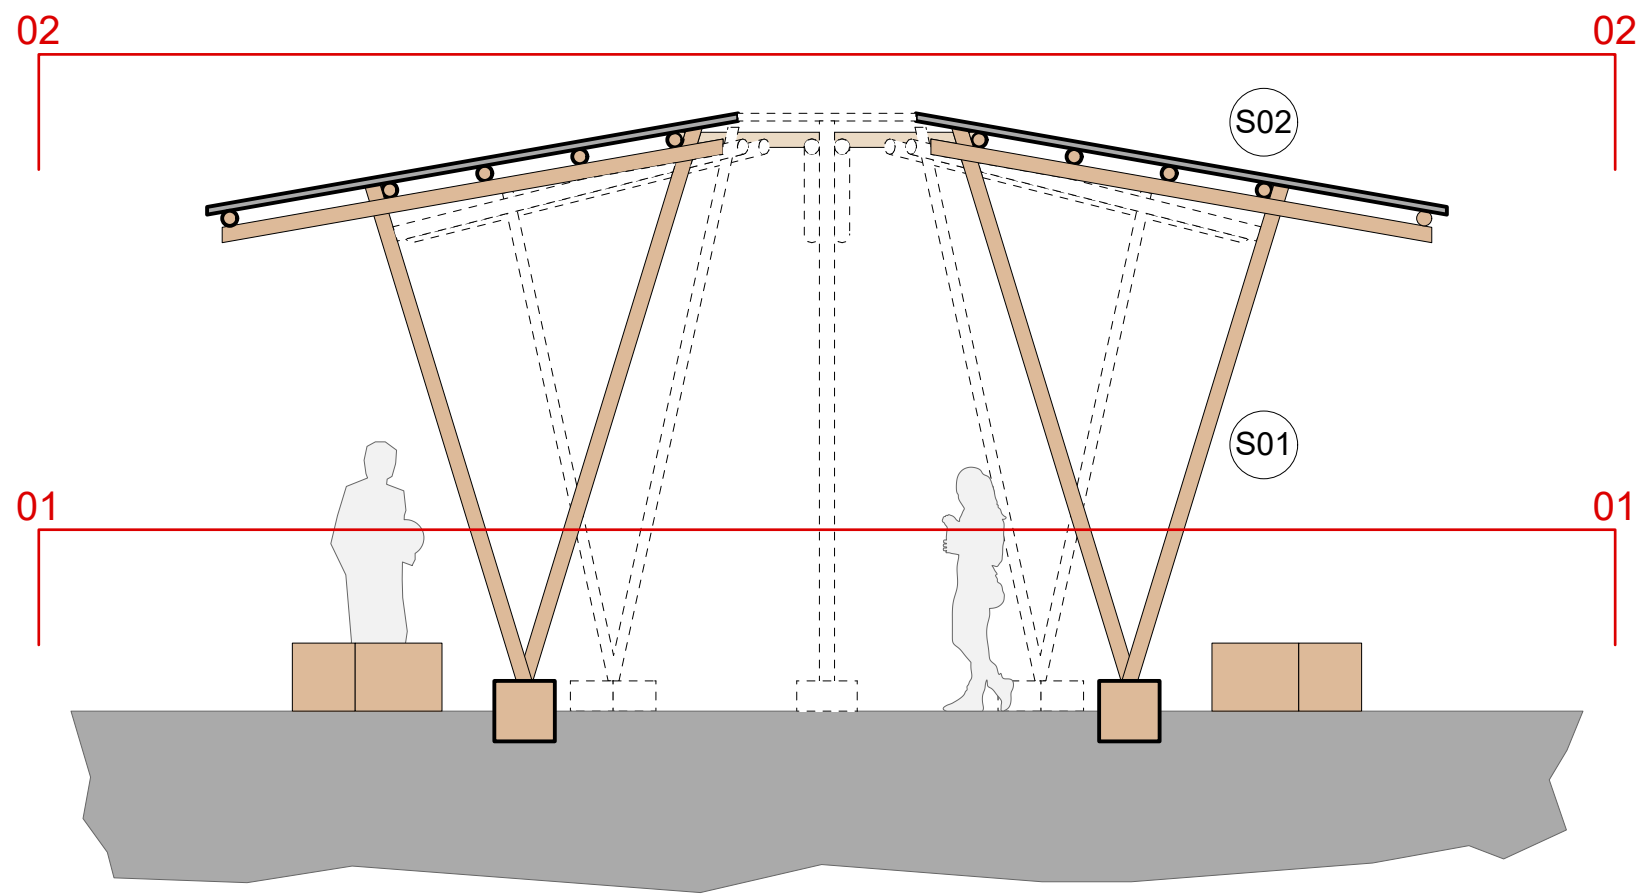

03 Learning Shelter Section
Scale: 1:50

04 Learning Shelter Elevation
Scale: 1:50

ERECT ARCHITECTURE

228 Regent Studios, 8 Andrews Rd, London E8 4QN 444 (0)20 7254 6336

client Borde Hill
project Reinventing Borde Hill
title Proposed Learning Shelter

scale 1:50 at A1

rev.	date	description
P01	13/10/2025	Issued for Section 73 Planning

drawing no.	revision
ERA-402-22402-A-271-GA-PL	P01

0m 1m 2m 1:50