
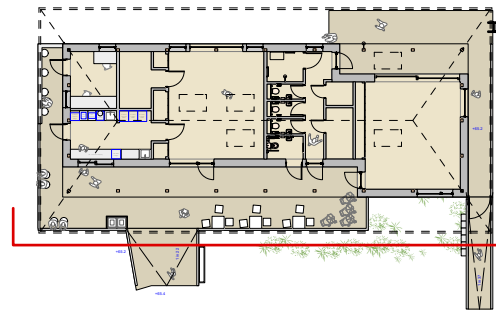


EcoLodge Features

- E01 Main roof, metal standing seam
- E02 Metal gutter
- E03 Metal downpipe
- E04 Aluminium-timber composite windows, PPC finish externally
- E05 Glazed aluminum framed door
- E06 Aluminum framed skylight
- E07 Vertical varied timber cladding
- E08 Timber decking
- E09 Pile foundations - Refer to structural engineer's drawings
- E10 Timber and metal railings
- E11 Terrace with railing
- E12 Concealed timber-clad door
- E13 Lockers
- E14 Swimming ladder
- E15 Built-in timber bin enclosure
- E16 Hinged metal gate
- E17 Proposed lakeside planting
- E18 Railing table
- E19 Roof Cows

Landscape

- L01 Robertsmere Lake
- L02 Robersmere lakebed
- L03 Existing tree canopy

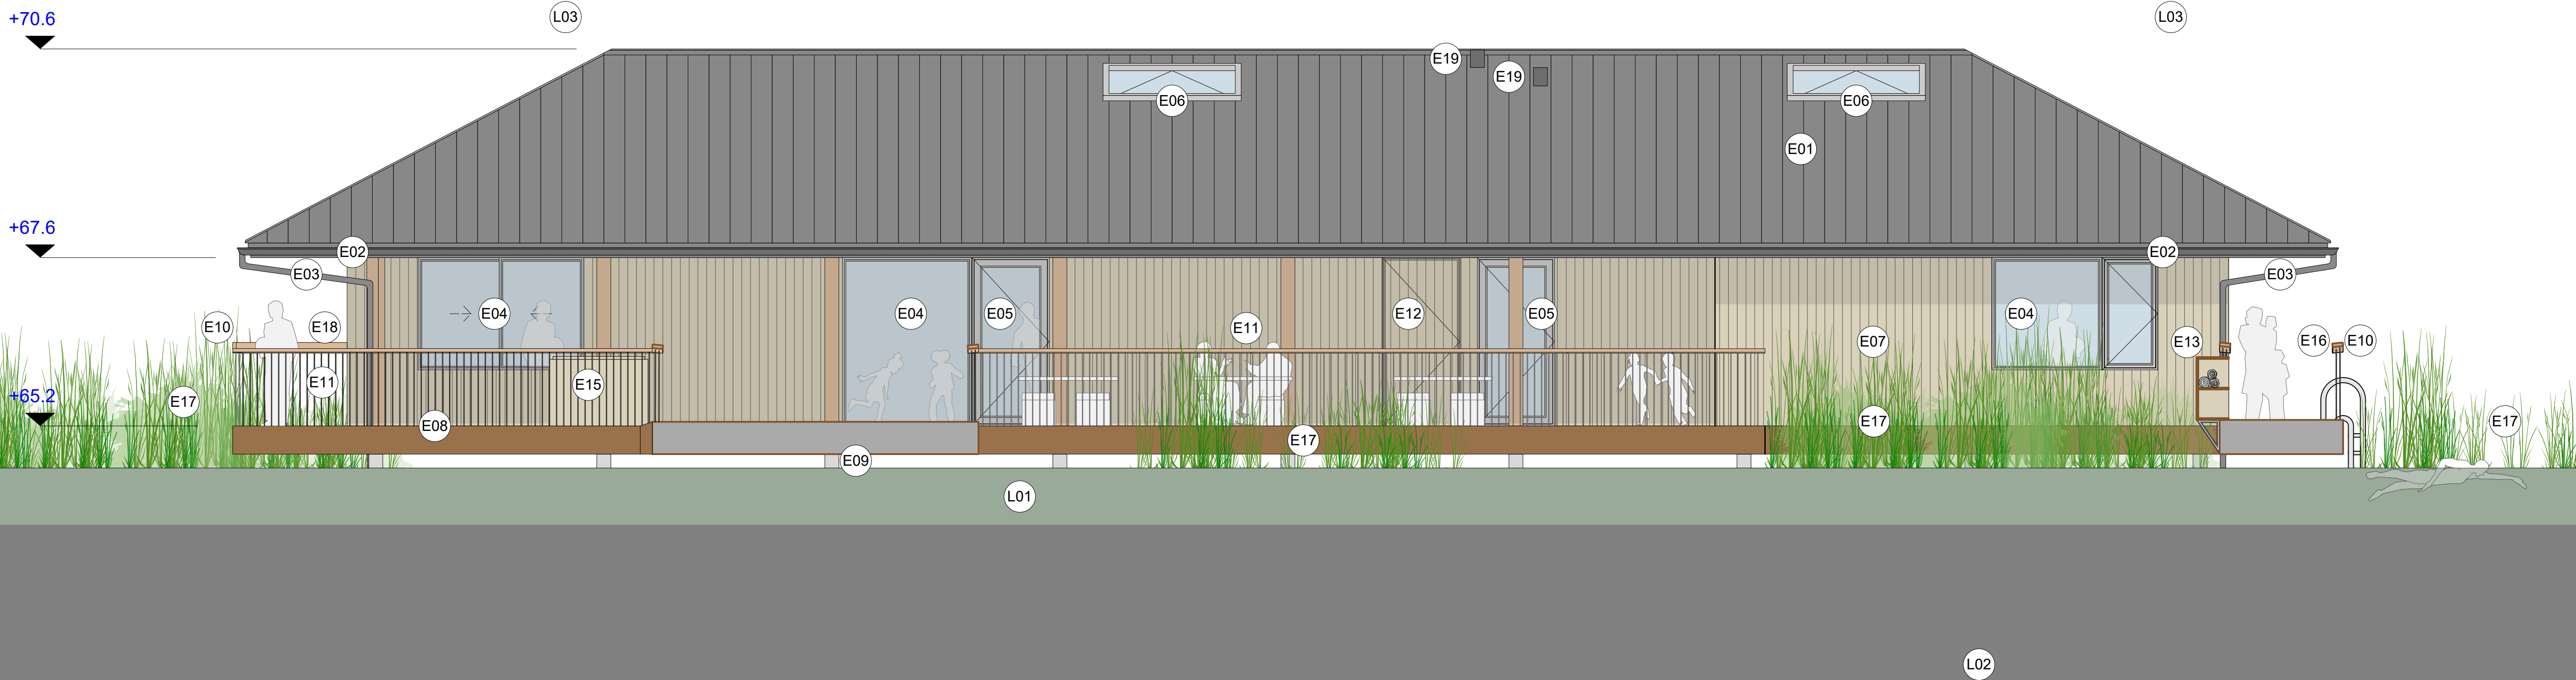


ERECT ARCHITECTURE

228 Regent Studios, 8 Andrews Rd, London E8 4QN 444 (0)20 7254 6336

client Borde Hill
project Reinventing Borde Hill
title Proposed Eco Lodge South Elevation
scale 1:50 at A1

rev.	date	description
P04	18/08/2025	Revised Elevations
P04	01/10/2025	Issued for Stage 3 Costing
P05	13/10/2025	Issued for Section 73 Planning
P06	10/11/2025	Revised for Section 73 Planning

drawing no. ERA-402-22402-A-310-GA-PL revision P06

 

All drawings are copyright of erect architecture. do not scale from drawings, the contractor is to verify all dimensions on site prior to any manufacture