





FRONT ELEVATION




REAR ELEVATION

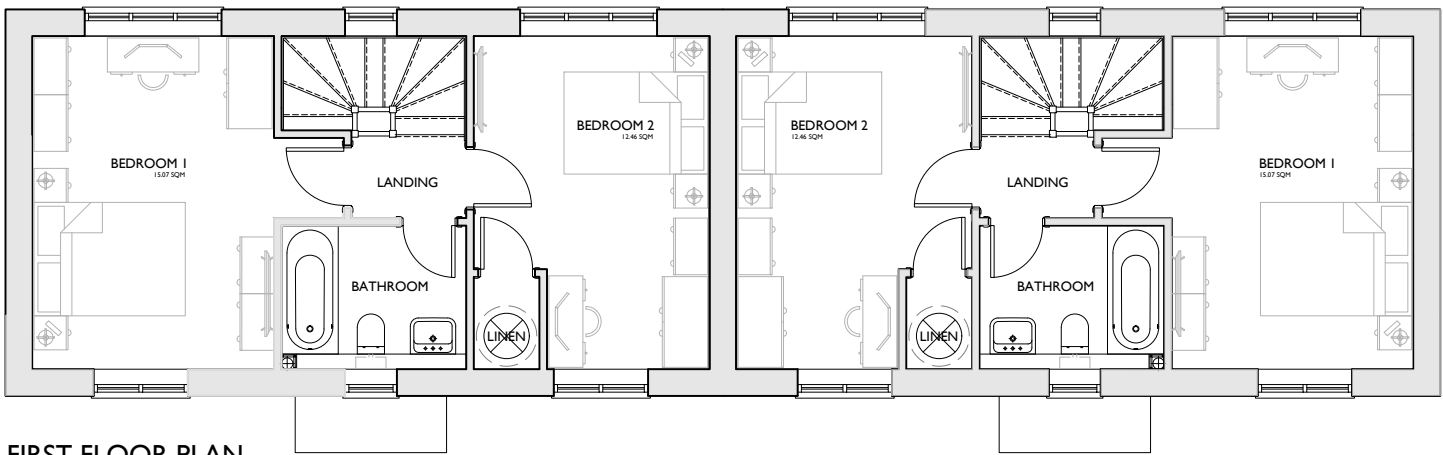


FIRST FLOOR PLAN

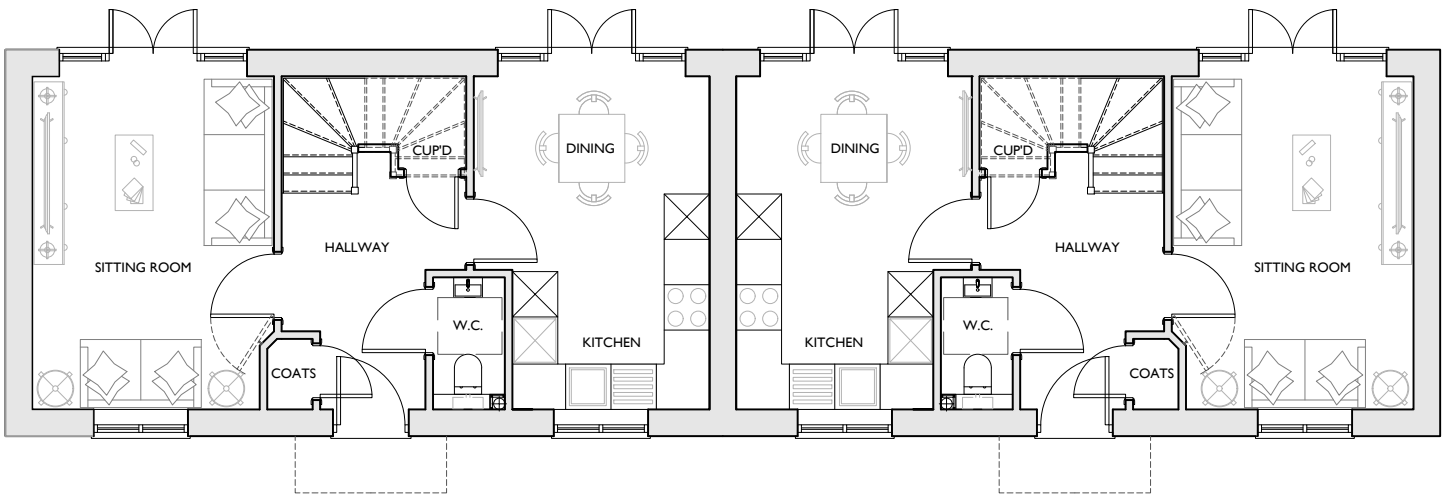

GROUND FLOOR PLAN
PLOT 1 & 2
850 sqft

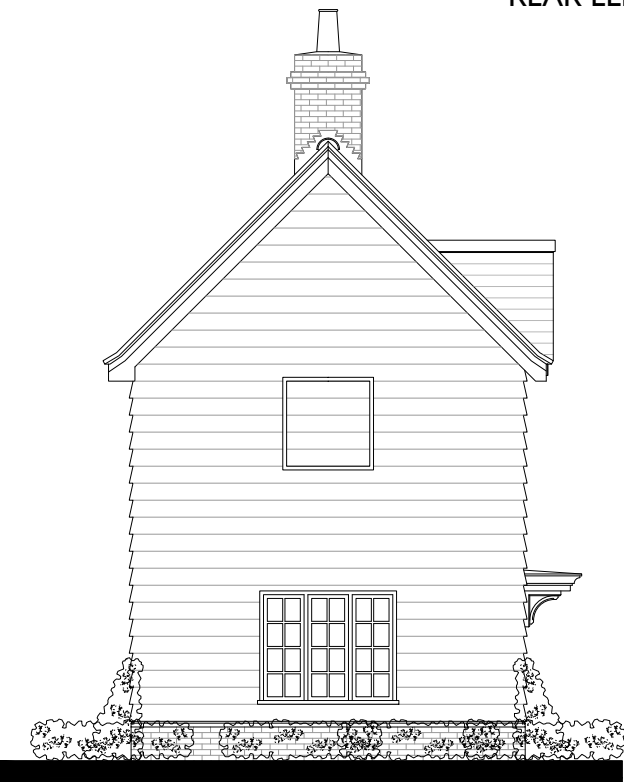

SECTION / SIDE ELEVATION

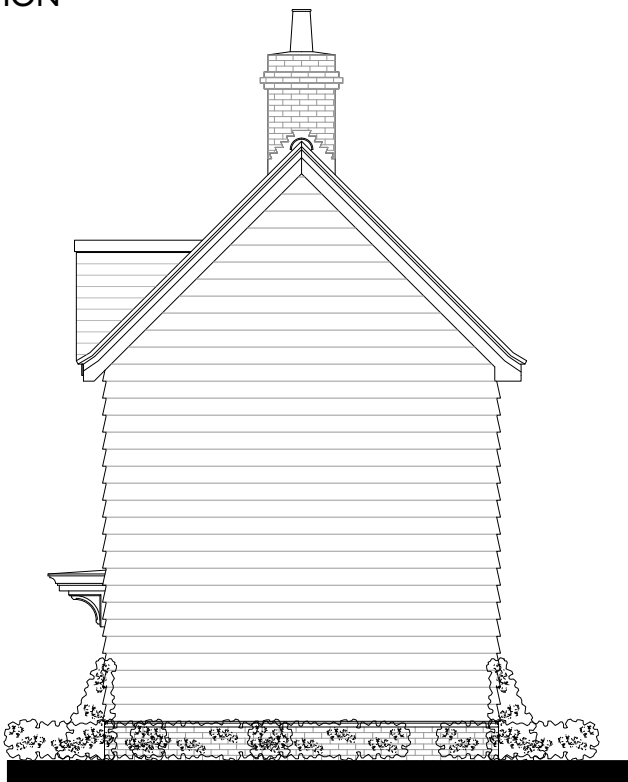

SECTION / SIDE ELEVATION

A 05.08.26 MJ HOUSE TYPES REVISED

revision
date
prepared
description



Knightway House
Park Street
Bagshot
Surrey
GU19 5AQ
T : 01276 538941
www.antlerhomes.co.uk

project
SELSFIELD ROAD, ARDINGLY

drawing
PLOTS 29, 30, 31 & 32 - FLOOR PLANS & ELEVATIONS

date
09.03.26
scale
1:100 @ A2
drawn
MJ

drawing number
AH314 - PL.05
revision
A

