

© this drawing and the building works depicted are the copyright of idp. and may not be reproduced or amended except by written permission. no liability will be accepted for amendments made by other persons.

all dimensions to be checked on site and architect notified of any discrepancies prior to commencement.
do not scale.

any and all elements relating to the fire safety of the building will require separate confirmation and approval by a fully accredited fire engineering consultant who has to be appointed by the Client.

 Tile hanging or other as approved.
Note: Tile hanging placement changes depending on corner turner unit to standard unit, refer to material plan.


PLOT NUMBER	PLOT NAME	PLOT POSITION	PLOT HANDING
20	Overton	CORNER PLOT	As
21	Overton	CORNER PLOT	Opp
331	Overton	CORNER PLOT	As
335	Overton	CORNER PLOT	Opp
341	Overton	CORNER PLOT	Opp
342	Overton	CORNER PLOT	As

NOTES:
RWP locations only shown indicatively
Denotes obscure glazing



Front Elevation

Side Elevation

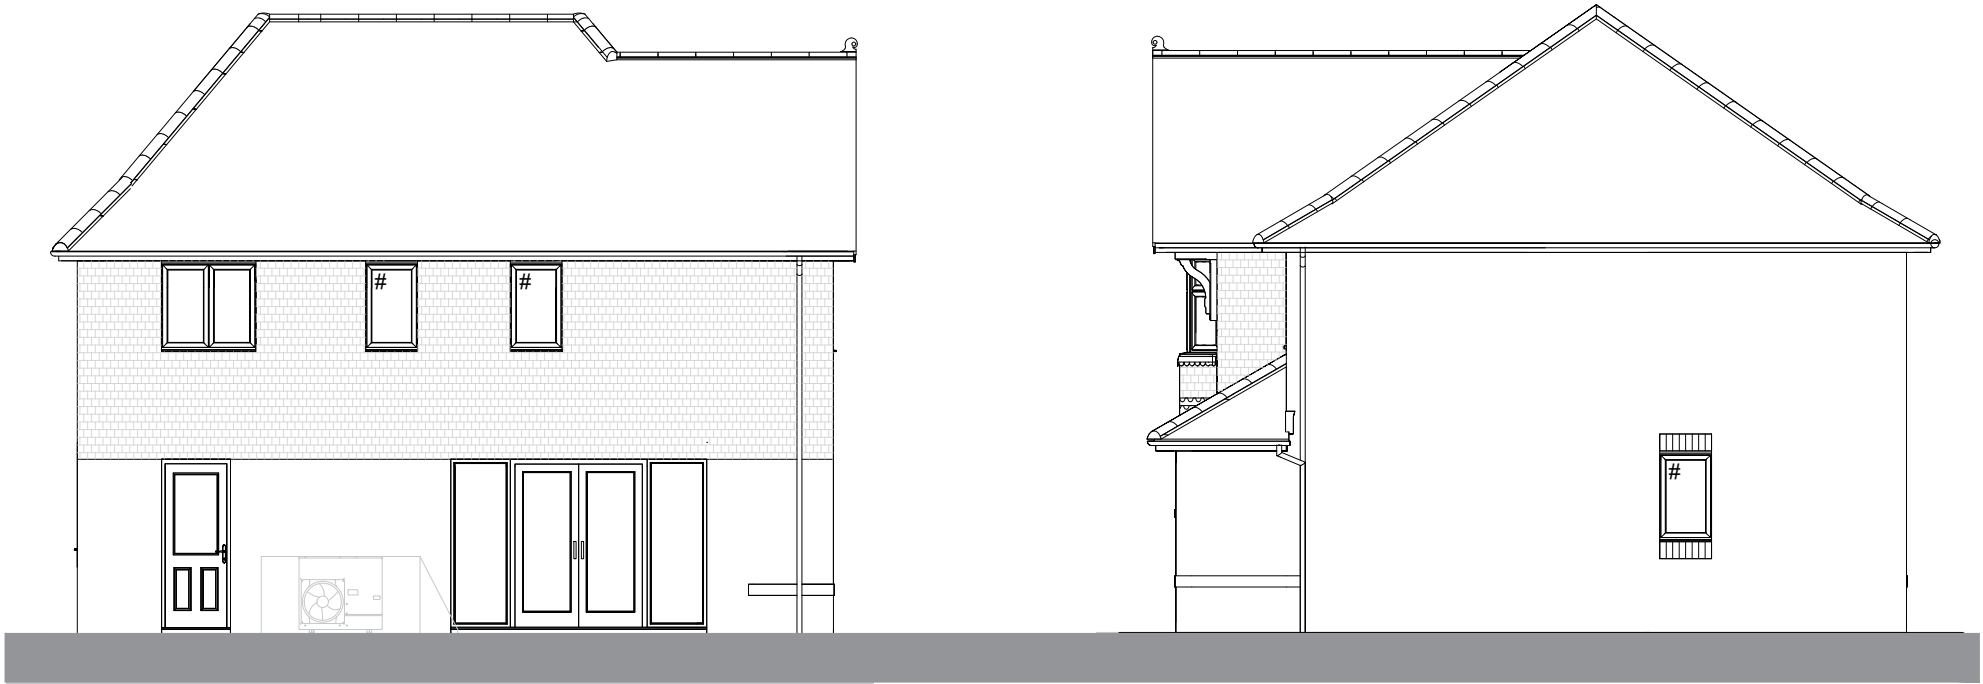

Rear Elevation

Side Elevation

B	27.07.26	ASHP Amends and tile hanging updated	HH	KL
A	22.06.26	Render amended to tile hanging, brick detail and sills omitted, where tile hanging clash.	KL	KL
rev:	date:	comment(s):	name:	check:



ARCHITECTS.
URBAN DESIGNERS.
PROJECT MANAGERS.
LANDSCAPE ARCHITECTS.
WE ARE IDP.

status:	PLANNING	RIBA Stage:	3
client:	Barratt Redrow		
job:	Hurst Farm		
title:	Overton Elevations V3		
drawn:	KL	date:	16.01.26
checked:	KL	scale @ a3:	1:100