


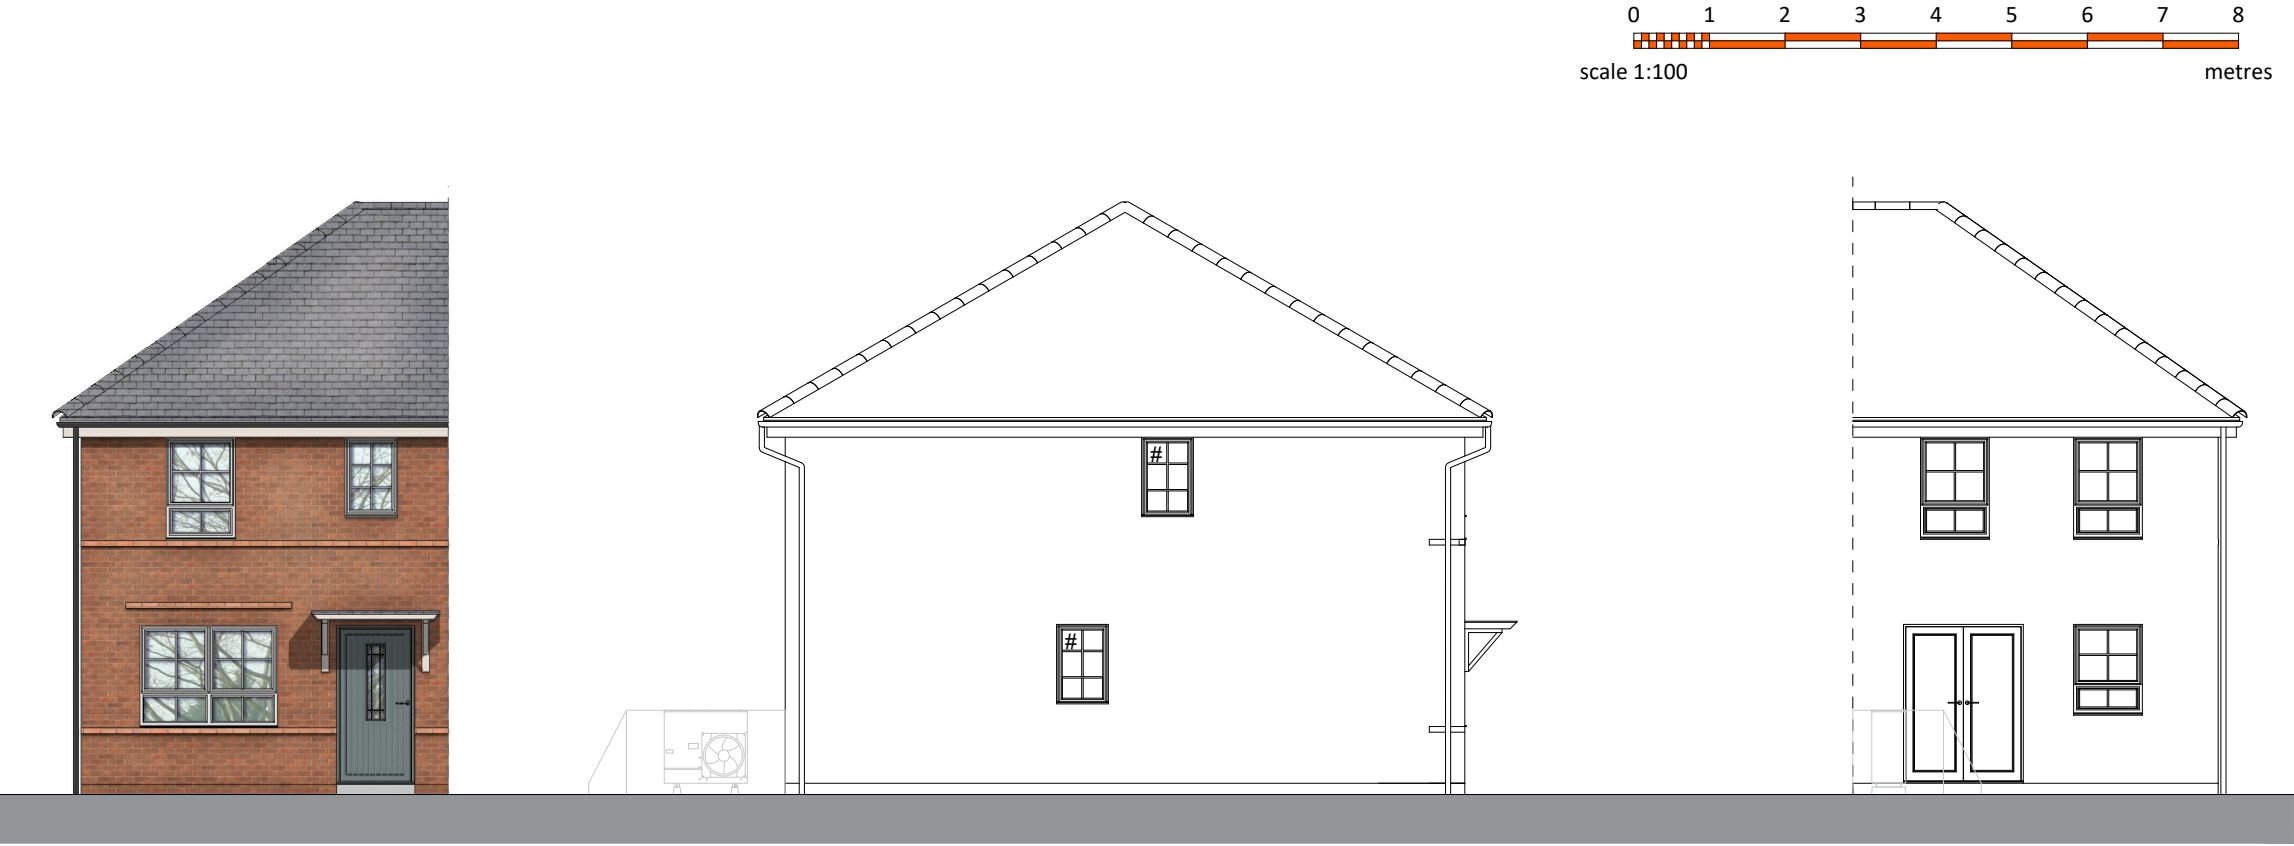

Front Elevation

Side Elevation

Rear Elevation

© this drawing and the building works depicted are the copyright of idp. and may not be reproduced or amended except by written permission. no liability will be accepted for amendments made by other persons.

all dimensions to be checked on site and architect notified of any discrepancies prior to commencement. do not scale.


any and all elements relating to the fire safety of the building will require separate confirmation and approval by a fully accredited fire engineering consultant who has to be appointed by the Client.

PLOT NUMBER	PLOT NAME	PLOT POSITION	PLOT HANDING
85	Kew	END TERRACE	As
87	Kew	END TERRACE	Opp
135	Kew	END TERRACE	As
137	Kew	END TERRACE	Opp
232	Kew	END TERRACE	Opp
234	Kew	END TERRACE	As
239	Kew	SEMI DETACHED	Opp
240	Kew	SEMI DETACHED	As
242	Kew	SEMI DETACHED	Opp
243	Kew	SEMI DETACHED	As
254	Kew	CORNER PLOT	Opp
255	Kew	SEMI DETACHED	As


NOTES:
RWP locations only shown indicatively

Denotes obscure glazing

* Additional windows to corner plots only

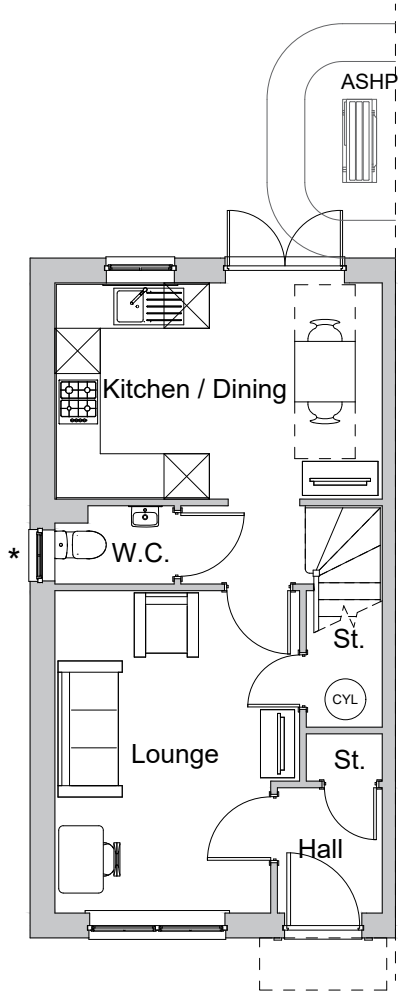

Ground Floor Plan

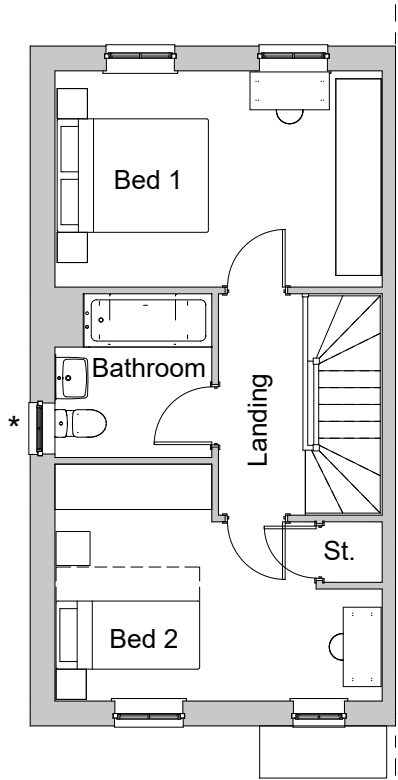

First Floor Plan

C	27.07.26	Plot Numbers updated	HH	KL
B	26.06.26	Plot numbers updated & notes added	AT	KL
A	19.12.25	Updated to suit layout changes	AT	KL
rev:	date:	comment(s):	name:	check:



ARCHITECTS.
URBAN DESIGNERS.
PROJECT MANAGERS.
LANDSCAPE ARCHITECTS.
WE ARE IDP.

status:	PLANNING	RIBA Stage:	3
client:	Barratt Redrow		
job:	Hurst Farm		
title:	Kew Plans and Elevations V1		
drawn:	TJ	date:	28.11.25
checked:	DZ	scale @ a3:	1:100

HXXXX-IDP-ZZ-ZZ-DR-UD-203107-P04-Kew Plans and Elevations V1

IDP GROUP 27 SPON STREET COVENTRY CV1 3BA
T: +44 (0)24 7652 7600 E:info@idpgroup.com
www.weareidp.com