



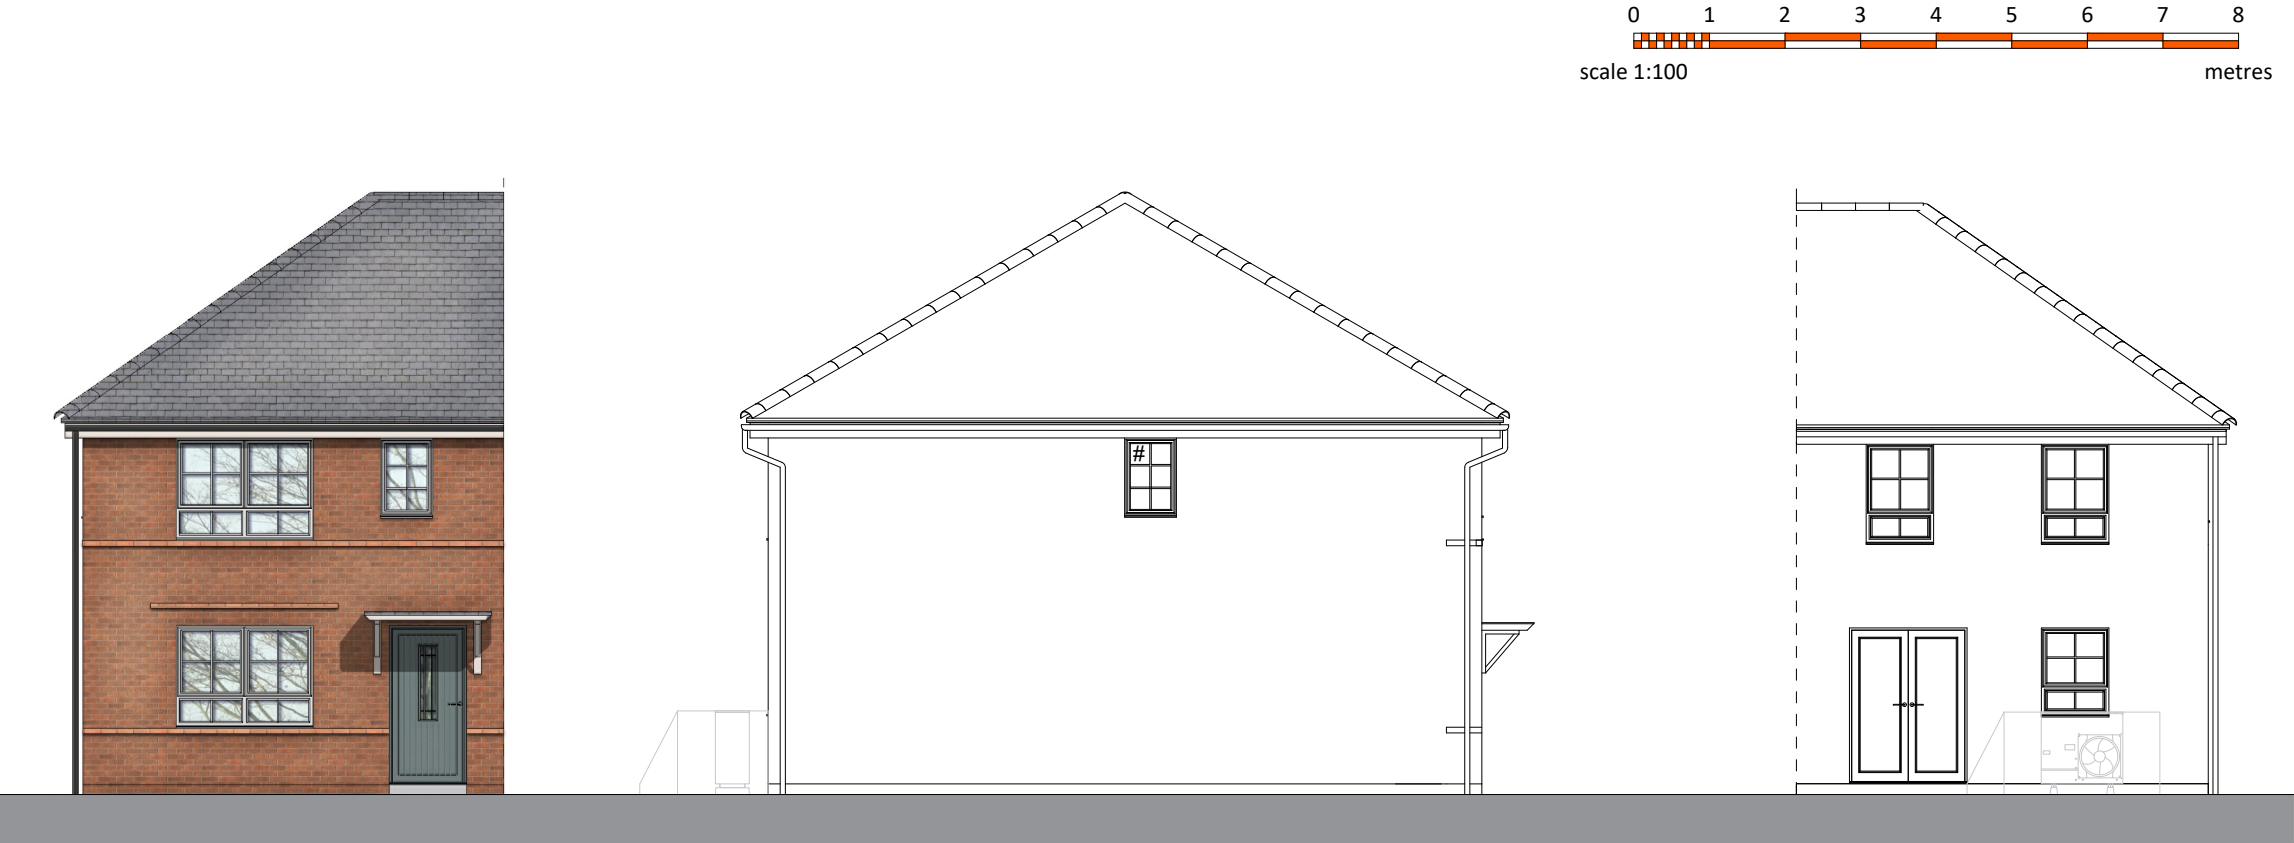


Front Elevation

Side Elevation

Rear Elevation

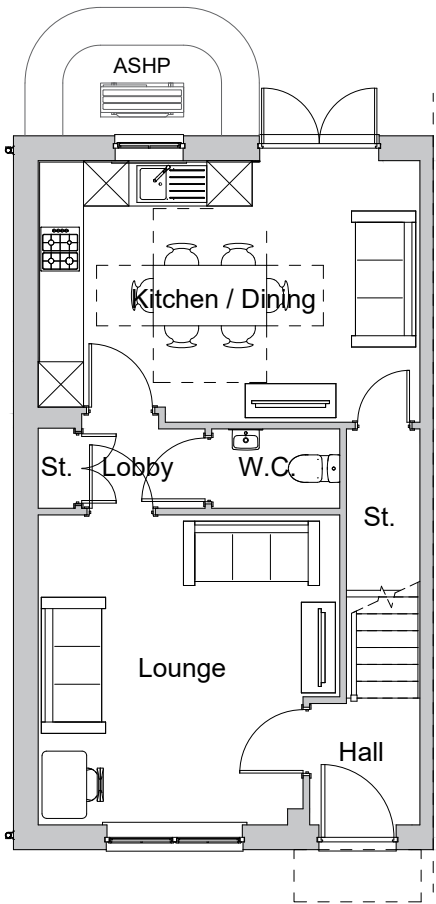

Ground Floor Plan

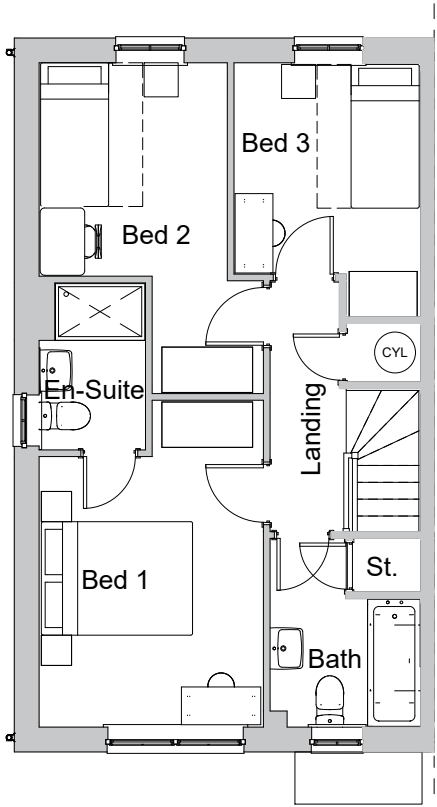

First Floor Plan

© this drawing and the building works depicted are the copyright of idp. and may not be reproduced or amended except by written permission. no liability will be accepted for amendments made by other persons.

all dimensions to be checked on site and architect notified of any discrepancies prior to commencement. do not scale.

any and all elements relating to the fire safety of the building will require separate confirmation and approval by a fully accredited fire engineering consultant who has to be appointed by the Client.

PLOT NUMBER	PLOT NAME	PLOT POSITION	PLOT HANDING
199	Mewstone	SEMI DETACHED	As
200	Mewstone	SEMI DETACHED	Opp
269	Mewstone	SEMI DETACHED	Opp
270	Mewstone	SEMI DETACHED	As

NOTES:
RWP locations only shown indicatively
Denotes obscure glazing

C	27.07.26	Updated Plot Numbers	HH	KL
B	26.06.26	Notes added	AT	KL
A	19.12.25	Updated to suit layout changes	AT	KL
rev:	date:	comment(s):	name:	check:



ARCHITECTS.
URBAN DESIGNERS.
PROJECT MANAGERS.
LANDSCAPE ARCHITECTS.
WE ARE IDP.

status:	PLANNING	RIBA Stage:	3
client:	Barratt Redrow		
job:	Hurst Farm		
title:	Mewstone Plans and Elevation		
drawn:	TJ	date:	28.11.25
checked:	DZ	scale @ a3:	1:100