

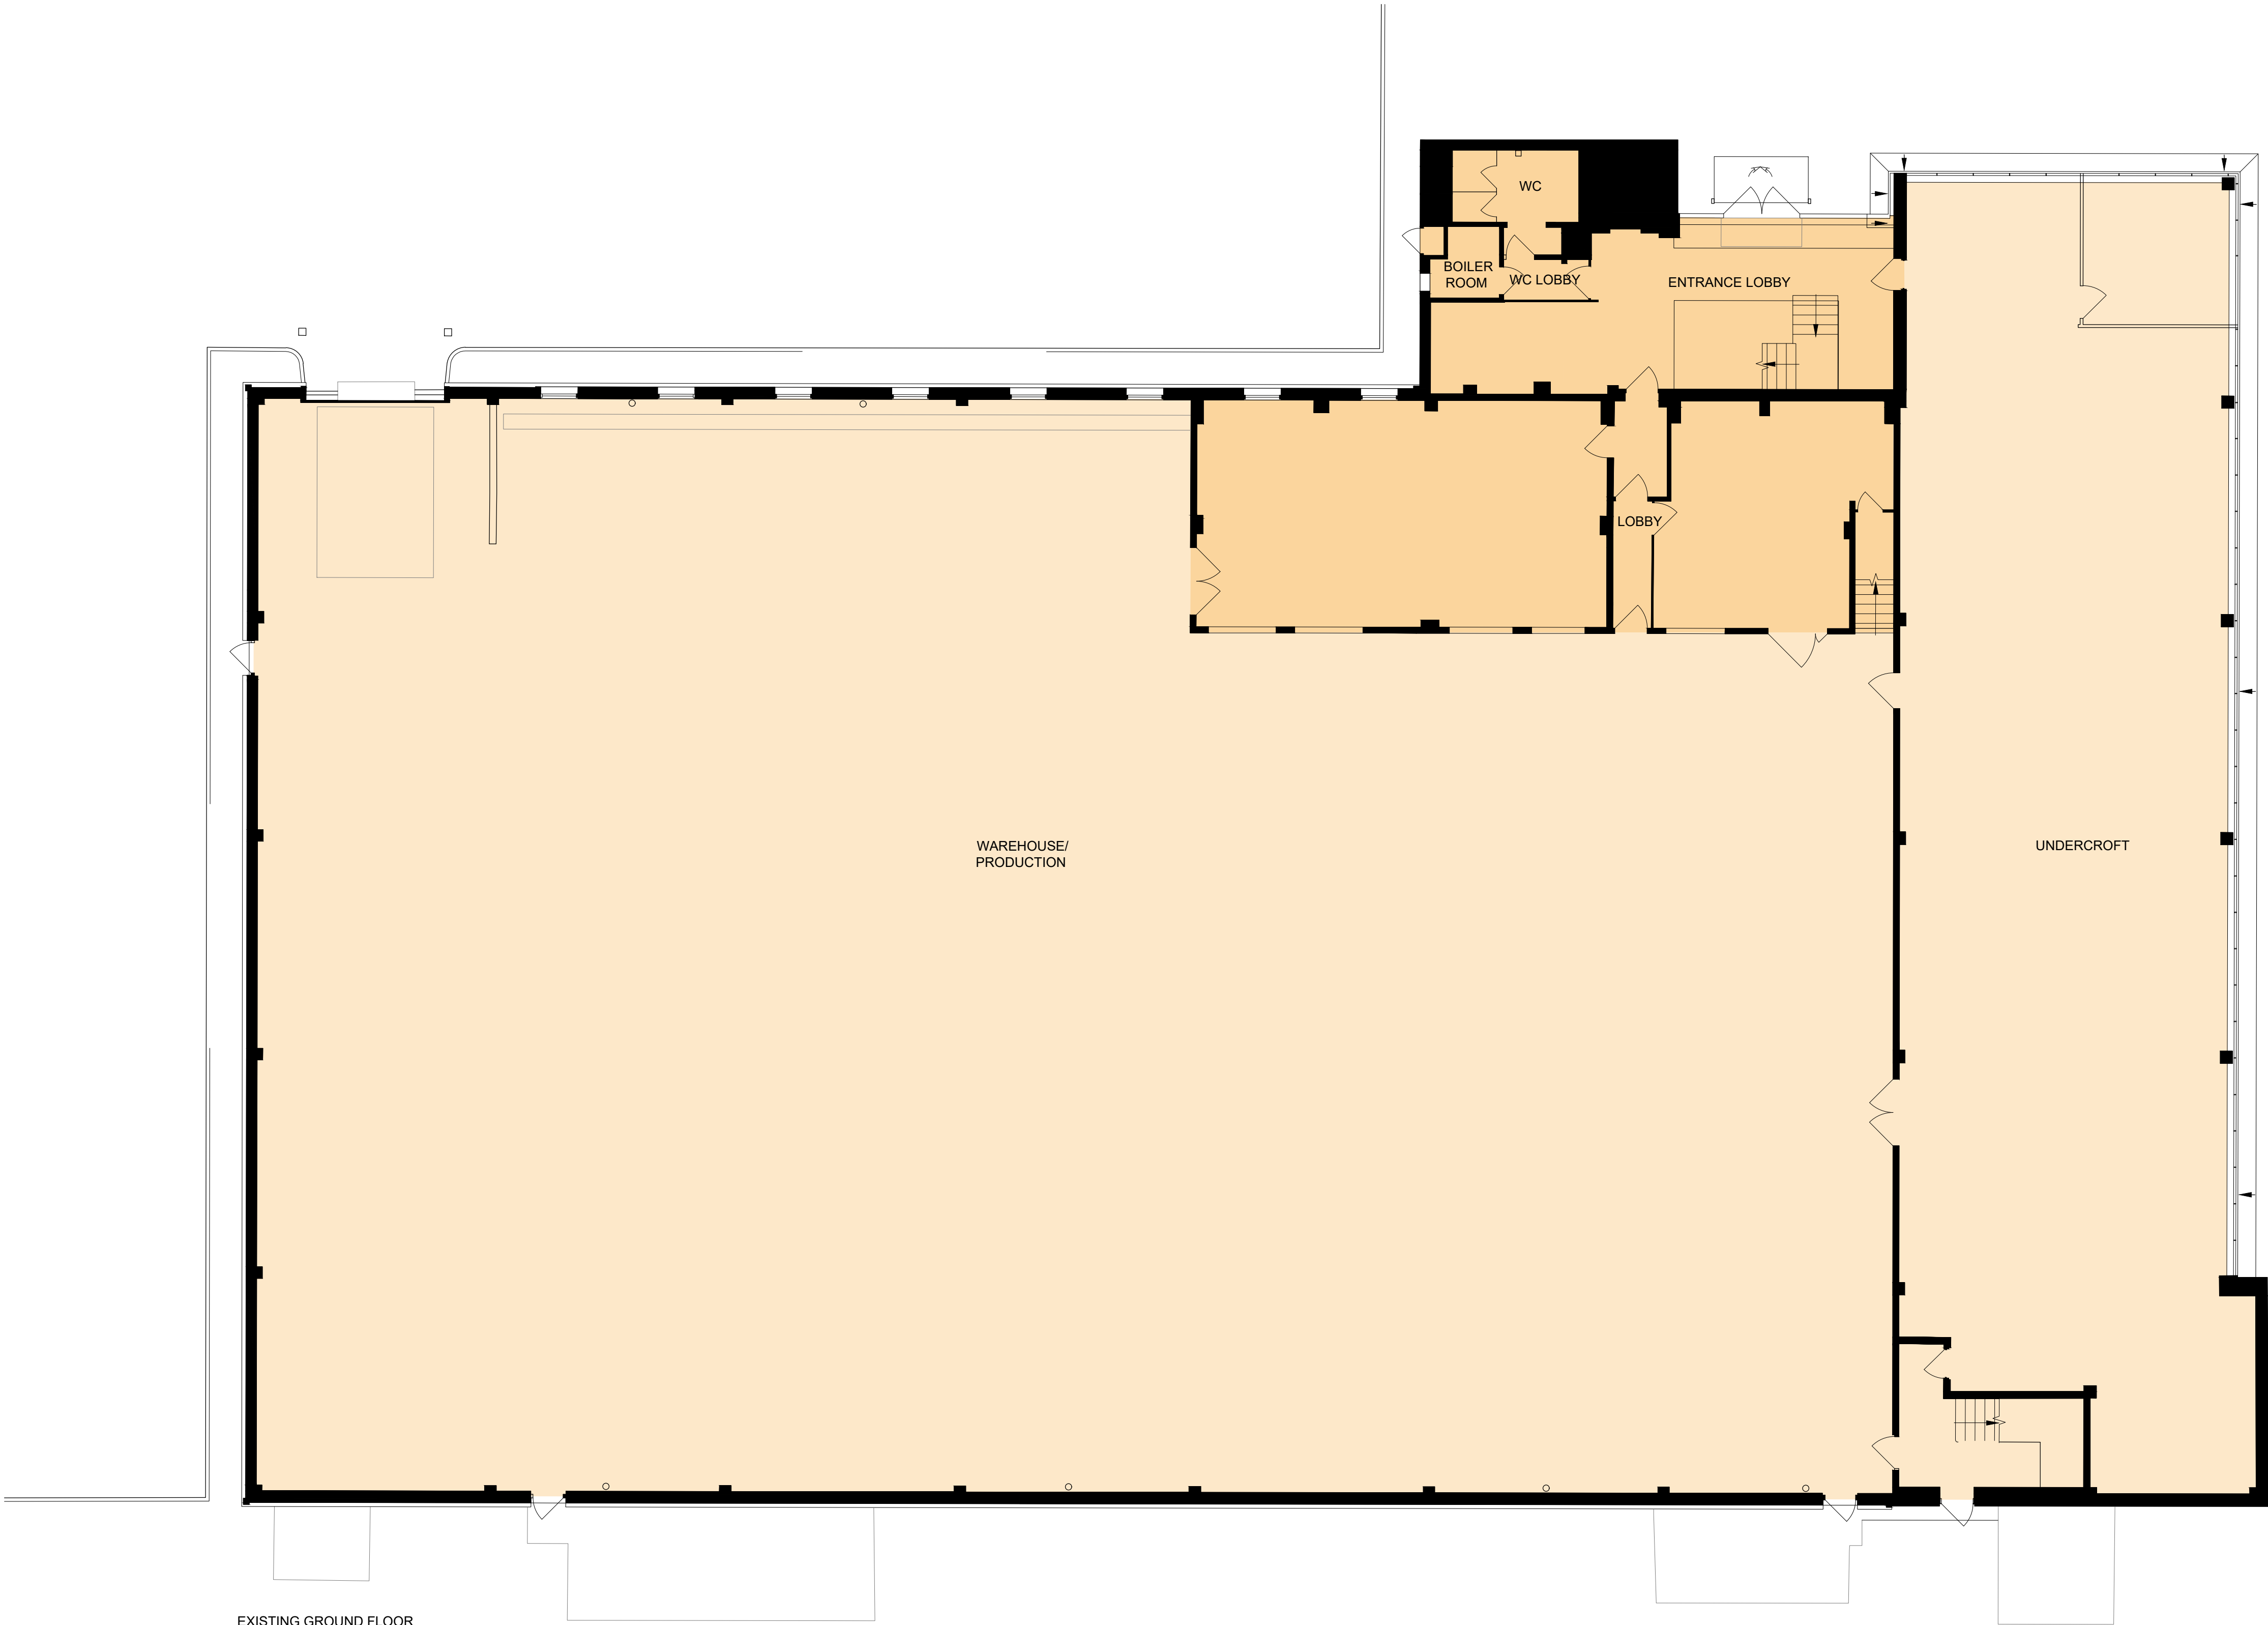


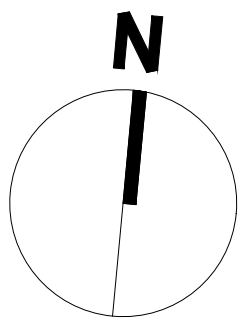

EXISTING GROUND FLOOR

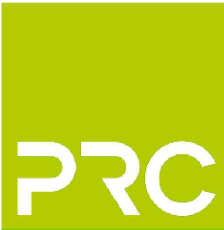

Architecture
Landscape
Town Planning
Masterplanning
Urban Design

London 0203 5953540
info@prc-group.com

Milton Keynes 01908 305246
prc-group.com

Client: HATHAWAY OPPORTUNITY FUND / CUBE REAL ESTATE LTD.

Project: LOGISTICS HOUSE, BURGESS HILL

Drawing Title: EXISTING GROUND FLOOR PLAN

Job No:	11765	Project Stage:	PL	Status:	PLANNING
First Issue Date:	JUL 26	Scale:	@A1	Lead/Checker:	ME

Project:	Originator:	Zone:	Level:	Type:	Role:	Dep. No.	Rev.
11765 - PRC	- XX	- XX	- XX	- X	-	002	- A

BM File Name:

