


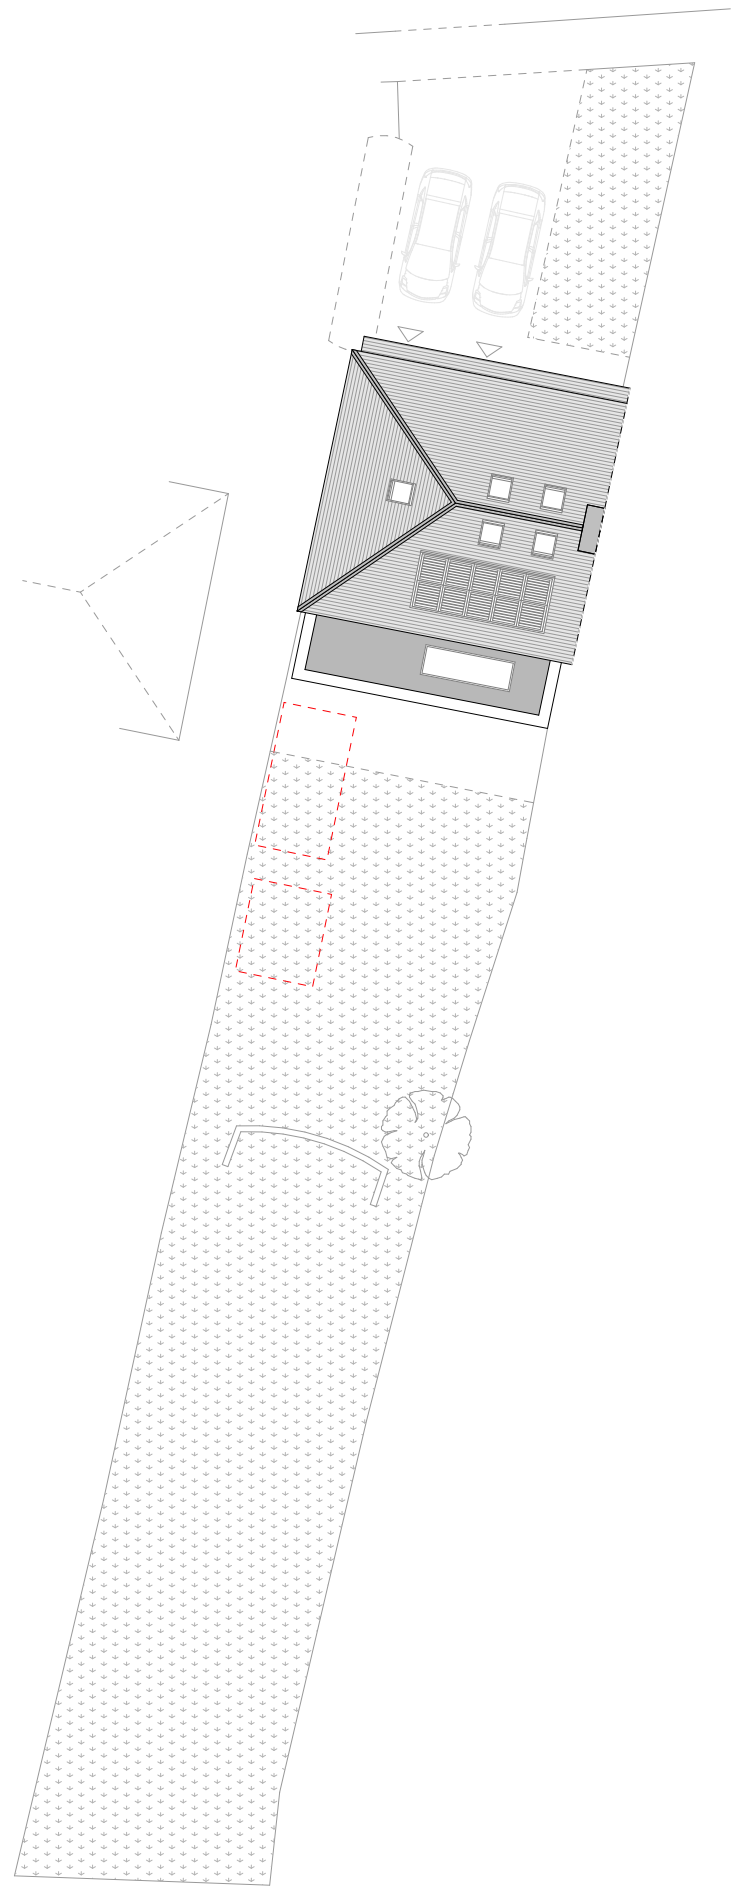

PMR
ARCHITECTURE

Sheridan House
112 - 116 Western Road
Hove, BN3 1DD

01273 980820
brighton@pmr-architecture.co.uk
www.pmr-architecture.co.uk

Client: Georgie & Harrison
Project: 38 Inholmes Park Road, Burgess Hill, RH15 0JE
Drawing Title: Proposed Site Plan
Drawing No: 26.11_PL_102
Revision:
Date: July 2026
Status: PLANNING
Scale: 1:250 @ A3



0 5 10 15 20