


FOR PLANNING
PURPOSES ONLY

NOT FOR CONSTRUCTION

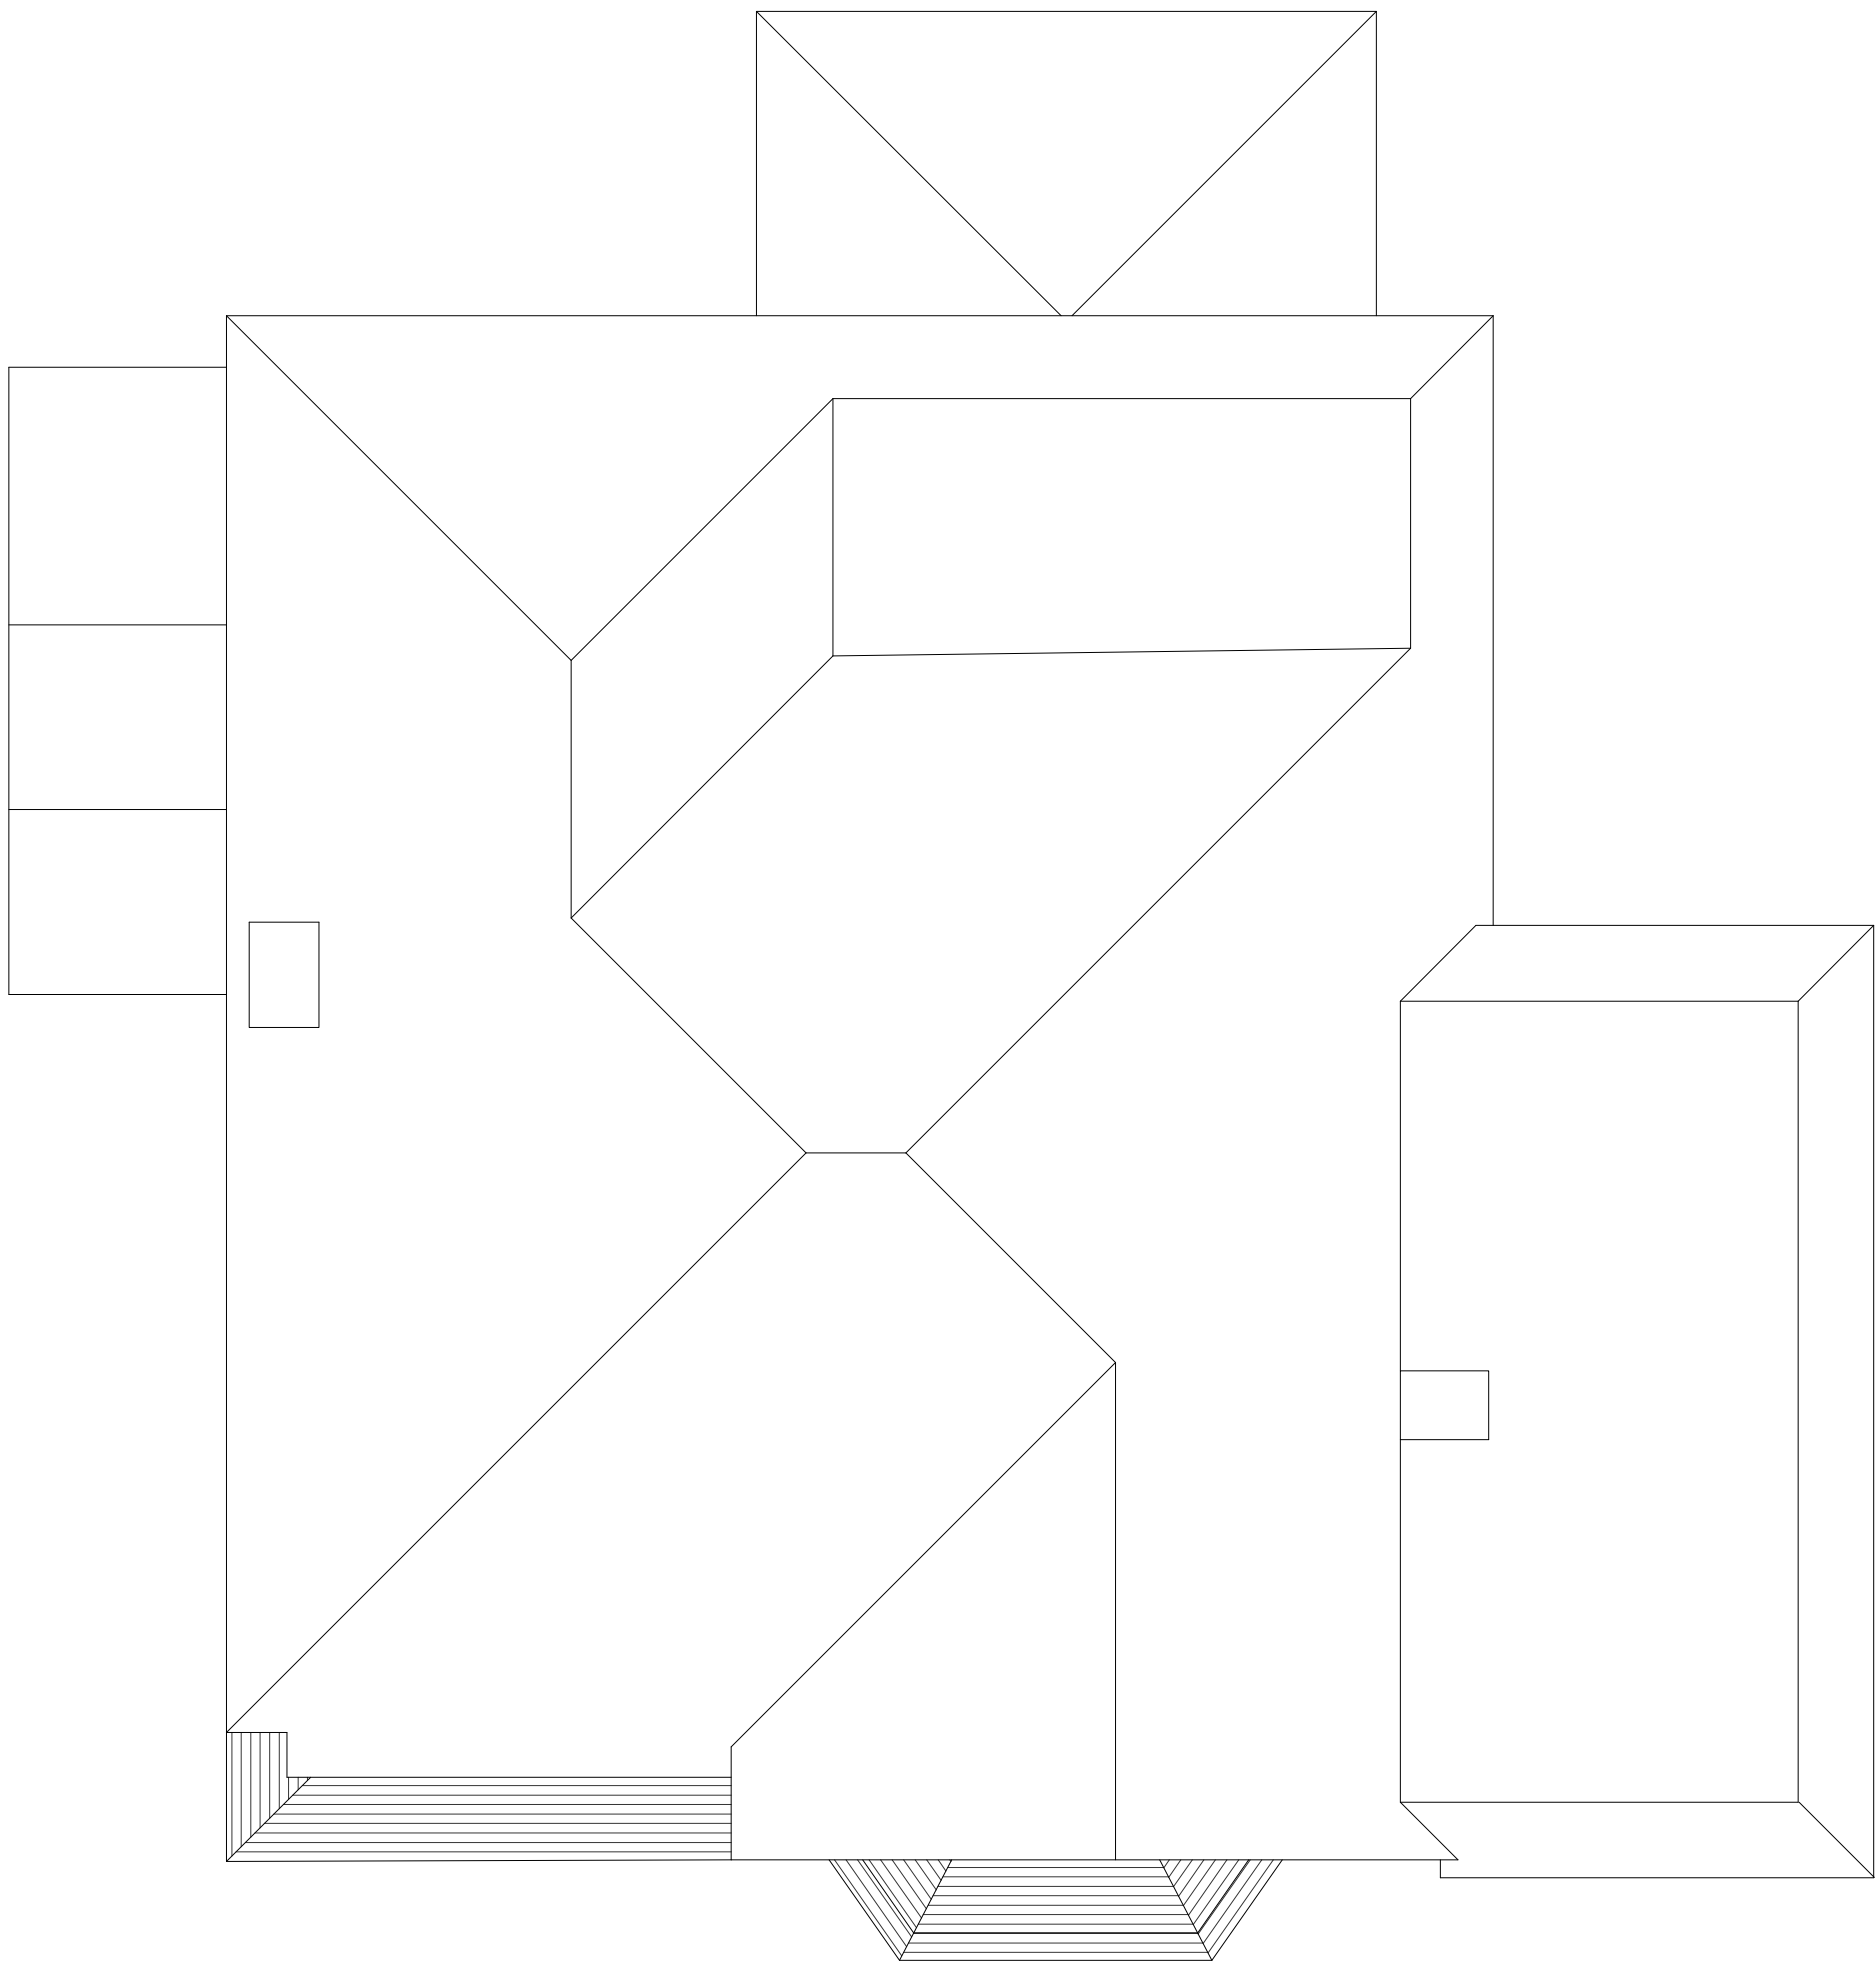

ROOF PLAN - AS PROPOSED
SCALE @ 1:50 ON AN A1 SHEET

A	05.08.26	RH	Existing conservatory roof added to the plan	*
REV.	DATE	BY	AMENDMENT	CHK

PLANNING



2 Lucastes Mews, Paddockhall Road,
Haywards Heath,
West Sussex, RH16 1HE
(01444) 452604
hh@gouldbaxter.co.uk
www.gouldbaxter.co.uk

NOTES:
DO NOT SCALE OFF THIS DRAWING UNLESS FOR PLANNING PURPOSES.
CHECK ALL DIMENSIONS ON SITE BEFORE ANY WORK IS COMMENCED.
ALL GOODS MATERIALS AND WORKMANSHIP MUST CONFORM WITH
CURRENT BUILDING REGULATIONS, BRITISH STANDARDS AND CODES OF
PRACTICE.
COPYRIGHT OF THIS DRAWING IS RETAINED BY GOULD PROPERTY
CONSULTANTS LLP T/A GOULD-BAXTER AND IT MUST NOT BE REPRODUCED
WITHOUT WRITTEN CONSENT.

CLIENT: Mr & Mrs Fitzpatrick
PROJECT: 2 Pickers Green Lindfield RH16 2BS

DRAWING: Roof Plan As Proposed

DATE: 28.07.2026	SCALE AT A1: 1:50	DRAWN BY: AE CHECKED BY: RH
---------------------	----------------------	--------------------------------

JOB NO. GH1078	DRAWING NO. PL.203	REV. A
-------------------	-----------------------	-----------

