




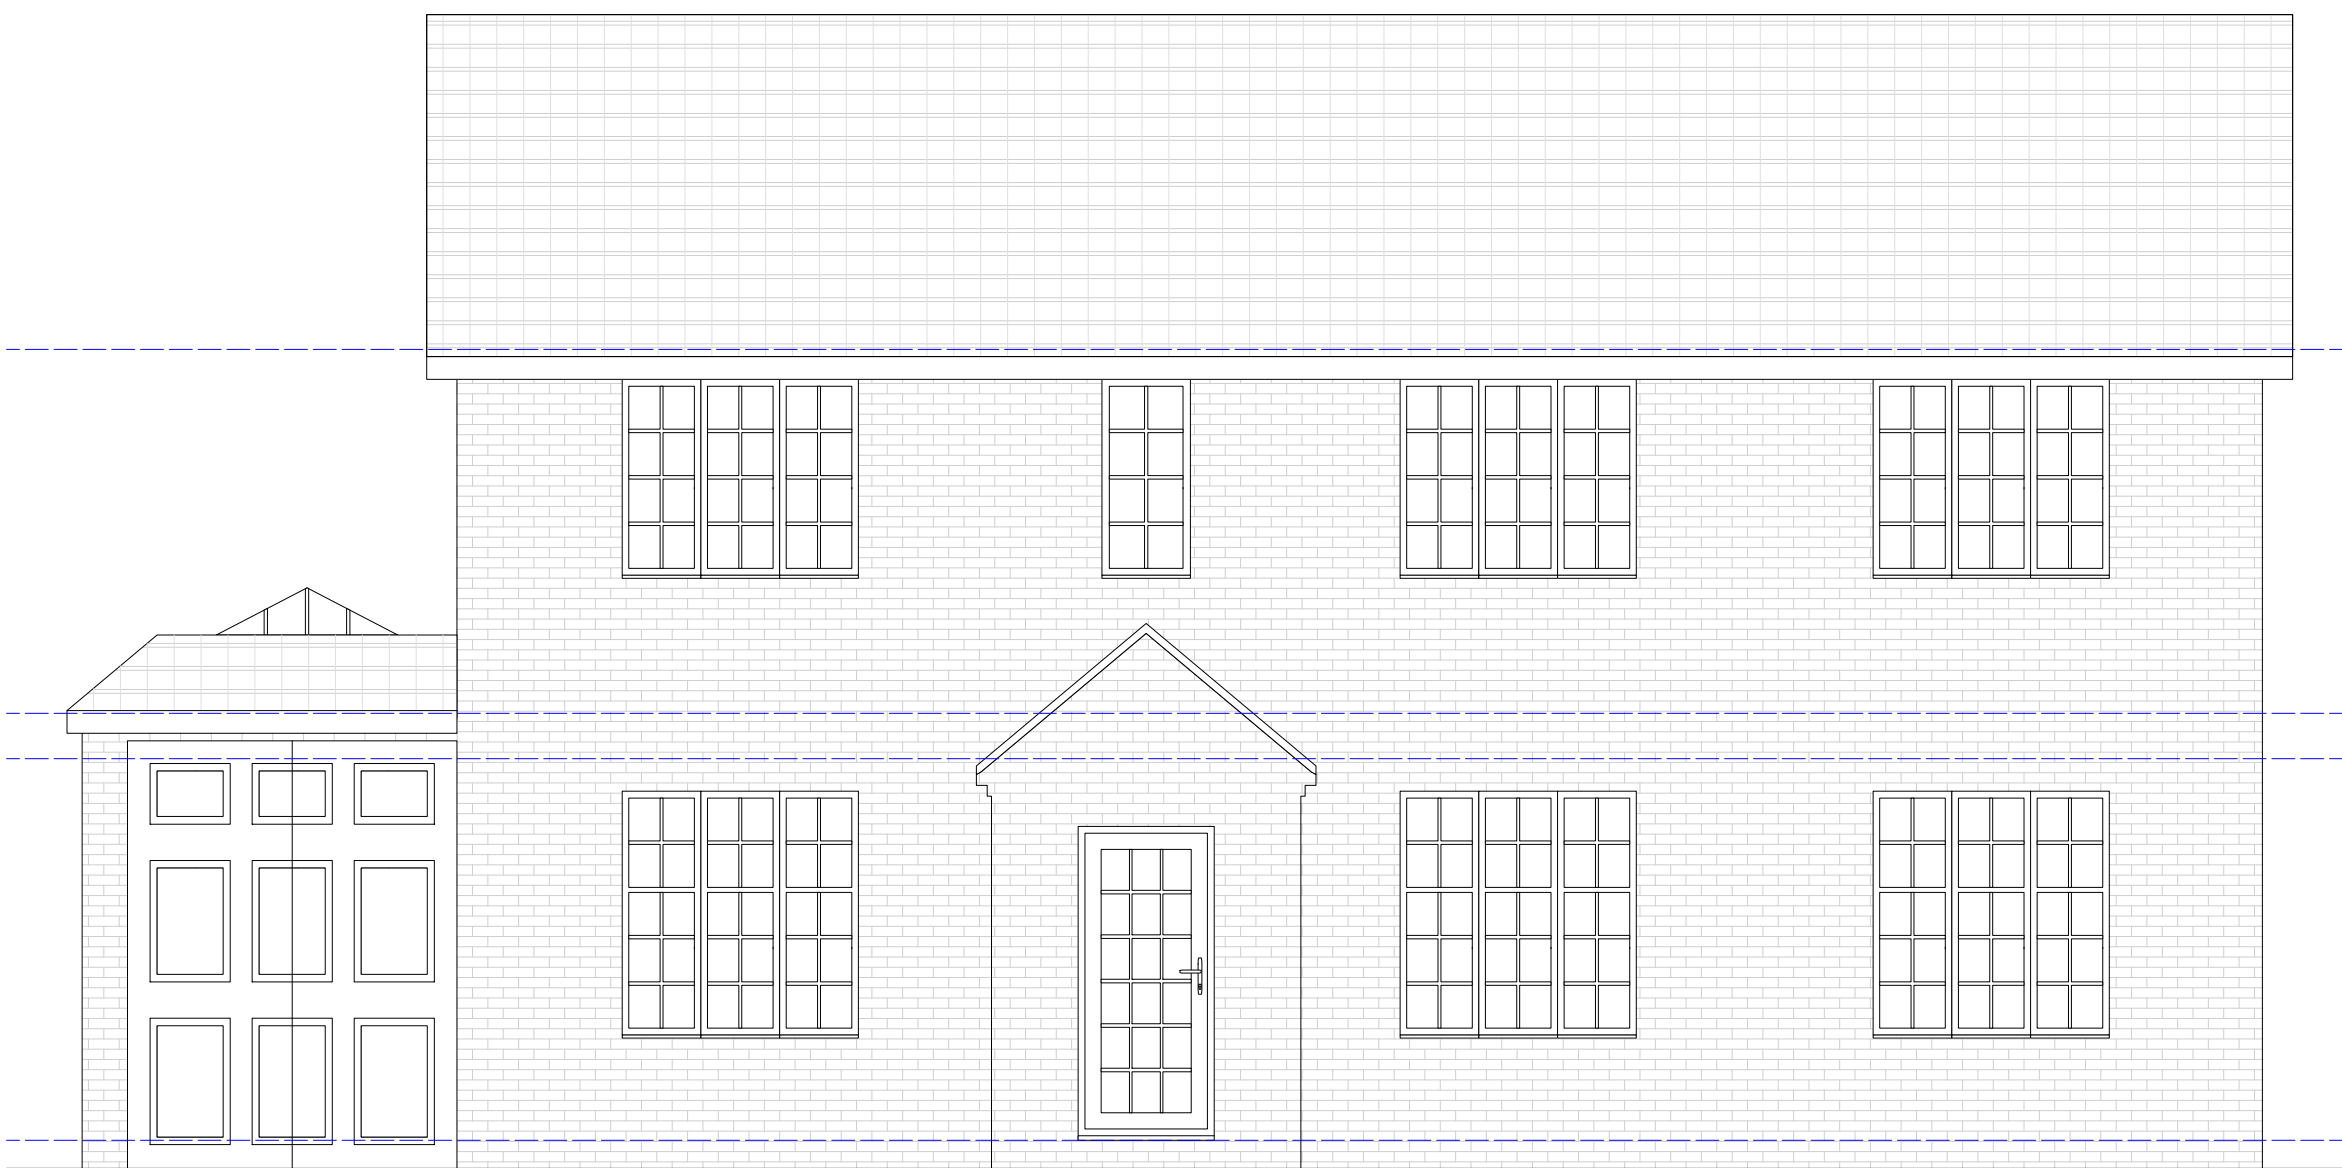


Front Elevation

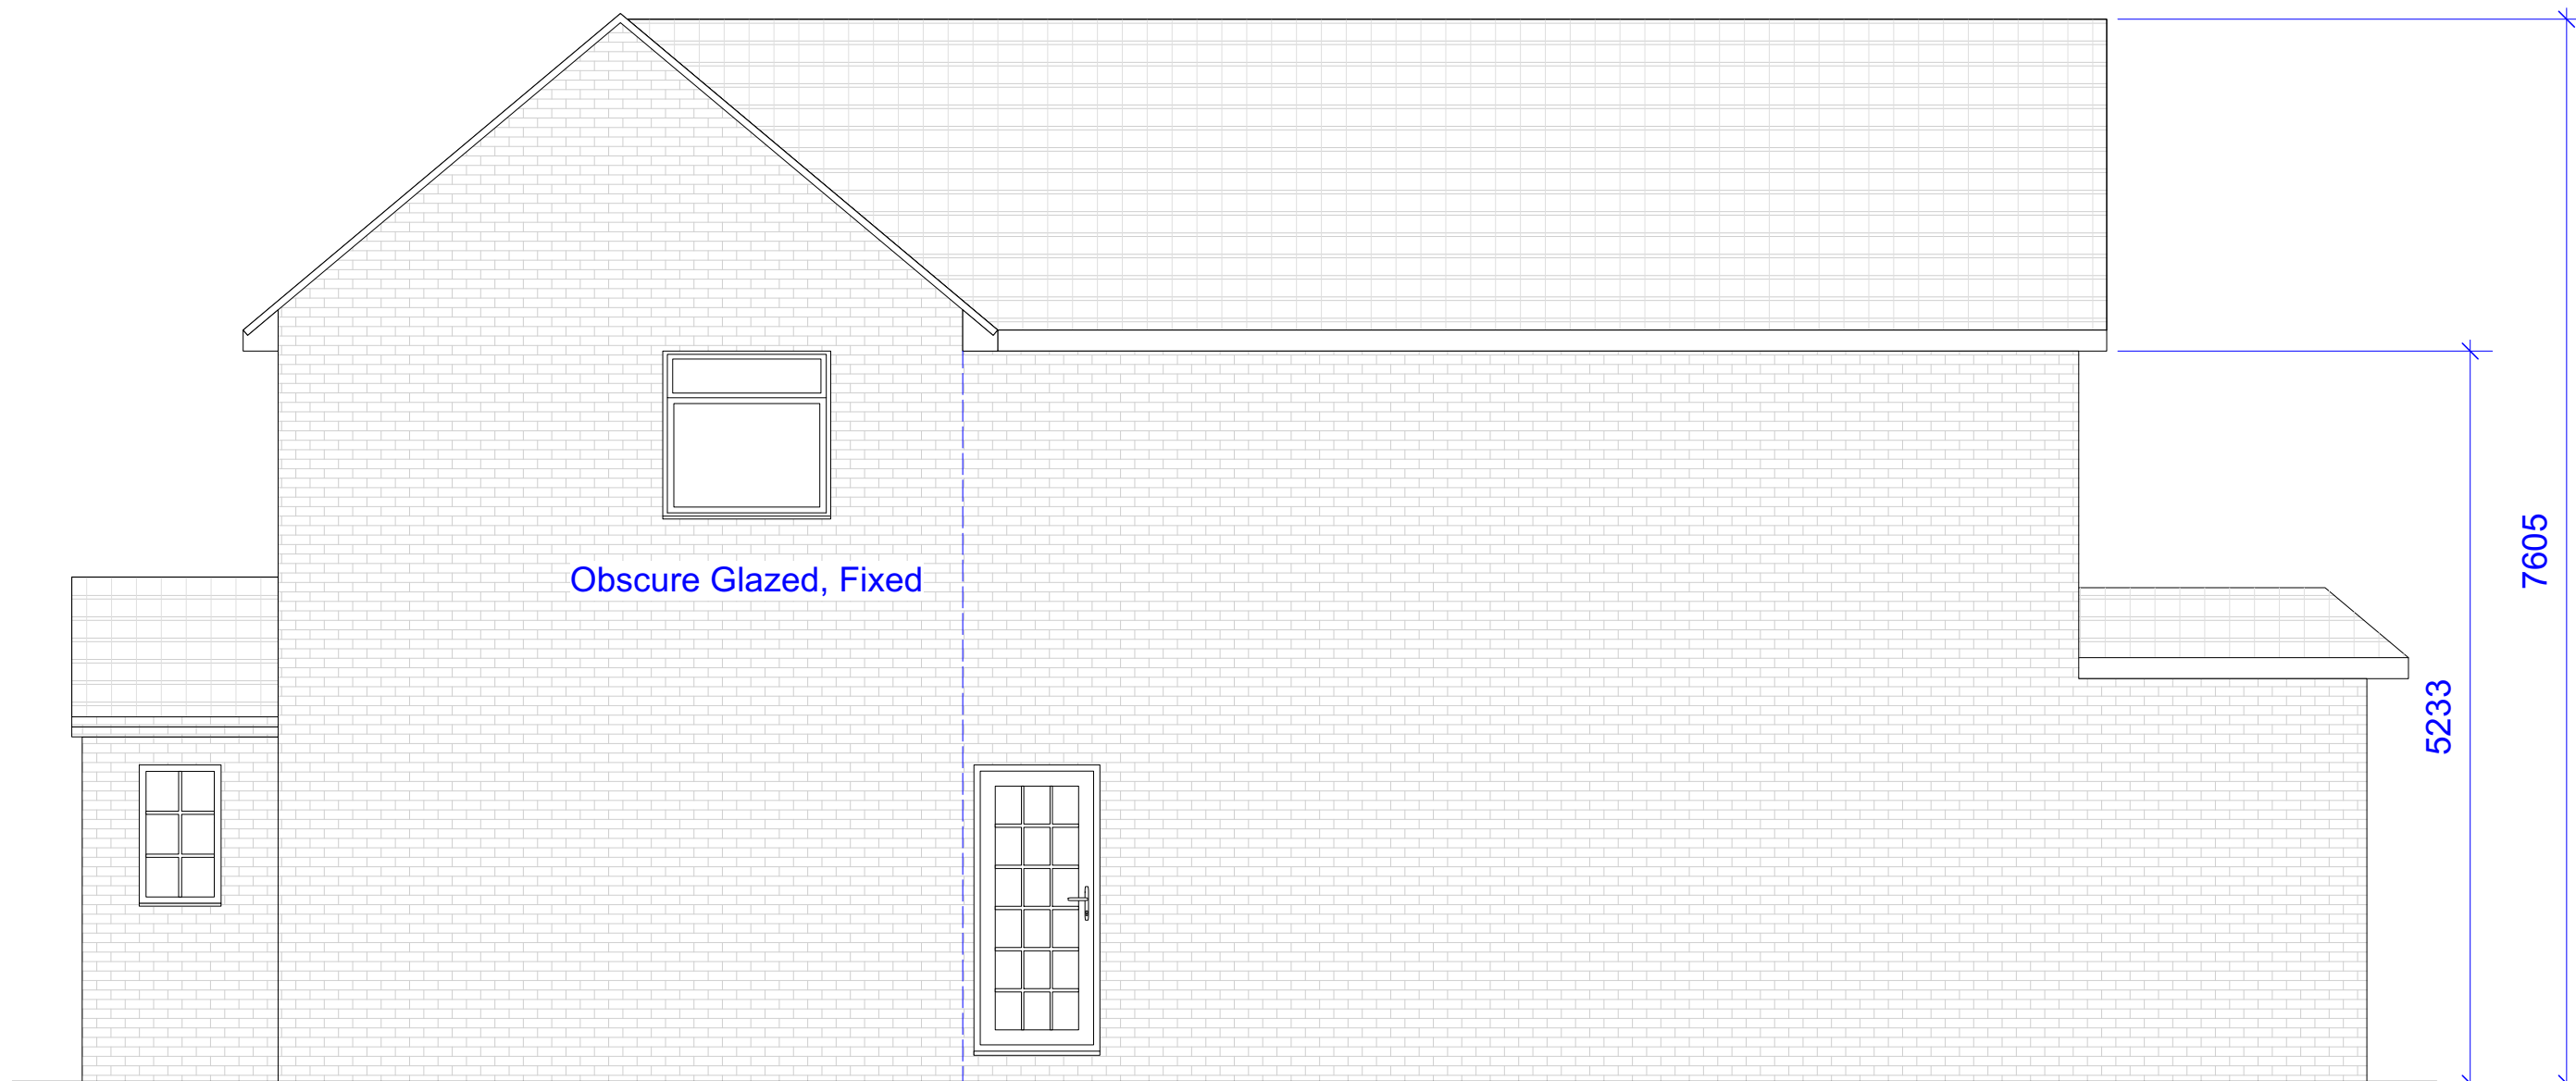

Side Elevation

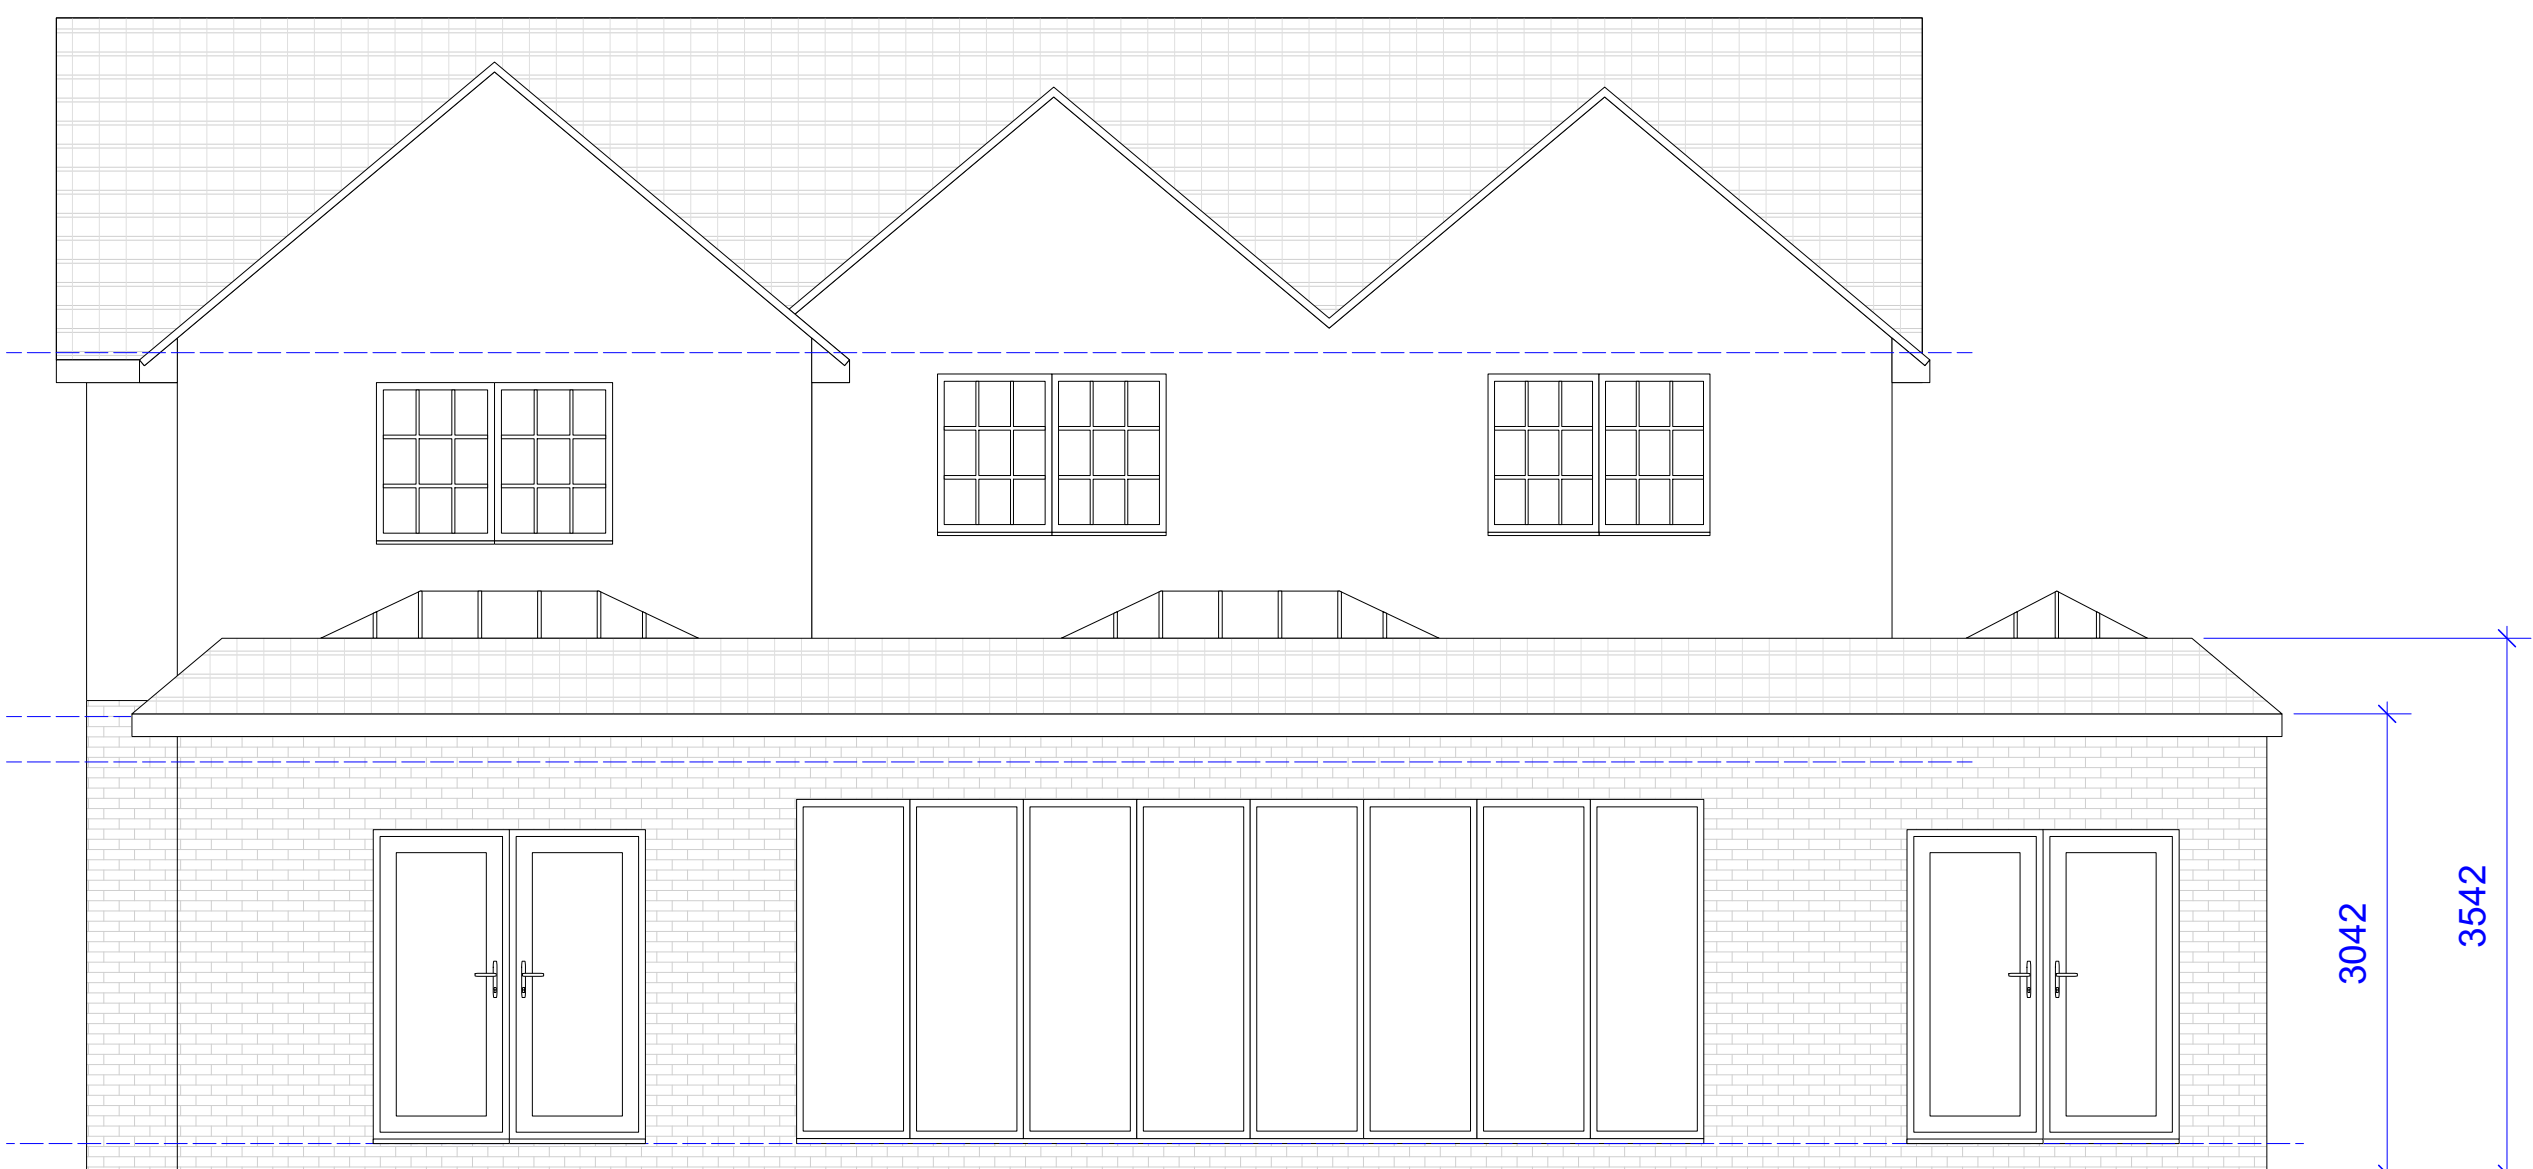

Rear Elevation

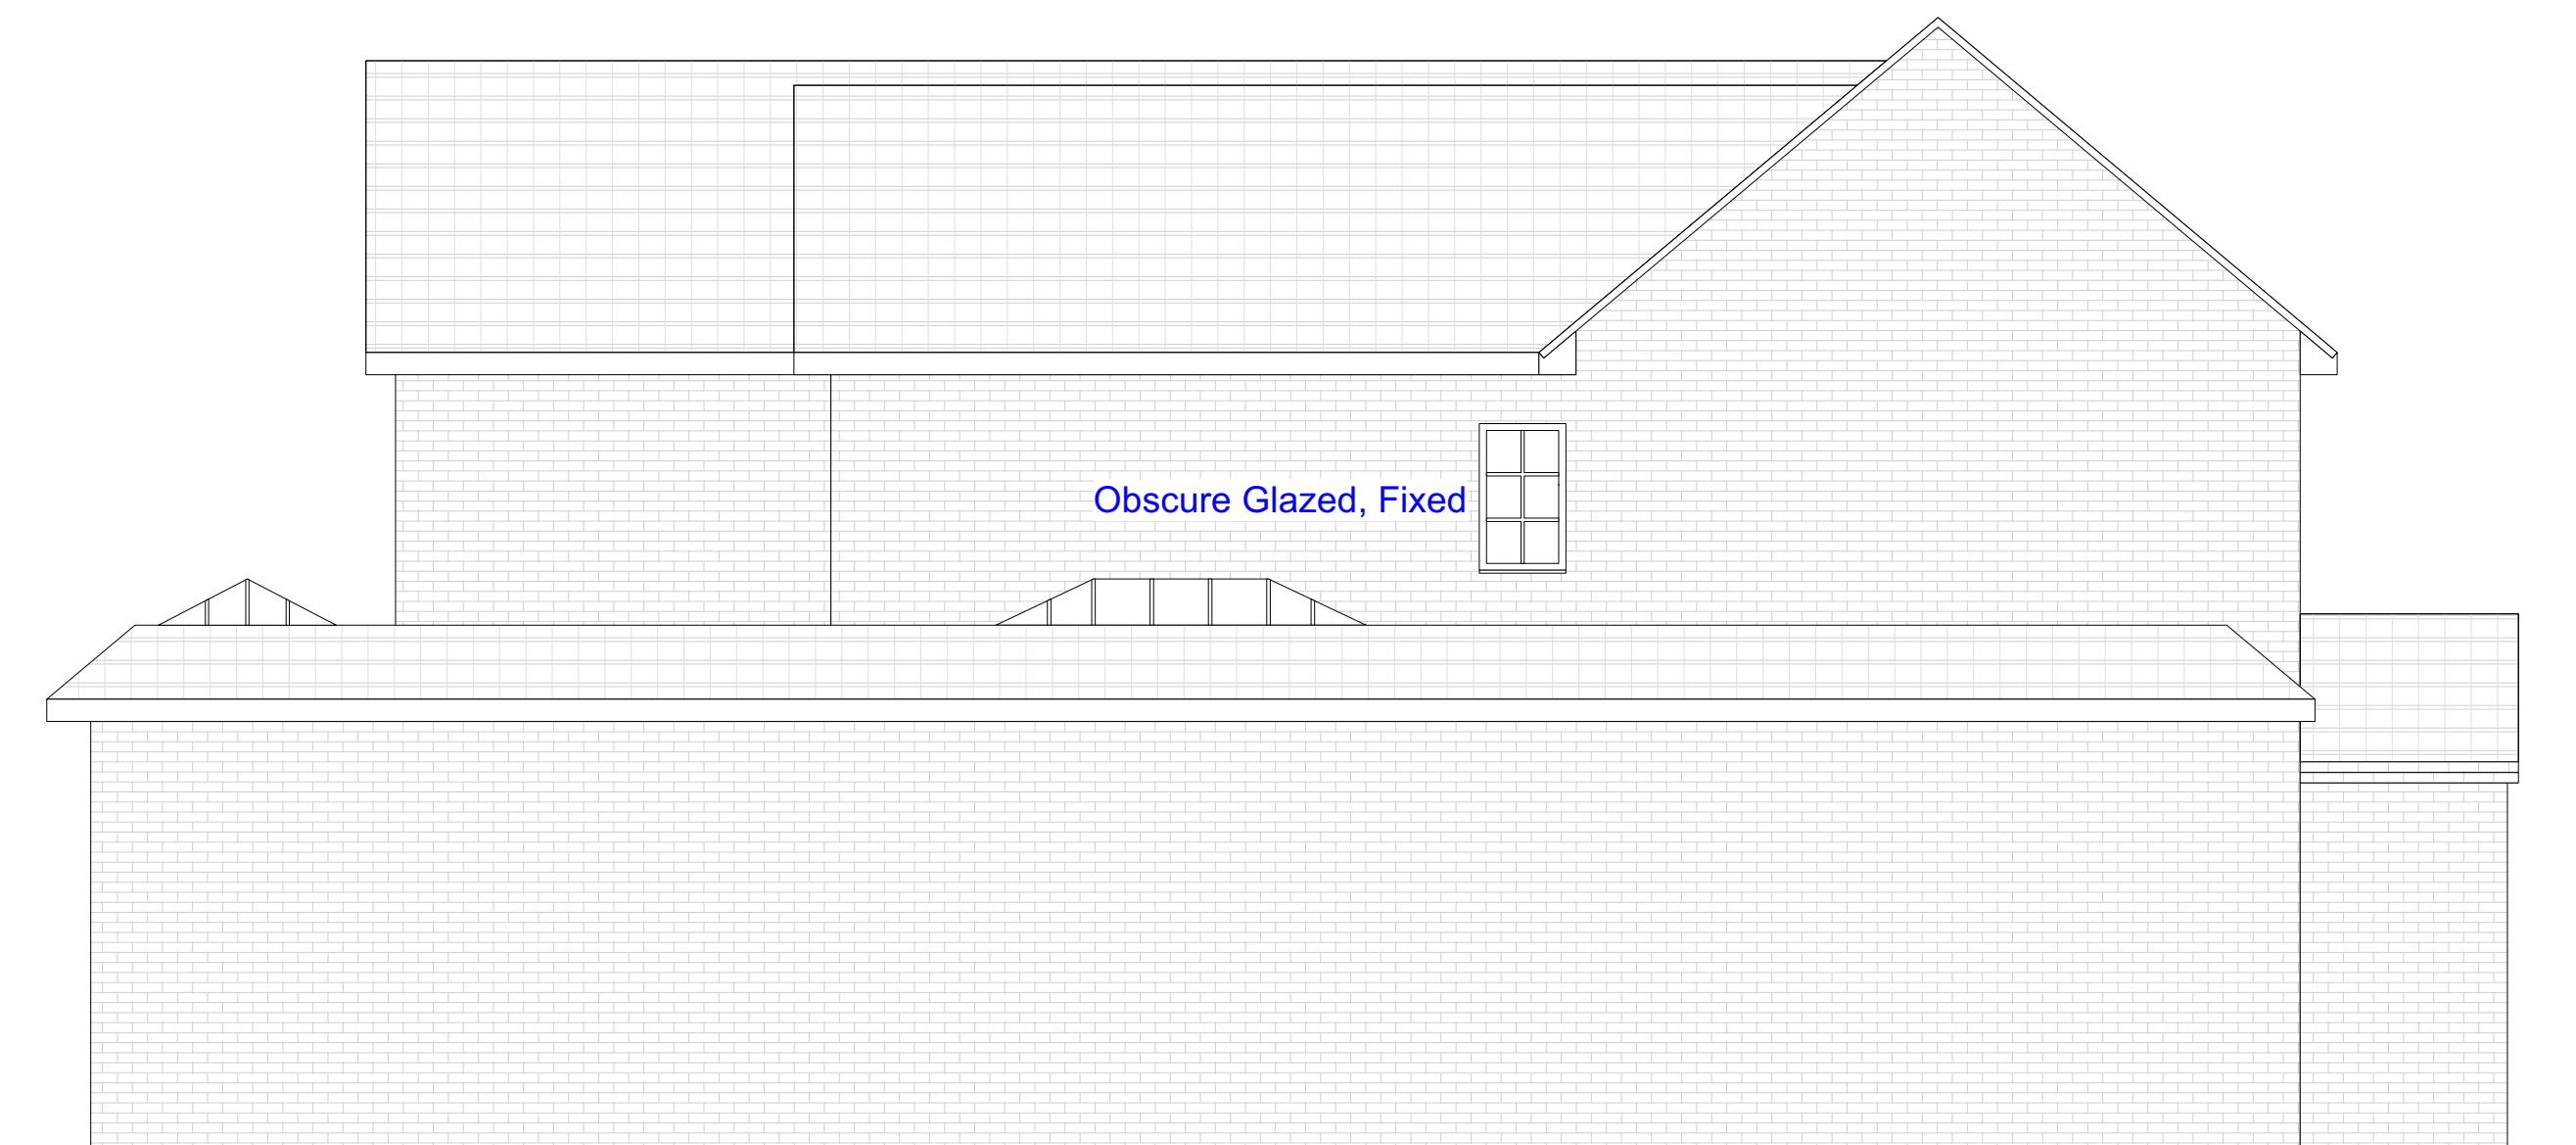


Side Elevation



**INCEPTION
PLANNING**

GENERAL NOTES

© The Copyright of this drawing remains with Inception Planning Limited and is not to be reproduced without approval.
This drawing is to be read with all other standard documentation.

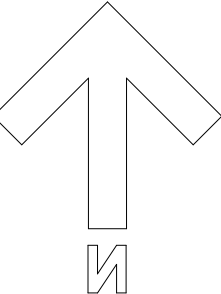

012

METRES

1 : 50

024

METRES

1 : 100

INCEPTION PLANNING LTD
development planning consultants

e. info@inceptionplanning.co.uk
www.inceptionplanning.co.uk
t. 01252 416101

ADDRESS
Meadowside, Hophurst Lane, Crawley
Down, Crawley, RH10 4LJ

JOB TITLE
Proposed two storey rear extension &
external alterations

DRG. TITLE
Proposed elevations

DATE	SCALE	Drawn	Checked
Jan '25	1:50@A1	MC	
JOB No.	DRG. No.	REV.	
JO-742	PL-06	D	