



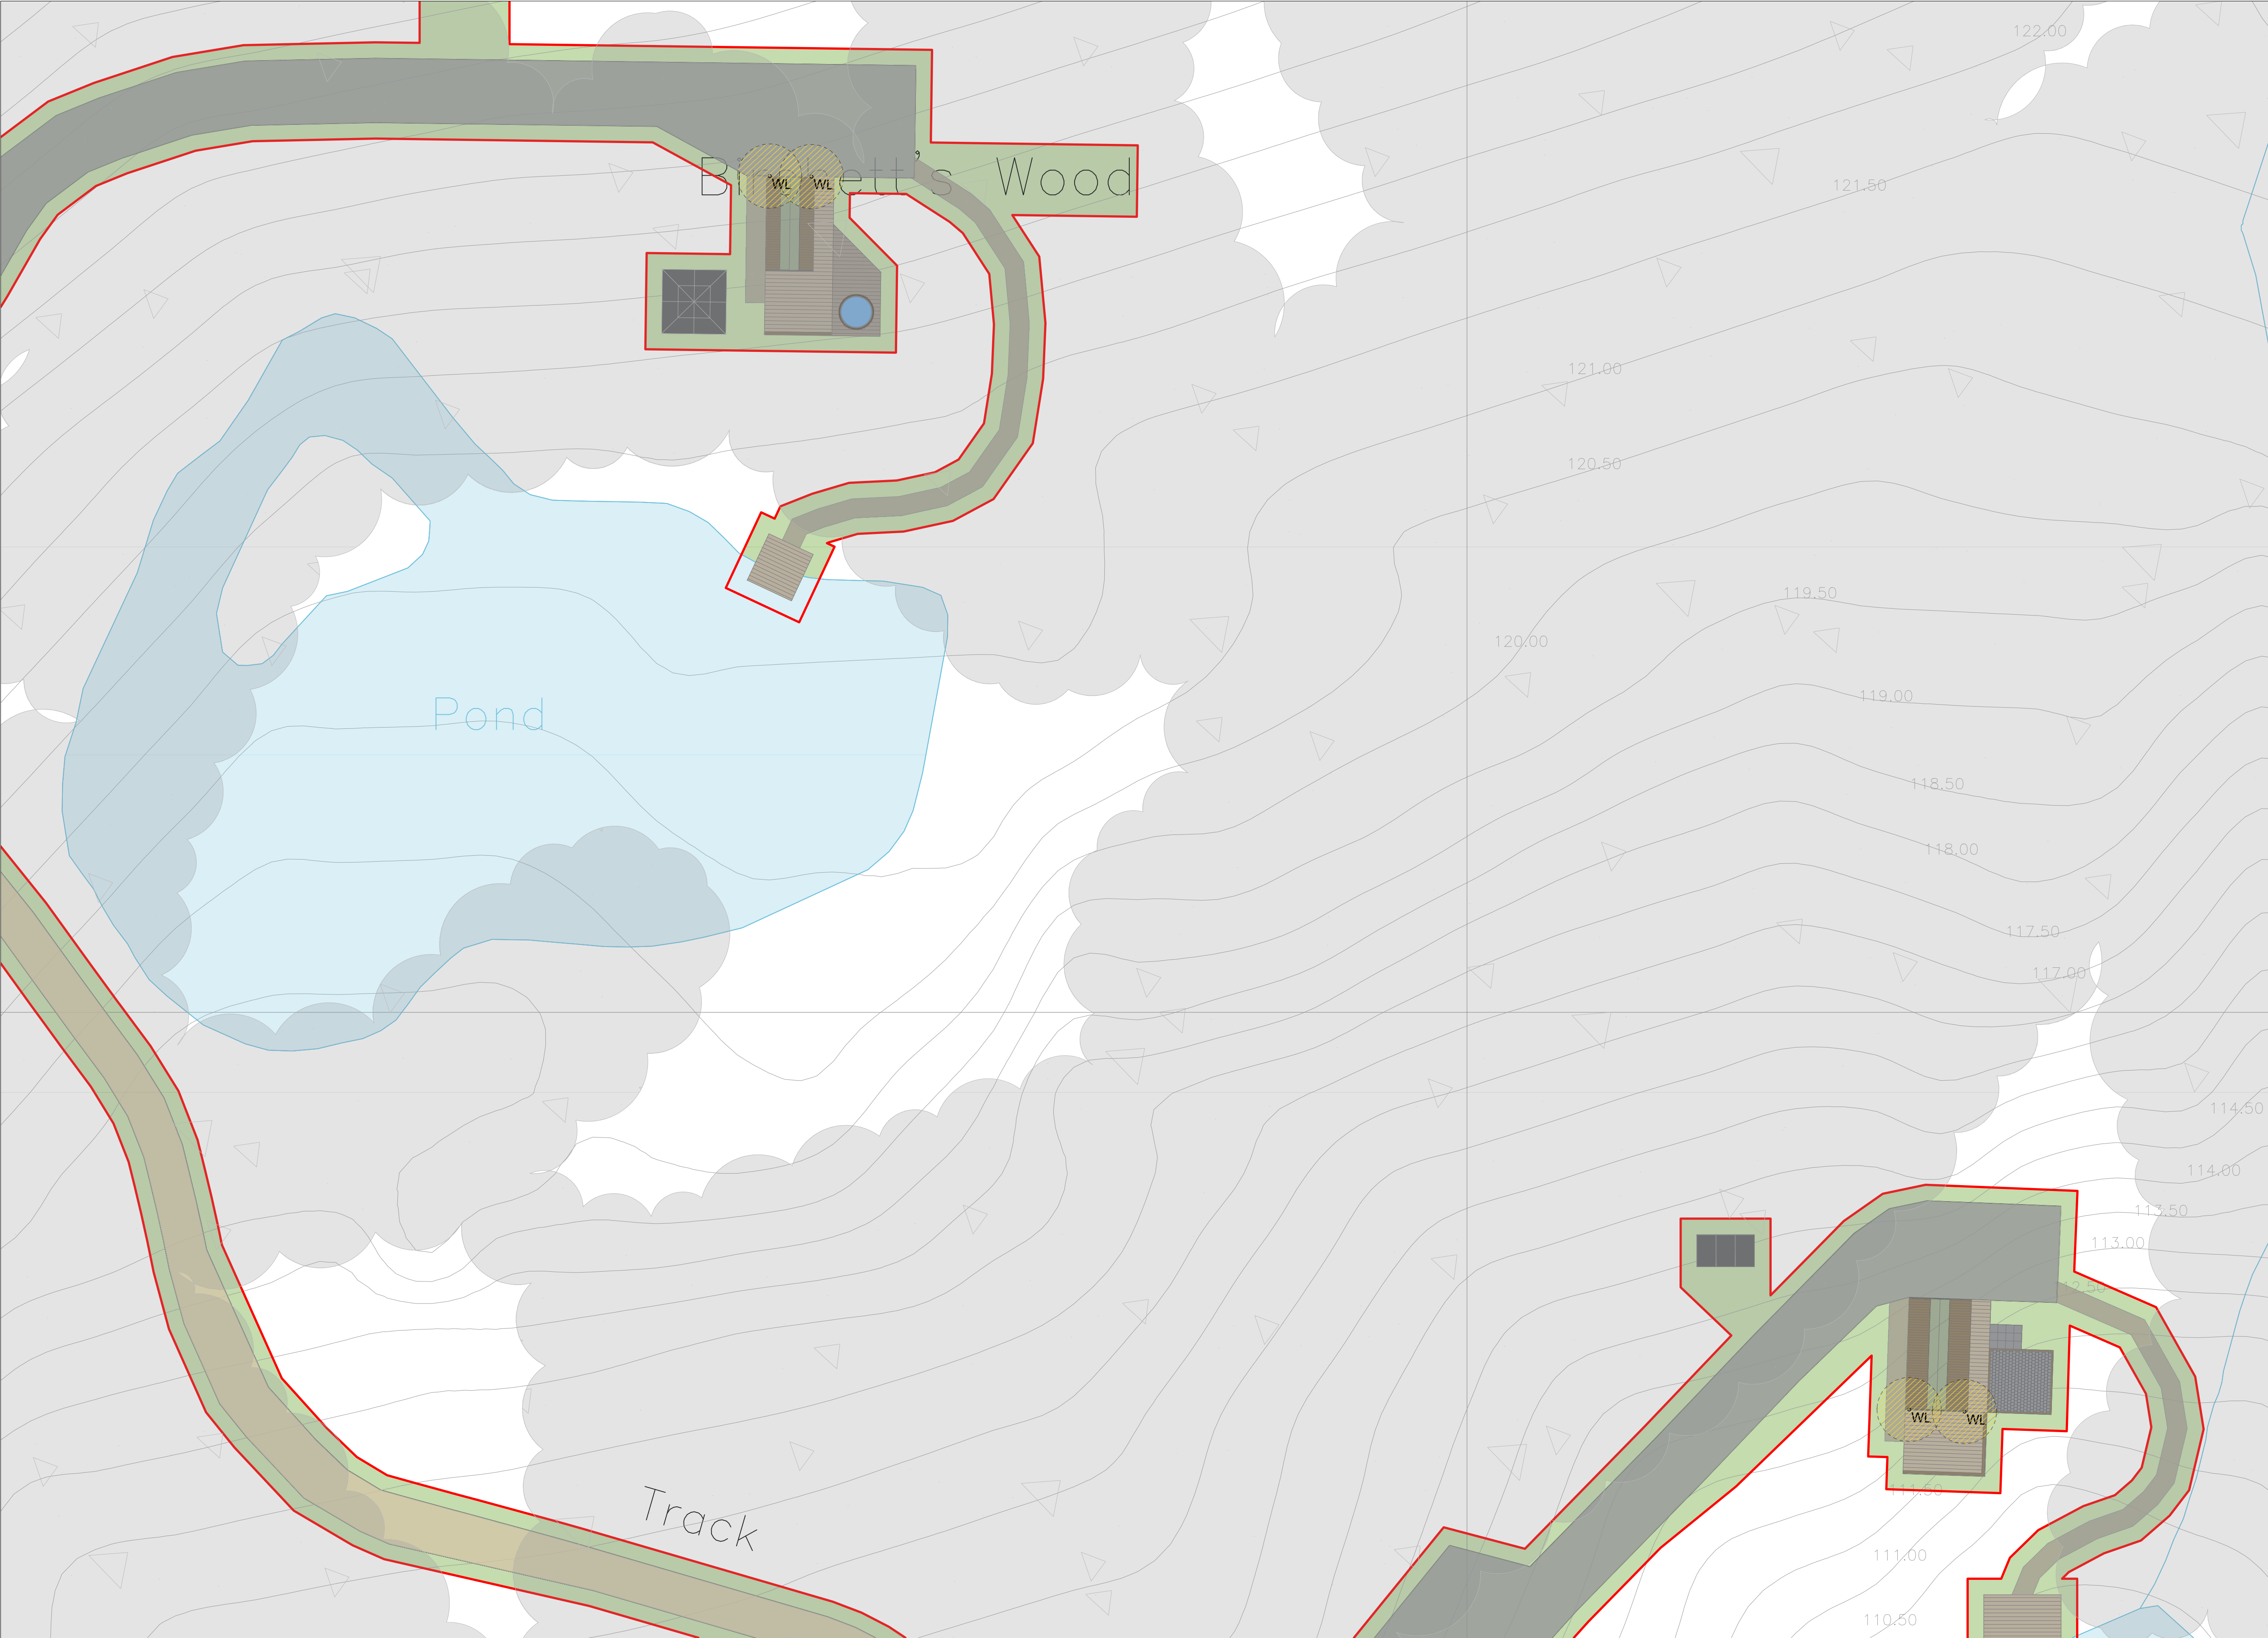

KEY TO SYMBOLS

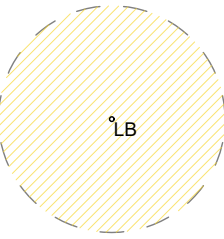


DOWNWARD FACING MOUNTED LIGHT 4no. TO BE INSTALLED. LIGHTING SPREAD SHOWN AS 5m

- Low Level Path Lighting**
- Mounted light with PIR sensor.*
- Benefits:
- LED mains wired.
 - LED bulbs installed into this pillar lamp are in such a manner that they shine downwards onto cascading reflectors, keeping all light at low level.
 - Integrated PIR sensor, keeping light levels low and only on when required.
 - Range 2-8metres, set at 2m as shown.
 - Lighting duration (5 seconds to 6 minutes) are configurable.
 - Detects movement at an angle of 90 degrees.

Date	Description	Rev	By

Revision Description

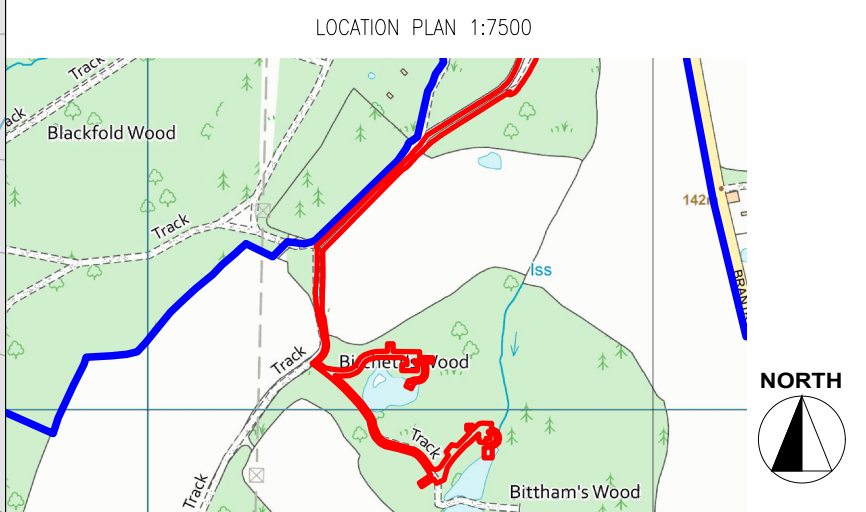

Project:
Proposed Glamping Site - For James & Thomas Givons
Bucklands Farm, Brantridge Lane,
Balcombe, West Sussex, RH17 6JT

Drawing Title:
PROPOSED LIGHTING PLAN

Drawing Number:
240918-01-07

Revision: -
Date: 08/10/2024
Scale: 1:200 @ A1
Drawn By: EF
CAD Dwg File: -
Checked By: TA

Issue Status:
Full Planning Application

 OWNERSHIP BOUNDARY
AREA APPROX = 544,809 m²

 SITE BOUNDARY
SITE AREA = 8,684 m²

