




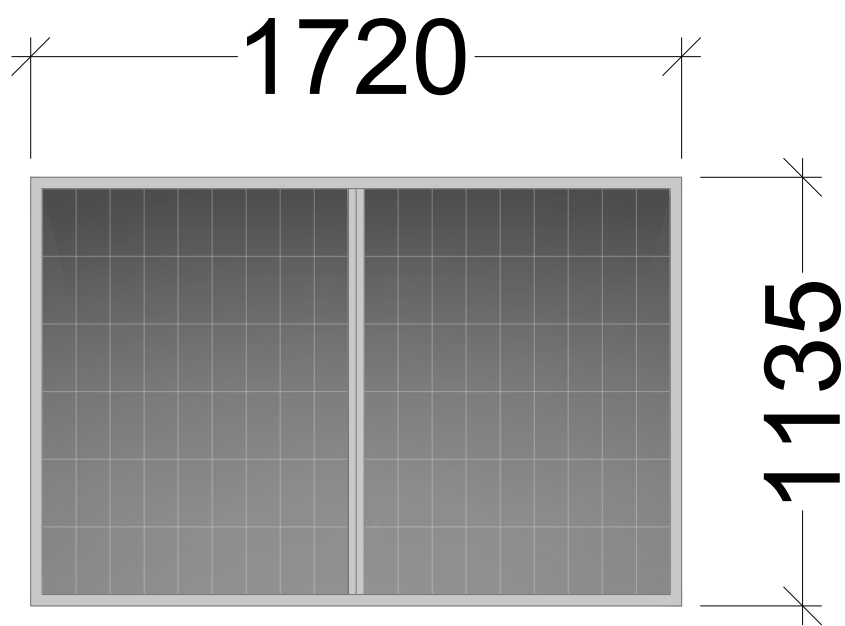


PLAN

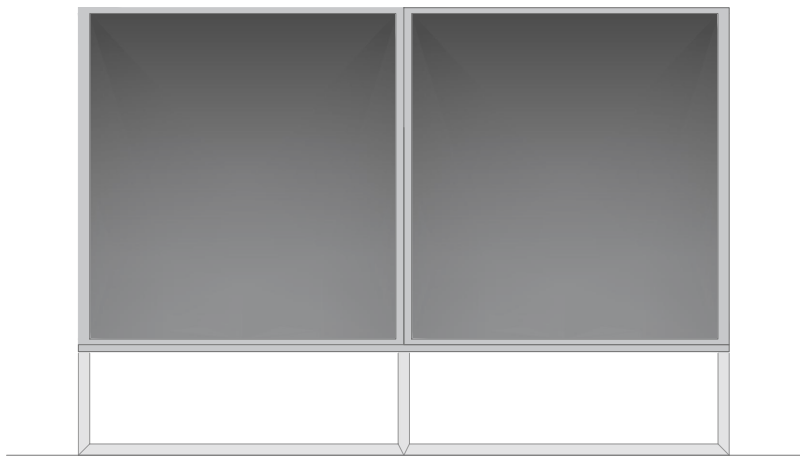

FRONT ELEVATION

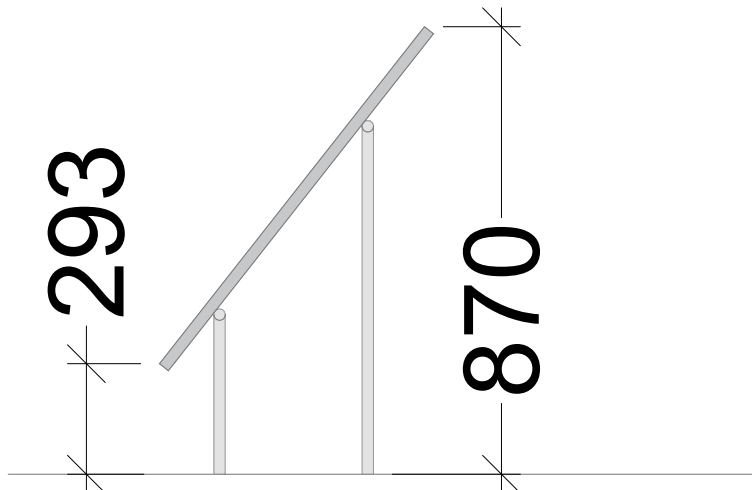

END ELEVATIONS

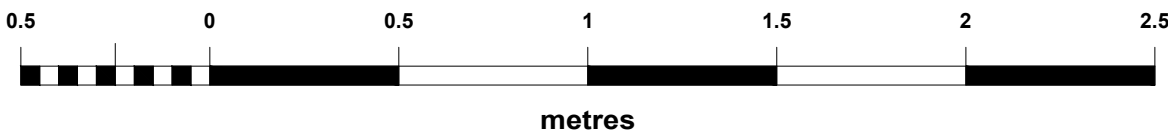

Project:
Proposed Glamping Site - For James & Thomas Givons
Bucklands Farm, Brantridge Lane,
Balcombe, West Sussex, RH17 6JT

Drawing Title:
SOLAR PANEL PLAN AND ELEVATIONS

Drawing Number:
240918-01-08

Revision: -
Date: 08/10/2024
Scale: 1:20 @ A2
Drawn By: EF
CAD Dwg File: -
Checked By: TA

Issue Status:
Full Planning Application