




Proposed Site Plan

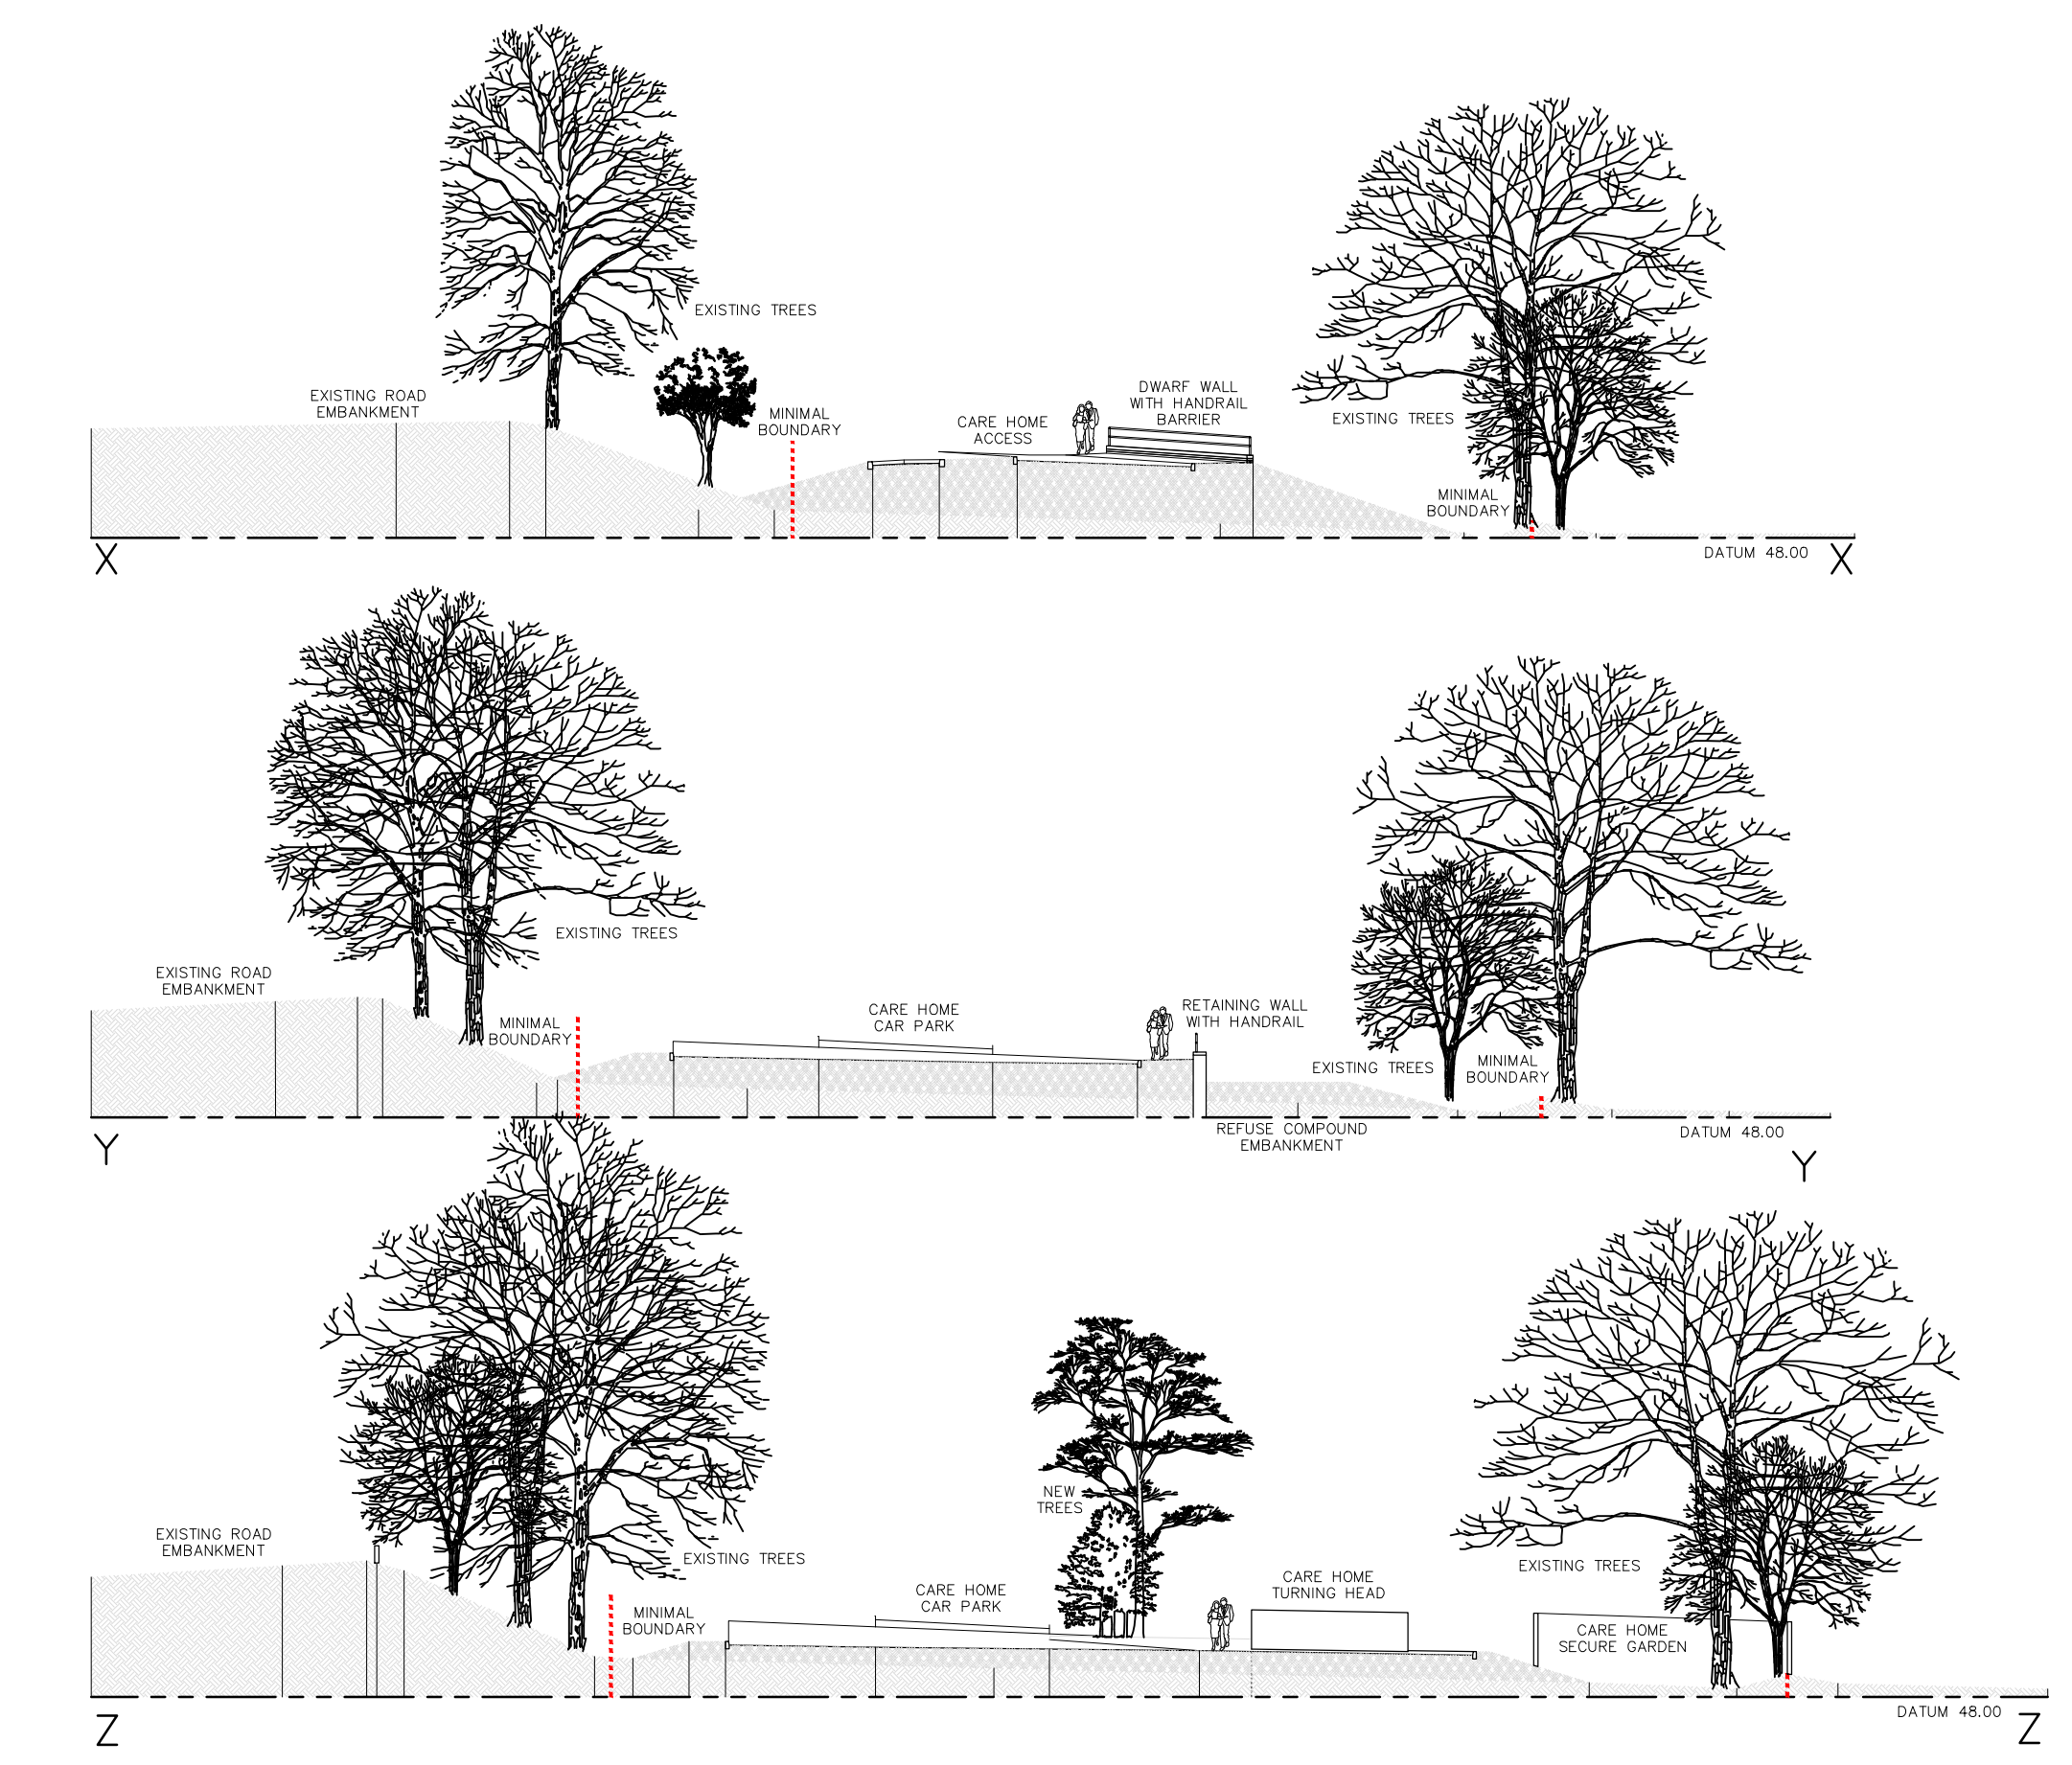

Proposed Site Sections

Notes:
This drawing is to be read in conjunction with all other relevant architectural drawings.
Drawing not to be scaled, use figured dimensions only. All dimensions to be checked on site by the contractor prior to the commencement of any work or specialist production drawing. Any discrepancies to be notified to Hay Associates and further instructions obtained before work is commenced.
Copyright © Hay Associates Limited

- KEY**
- Existing Trees and Hedges retained
 - New Lawns
 - New Garden Areas with formal and informal hedging
 - New Permeable Modular Paving
 - Marshalls Tegula Traditional
 - New Resin Bonded Paths
 - Sandstone / Hoggin Colour
 - New Asphalt Surface
 - New Block Paving Car Parking Spaces
 - Public Pavement
 - Public Roads
 - Brushed Concrete to Utility Areas
 - Existing Buildings adjacent
 - Meadow Grassland with Perennial Wild Flowers
 - Site Boundary
 - Additional Areas subject to Planning Application
 - Existing Trees
 - Existing Trees to be Removed
 - Dual electric vehicle charging point (EVCP)

SITE AREA
6,266m²
0.63ha / 1.5 acres

C EVCP updated & fire hydrant added as per drawing L213/F01 10.05.2024
B Trees shown to site boundary 19.07.2023
A PLANNING ISSUE 09.06.2023

Rev. Note: Hay Associates Limited
4100 Park Approach
Thorpe Park
Leeds
LS15 8GB

0113 880 5500
info@thehayassociates.co.uk
www.thehayassociates.co.uk

Client Boutique Care Homes
Project Land at Kings Way, Burgess Hill, RH15 0XP
Title Proposed Site Plan
Scale 1:250 @ A1 **Date** June 2023 **Drawn by** LH **Checked by** MH
Project No. L213 **Drawing No.** PA01 **Revision** C **Status** Planning