


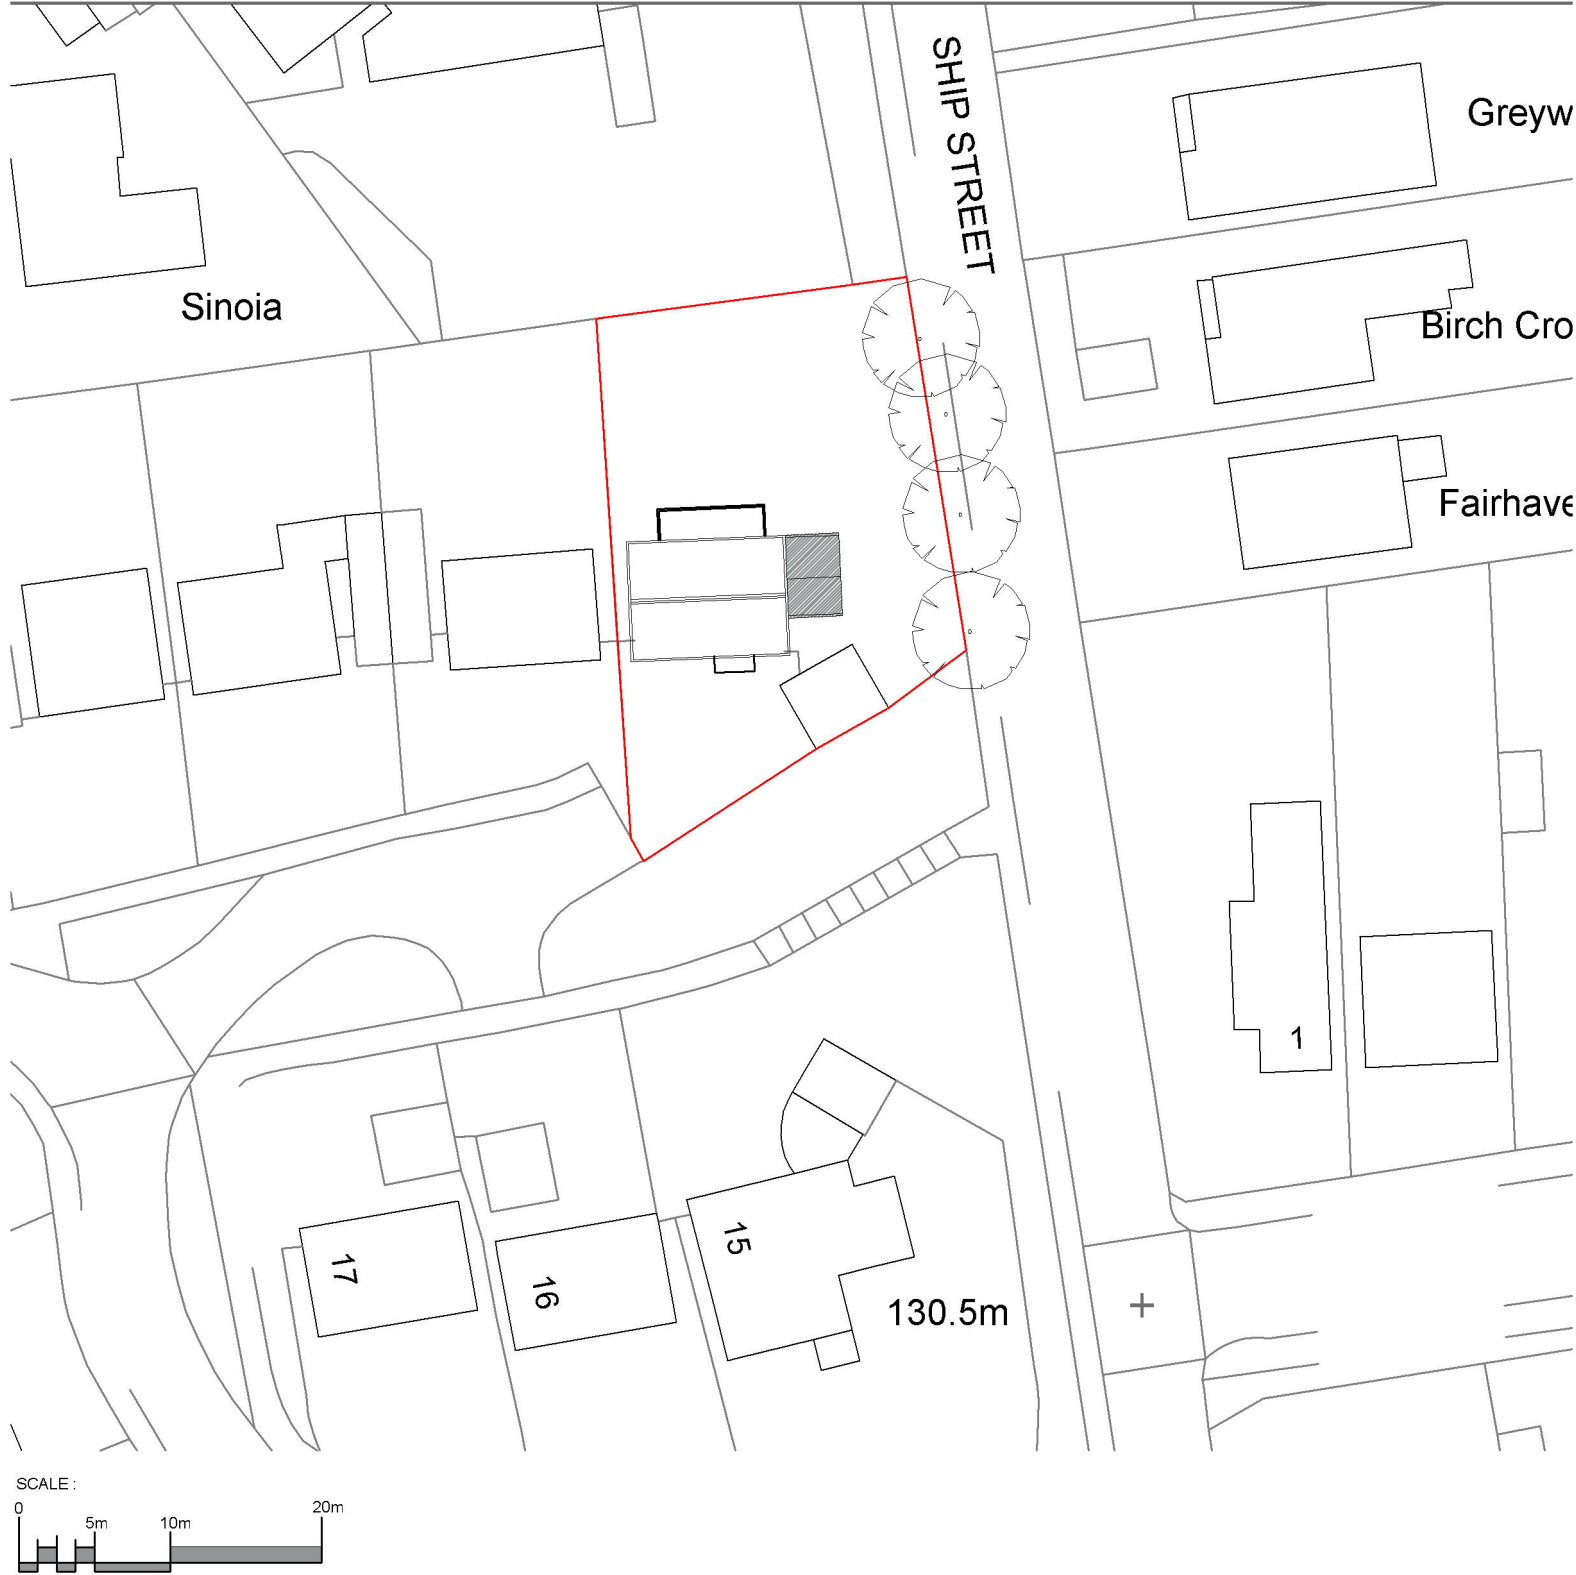

site plan - scale 1:500 @ A3

GENERAL NOTES:
1. THIS DRAWING IS THE COPYRIGHT OF BENTLEY & CARTER AND IS NOT TO BE REPRODUCED OR TRANSMITTED IN ANY FORM OR BY ANY MEANS, WITHOUT PRIOR WRITTEN CONSENT OF BENTLEY & CARTER.
2. Do not scale from this drawing unless for information only. Dimensions are to be taken from the site plan to any works starting and any discrepancies to be reported to Bentley & Carter.
3. This drawing is for information only. It is not to be used for any other purpose without the consent of Bentley & Carter.
4. All works to comply with the relevant British Standards, Codes of Practice and Building Regulations.

PROJECT :
12 Clays Close
East Grinstead
RH19 4DJ

DRAWING :
site plan proposed

DRAWING STATUS :
planning

JOB NO :
0246

DRAWING NO :
101

SCALE :
as indicated @ A3

DATE :
february 2025

DRAWN BY :
TV

REVISIONS :
a



B+C ARCHITECTURE

t: 07751 878897
e: pc@bandarchitecture.co.uk
w: www.bandarchitecture.co.uk