


- Proposed hedge
- Proposed planting
- Proposed meadow
- Proposed resin bound gravel (private)
- Proposed resin bound gravel (public)
- Proposed free-drain gravel
- Proposed resin bound - finish rustic weed
- Proposed retaining walls

Proposed development site boundary

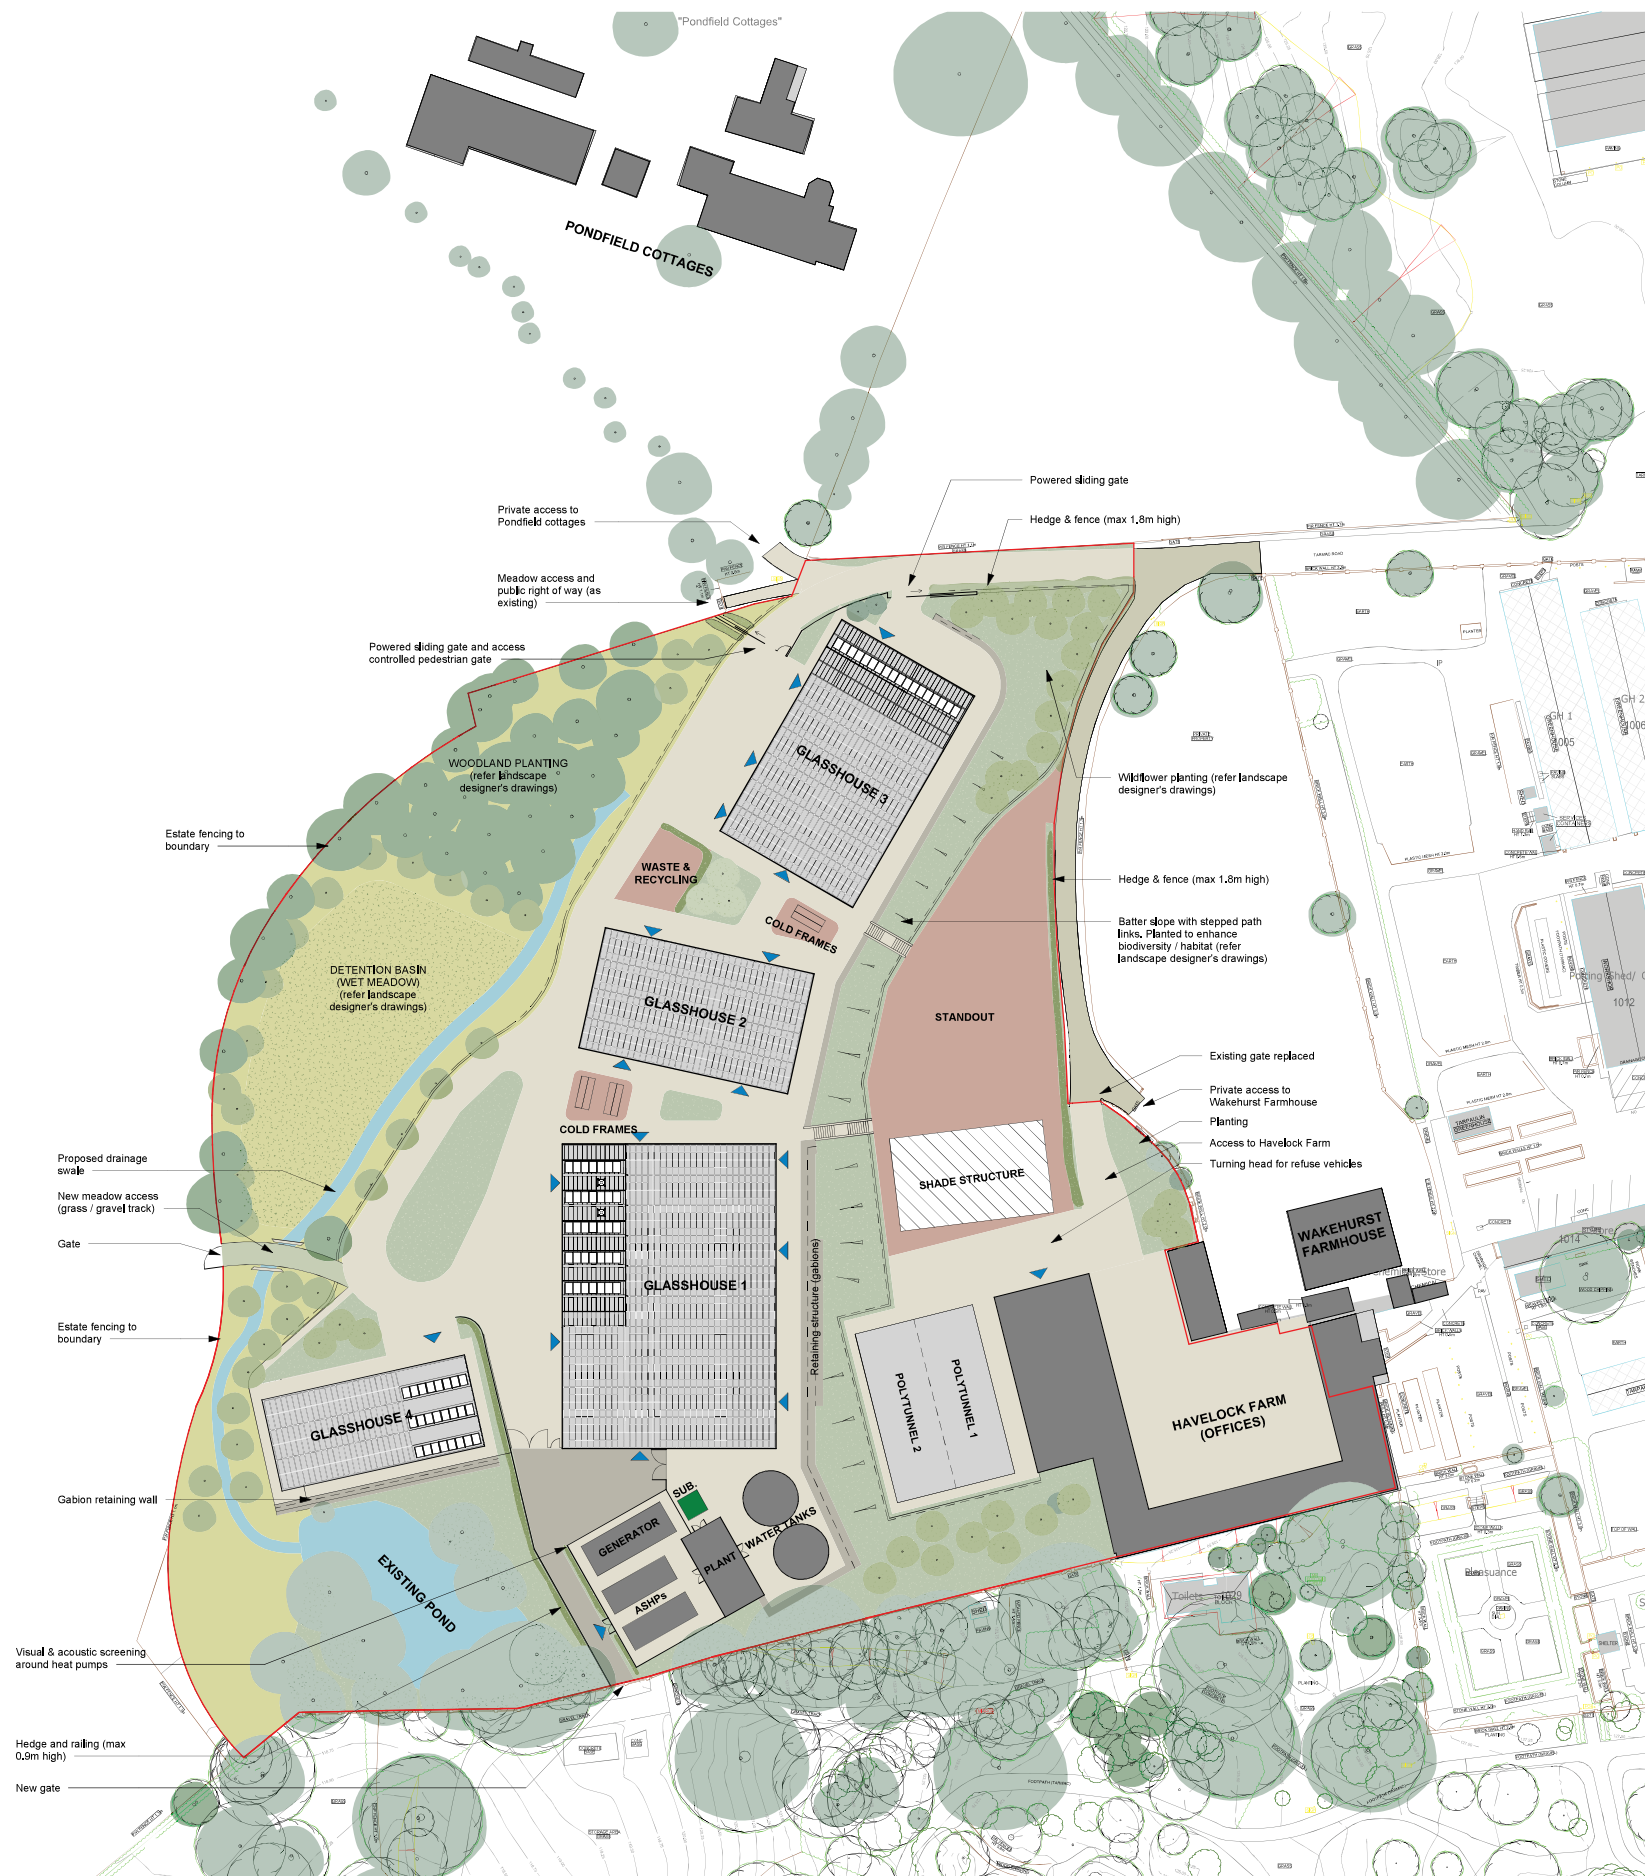

PROJECT NO.
17043

ADDRESS
Ardingly, Haywards
Herts, Sussex, RH17
6TN

REV	BY	DATE	DESCRIPTION
P1	LF	10.09.25	Planning

KEY PLAN

NORTH

DRAWING TITLE
PROPOSED SITE PLAN - ROOF LEVEL

SCALE
1: 500 @A1

STATUS
For Planning

DRAW	CH	APPR	DATE	REV
			10.09.25	P1

DRAWING NO.
A02 1002