

- Proposed hedge
- Proposed planting
- Proposed meadow
- Proposed resin bound gravel (private)
- Proposed resin bound gravel (public)
- Proposed free-drain gravel
- Proposed resin bound - finish tussock weed
- Proposed retaining walls

Proposed development site boundary

PROJECT NO
17043

ADDRESS
Ardingly, Haywards
Heath, Sussex, RH17
6TN

REV	BY	DATE	DESCRIPTION
P1	LF	10.09.25	Planning

KEY PLAN

NOTE - PREVIOUSLY APPROVED
DRAWING WAS NOT ALIGNED TO
TRUE NORTH

DRAWING TITLE

PROPOSED SITE PLAN - ROOF LEVEL


SCALE
1 : 500 @A1

STATUS
For Planning

DRW	CH	APPR	DRW DATE	REV
			10.09.25	P1

DRAWING NO



A02 1002

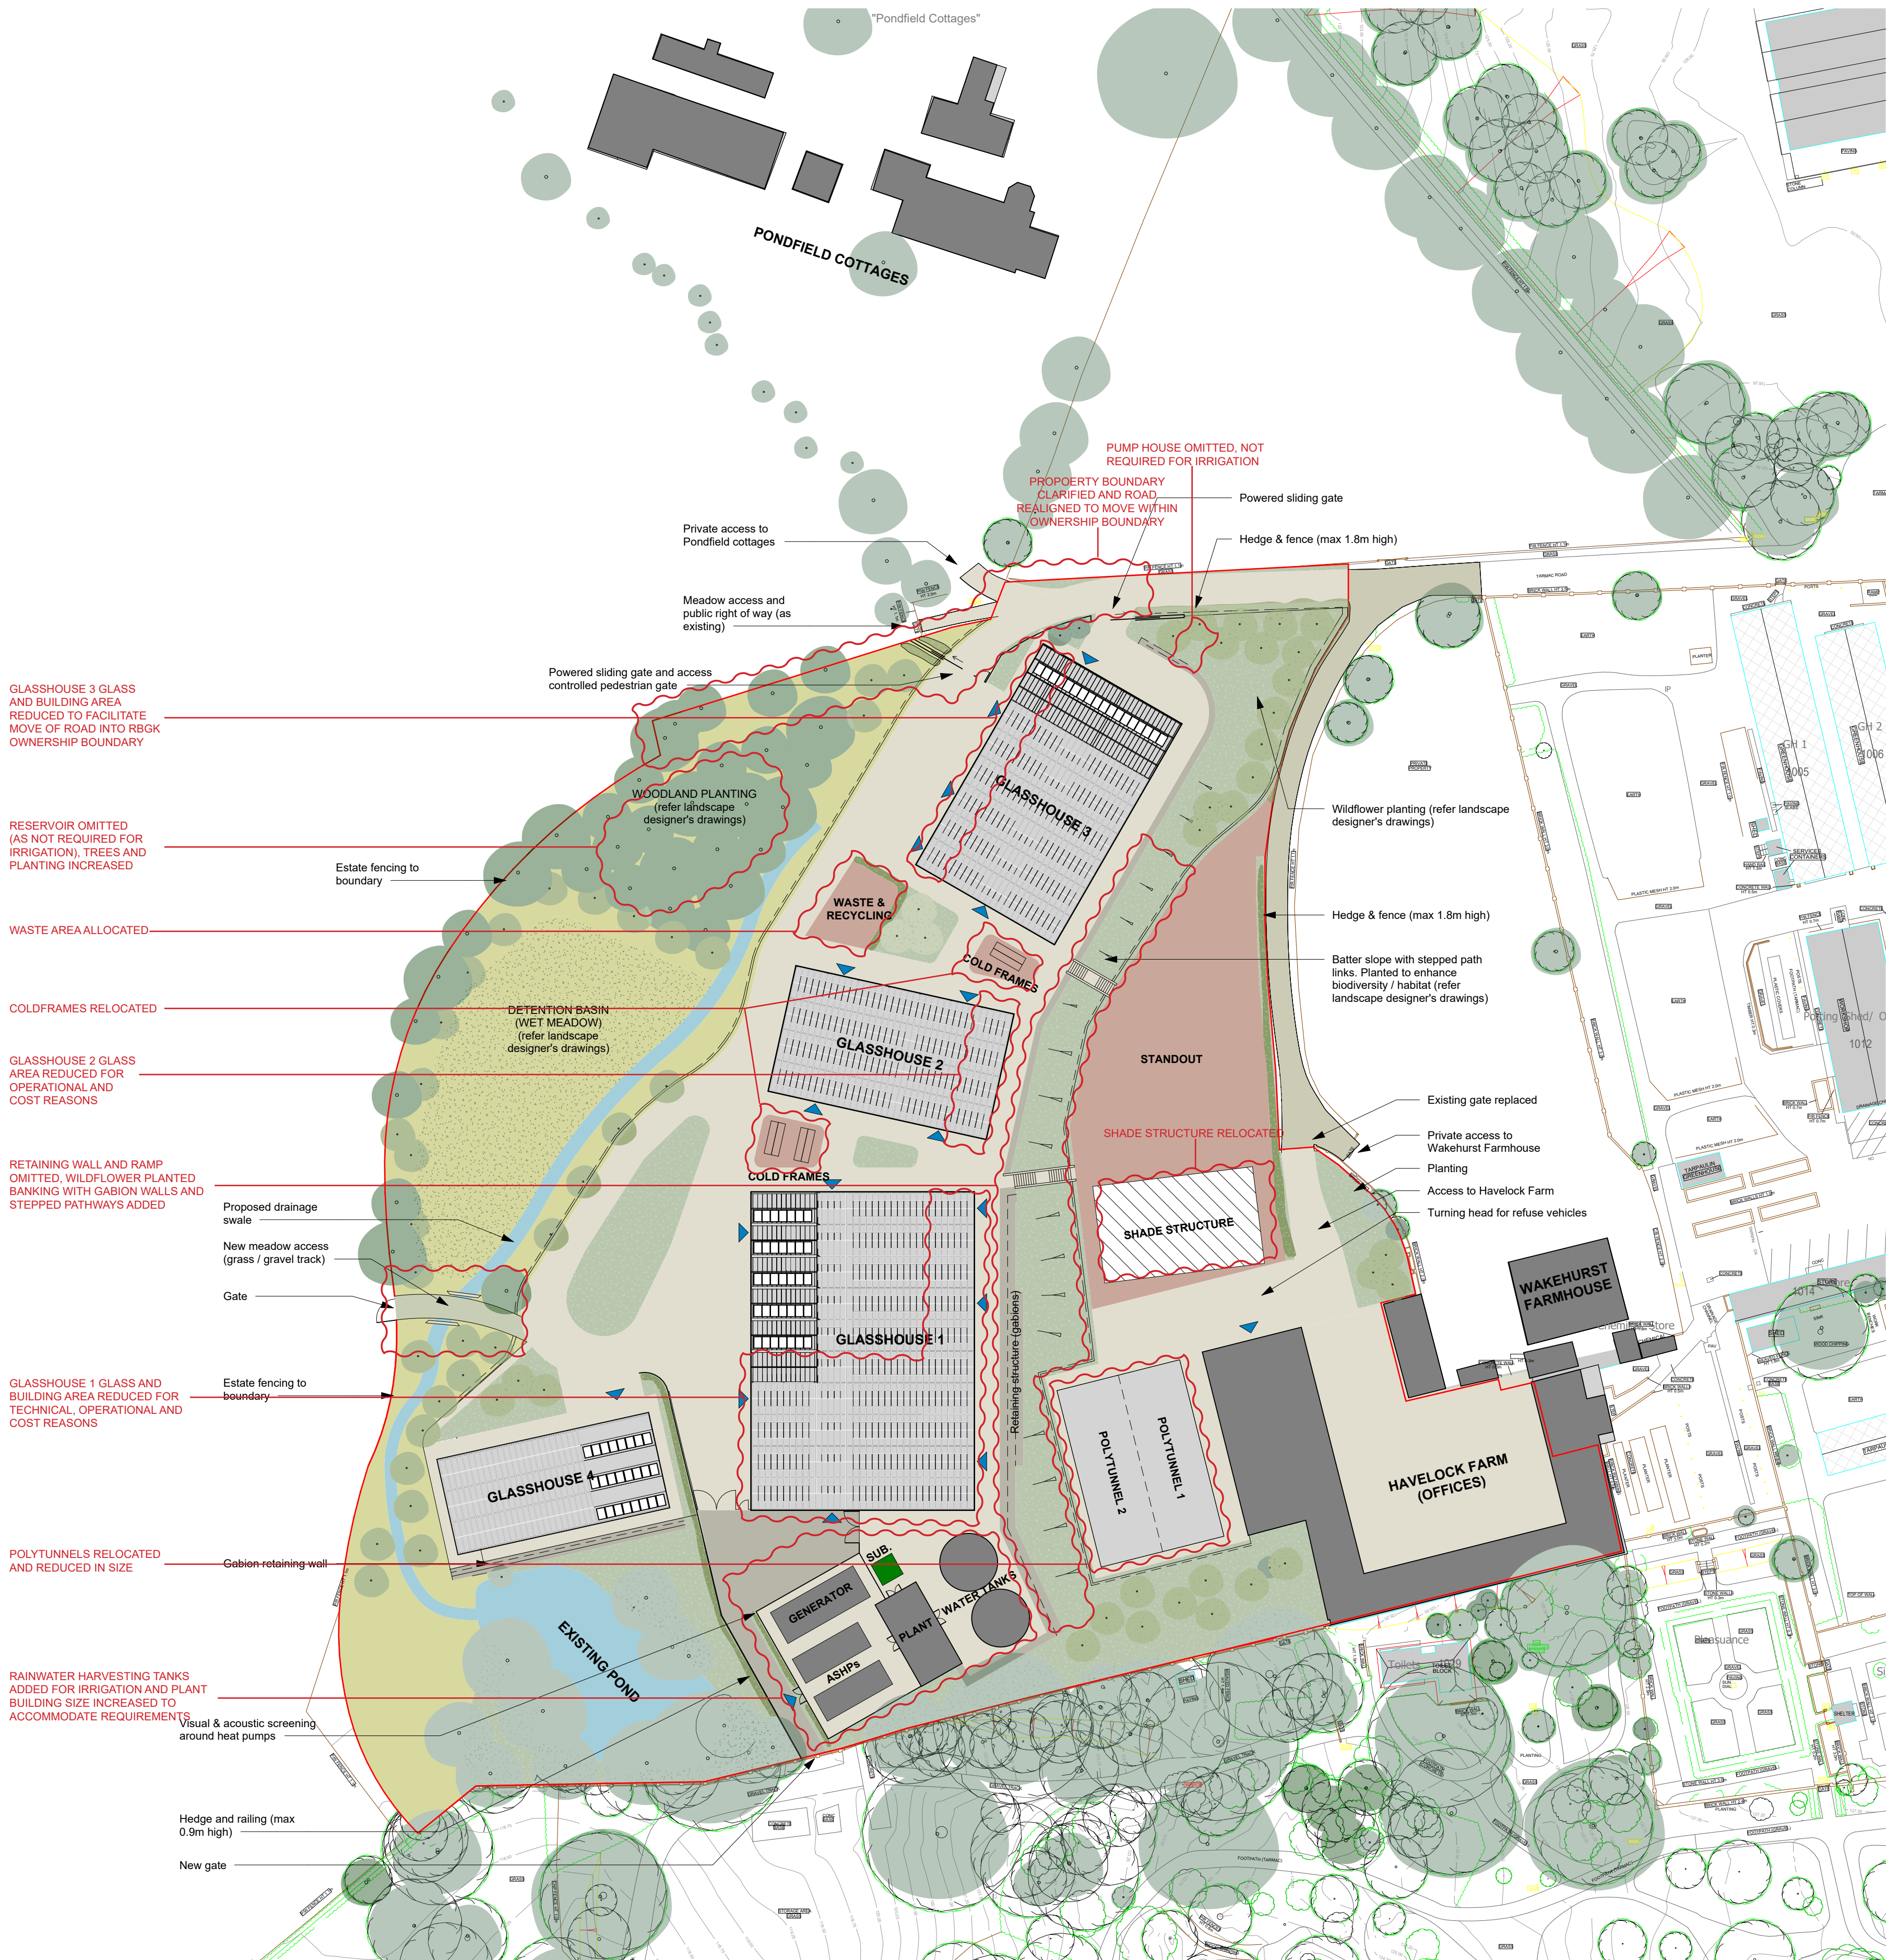




DRAWING TITLE
SITE 3D OVERVIEW


DRAWING NO.
A02 1010

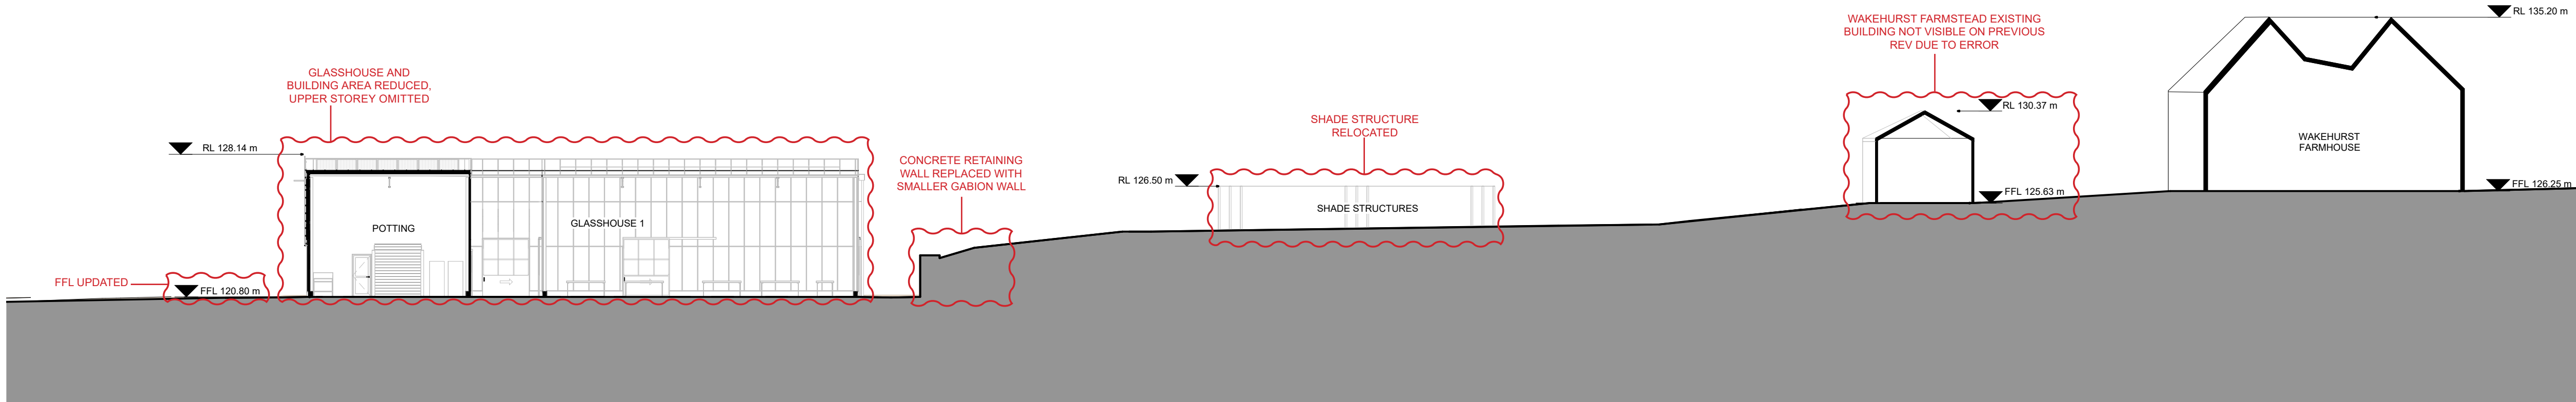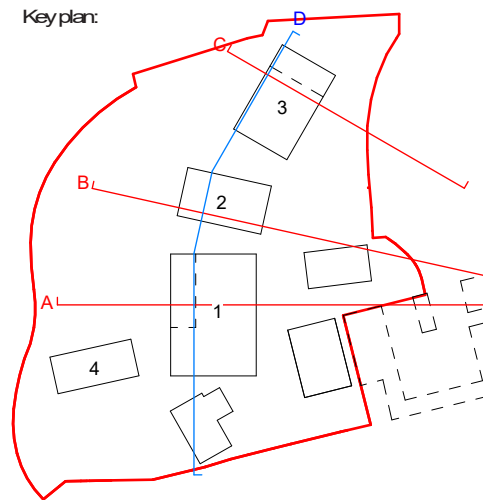


① Proposed Site Section - Section A
1 : 200

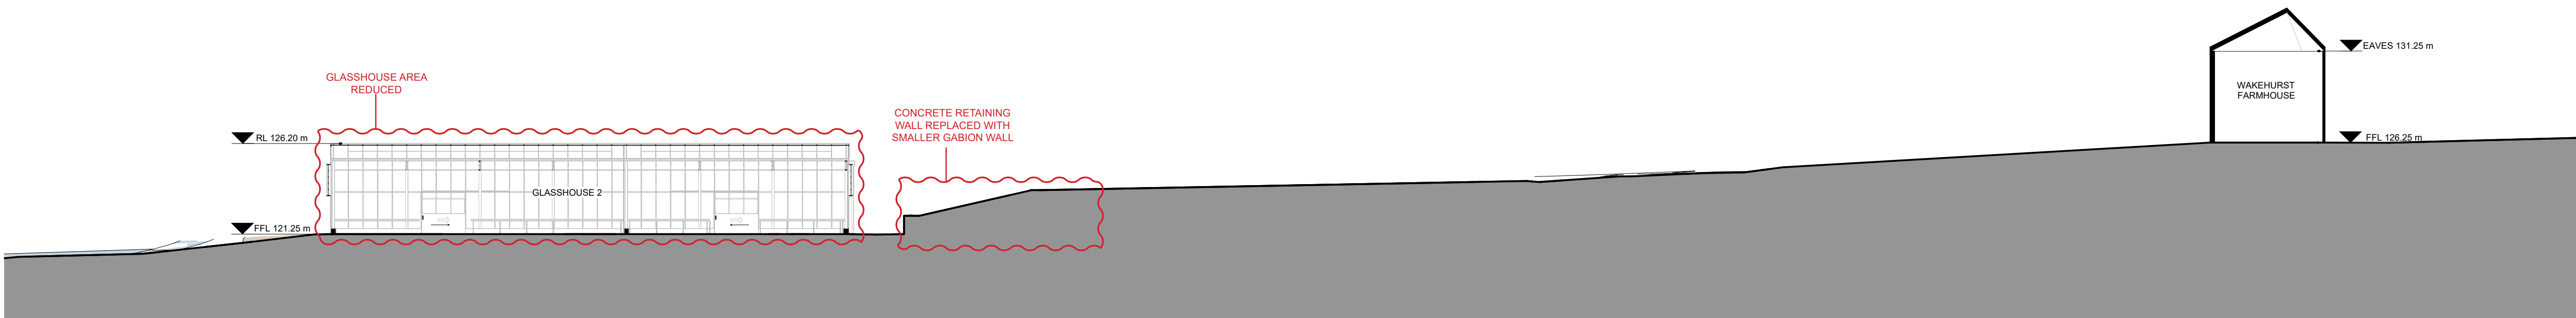


② Proposed Site Section - Section B
1 : 200

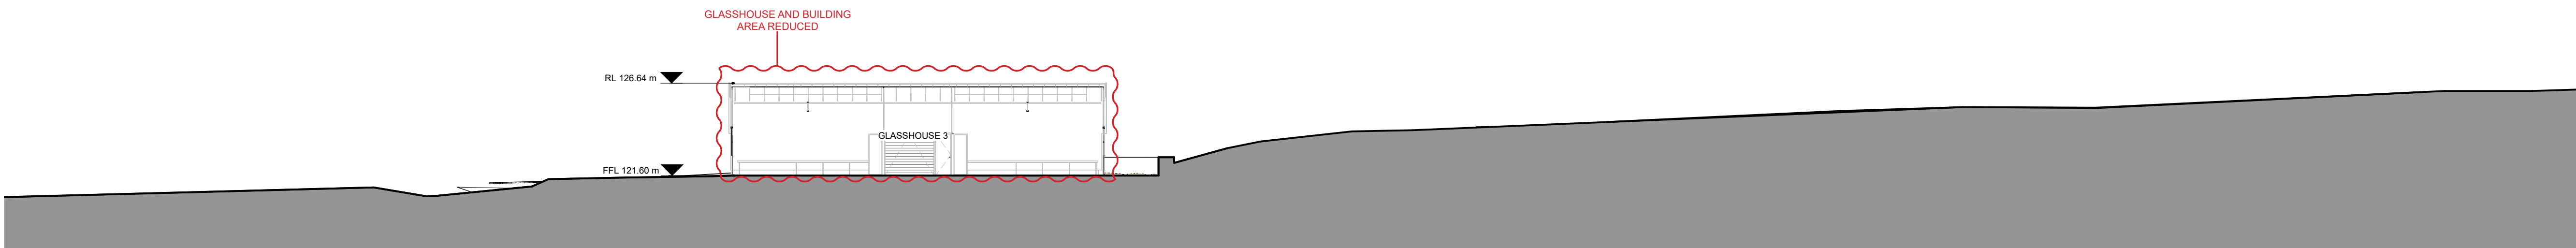


③ Proposed Site Section - Section C
1 : 200

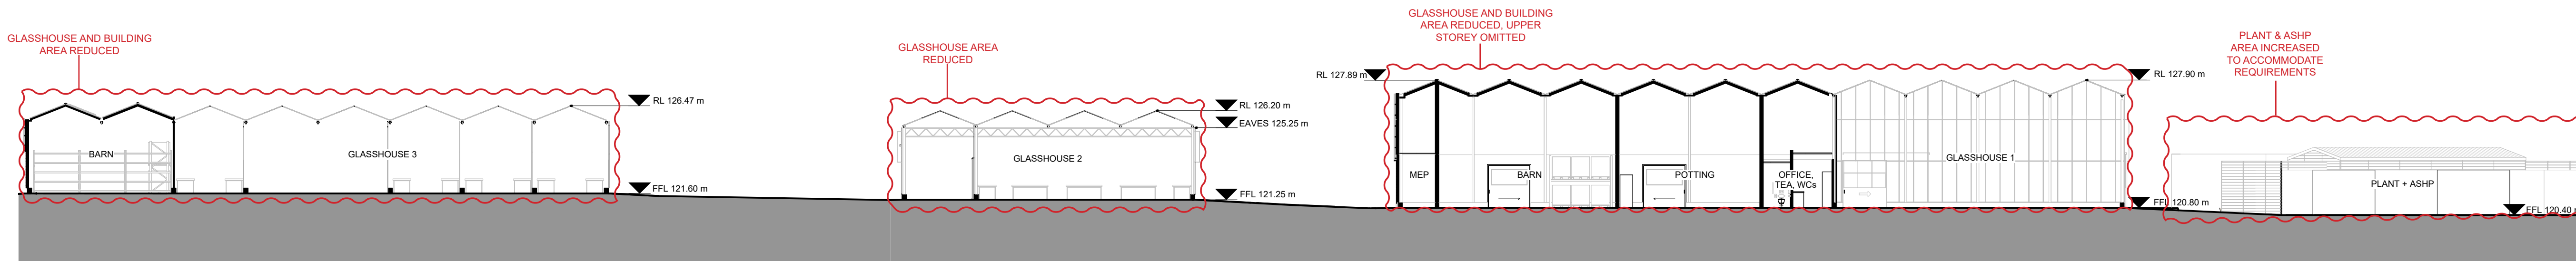


④ Proposed Site Section - Section D
1 : 200

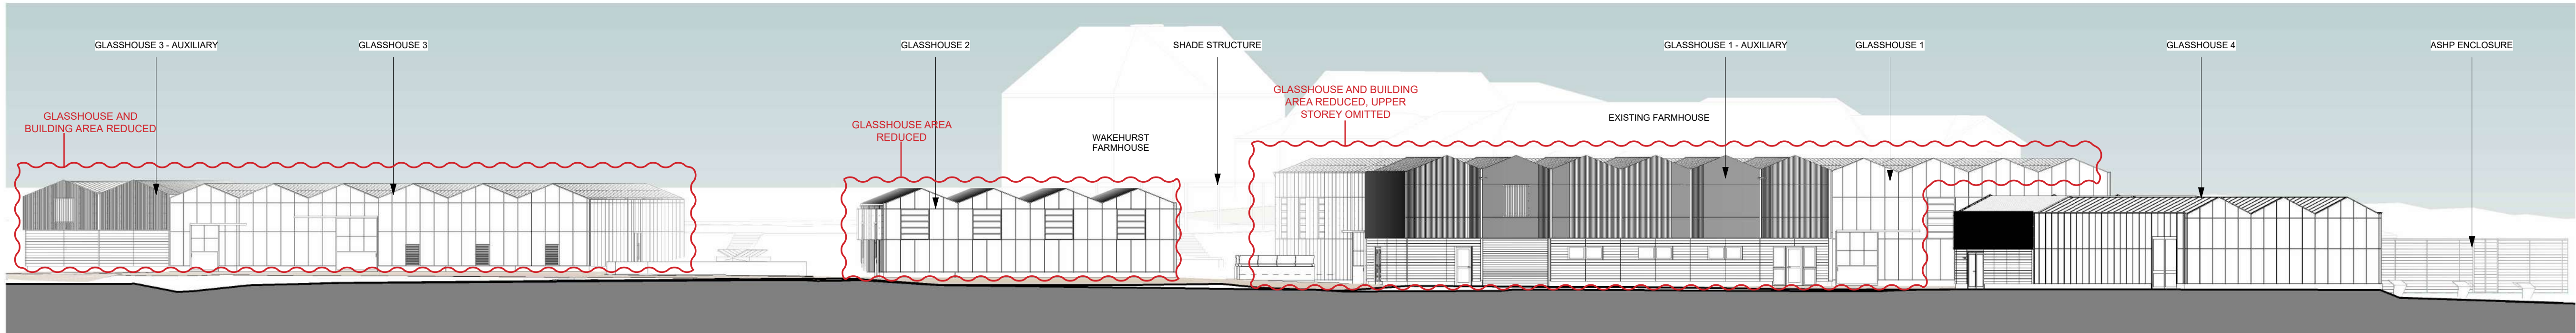


1 Proposed Site Elevation - west
1:200

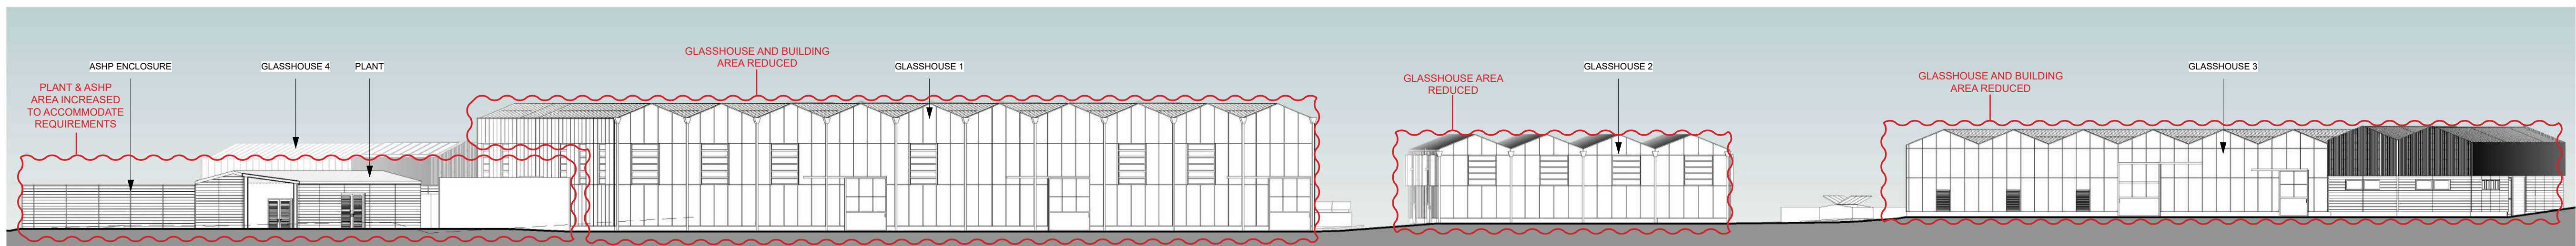

2 Proposed Site Elevation - east
1:200

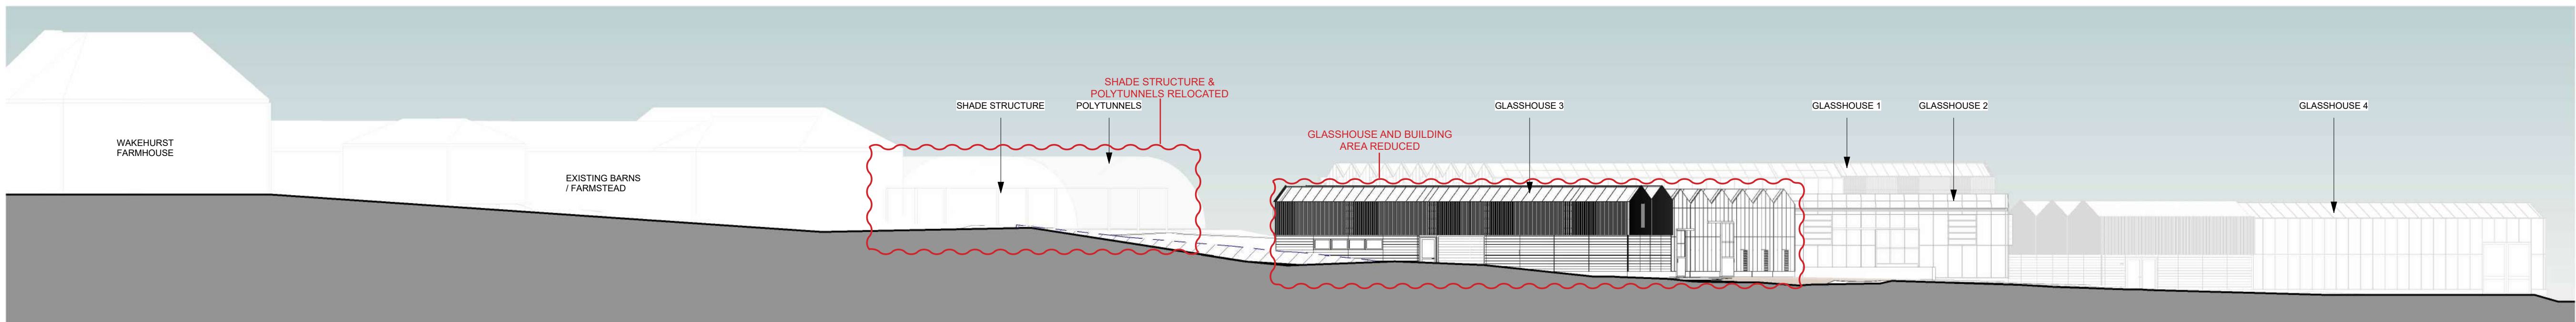

3 Proposed Site Elevation - north
1:200

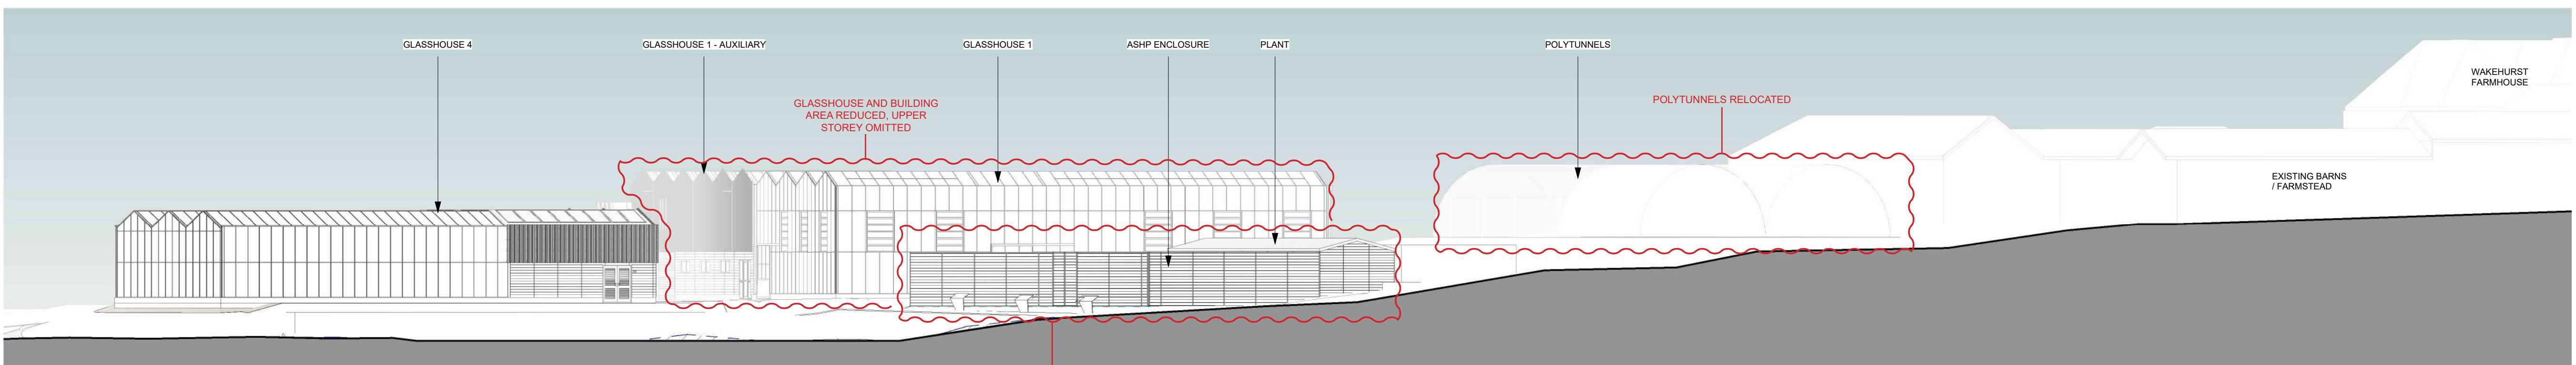

4 Proposed Site Elevation - south
1:200

ARCHITECT
HUGH BROUGHTON ARCHITECTS

IF THERE ARE ANY DISCREPANCIES IN THE DOCUMENTS PLEASE SEEK CLARIFICATION BEFORE PROCEEDING WITH ANY WORK.

DO NOT SCALE OFF THIS DRAWING


CONTRACTOR MUST VERIFY ALL DIMENSIONS ON SITE BEFORE COMMENCING ANY WORK

COPYRIGHT © HUGH BROUGHTON ARCHITECTS

CLIENT
Royal Botanic Gardens Kew

CONSULTANTS
ALAN BAXTER
STRUCTURAL AND CIVIL ENGINEER
HOARE LEA
SERVICES ENGINEER
HUNTLEY CARTWRIGHT
QUANTITY SURVEYOR
PLANNING LAB
PLANNING CONSULTANT
LLOYD BORE
LANDSCAPE ARCHITECT

NE: proposed landscaping not shown

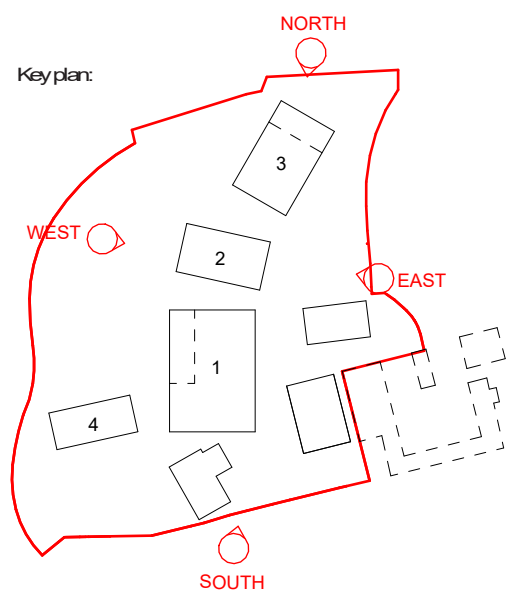

PROJECT NO.
17043

ADDRESS
Ardingly, Haywards
Heath, Sussex, RH17
6TN

REV	BY	DATE	DESCRIPTION
P1	LF	12.09.25	Planning

KEY PLAN

NORTH


DRAWING TITLE
PROPOSED SITE ELEVATIONS

SCALE
1:200 @A1


STATUS
For Planning

DRW	CH	APPR	DRW/DATE	REV
			12.09.25	P1


DRAWING NO.
A02 1030

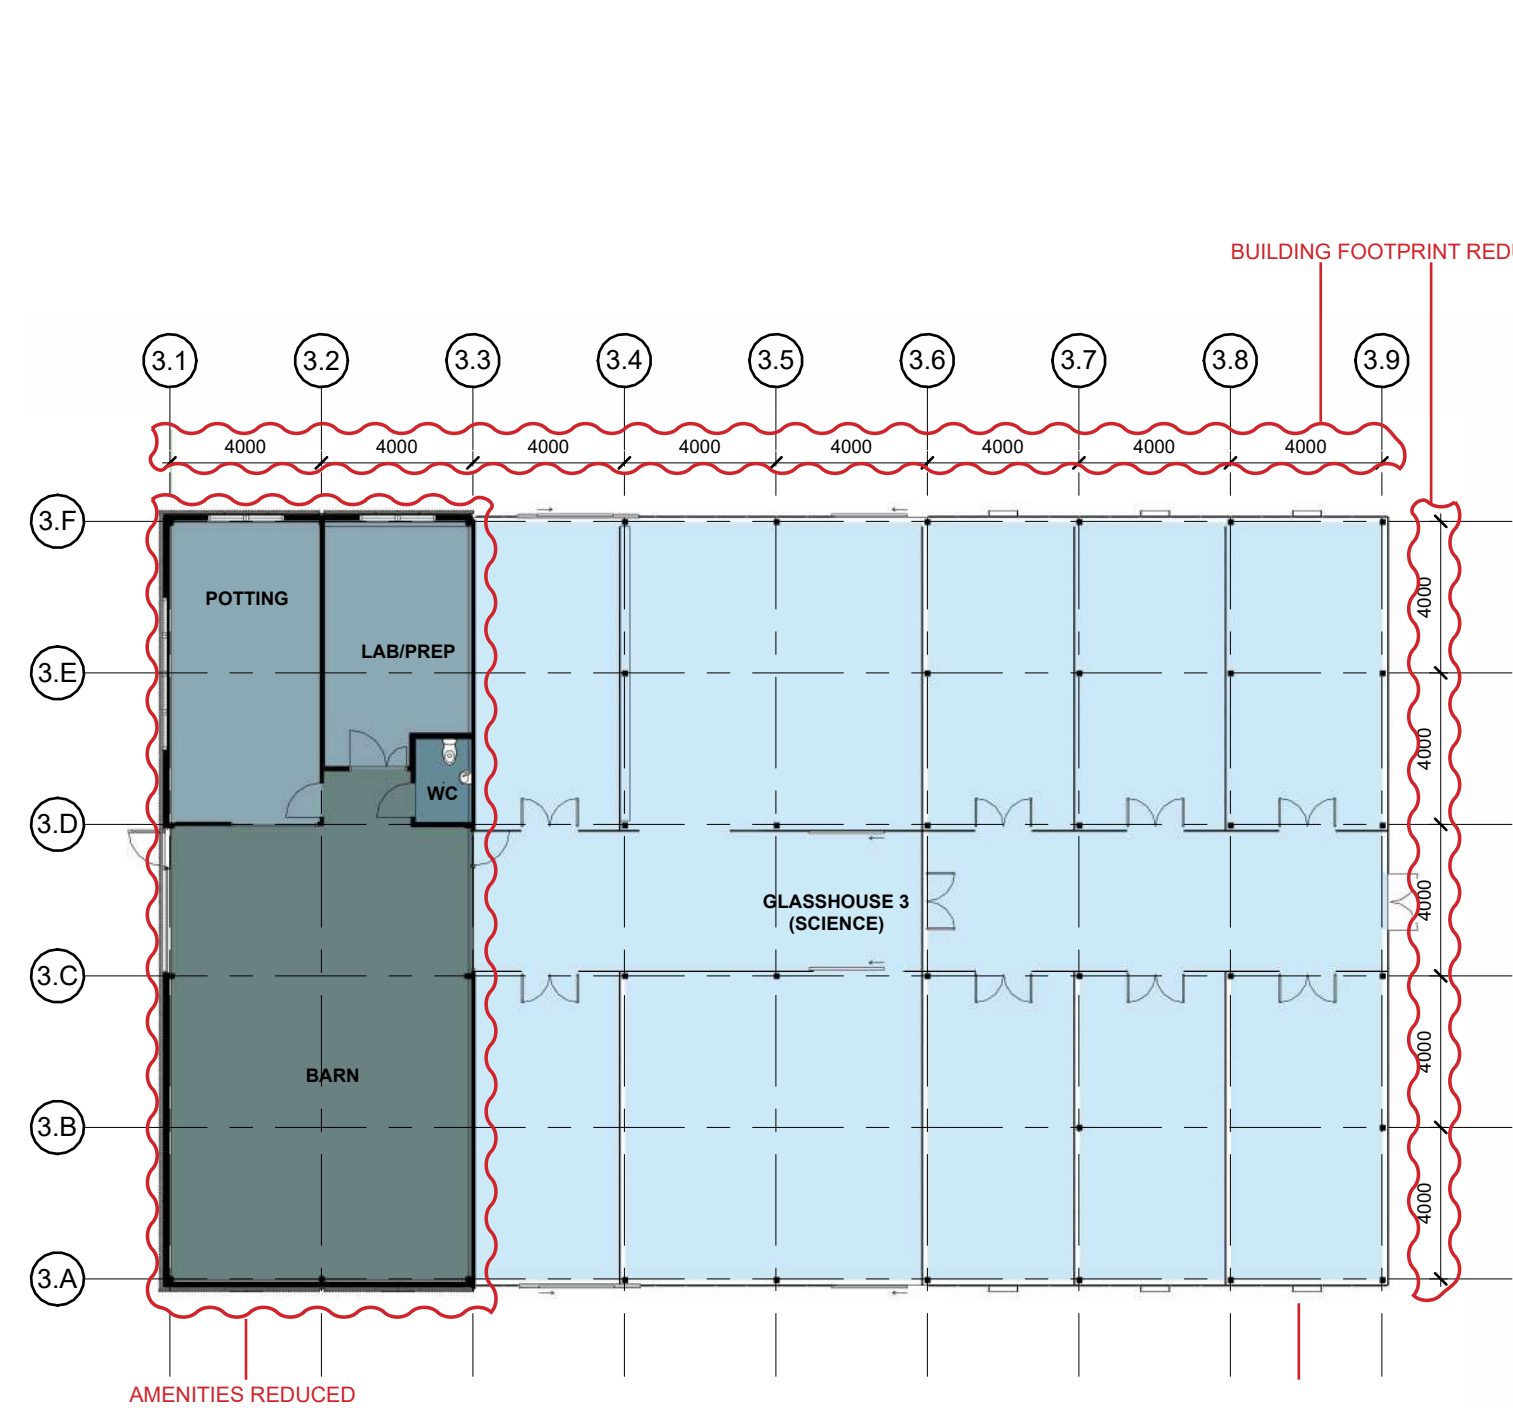


1 Glasshouse 3 - Ground floor plan
1:200

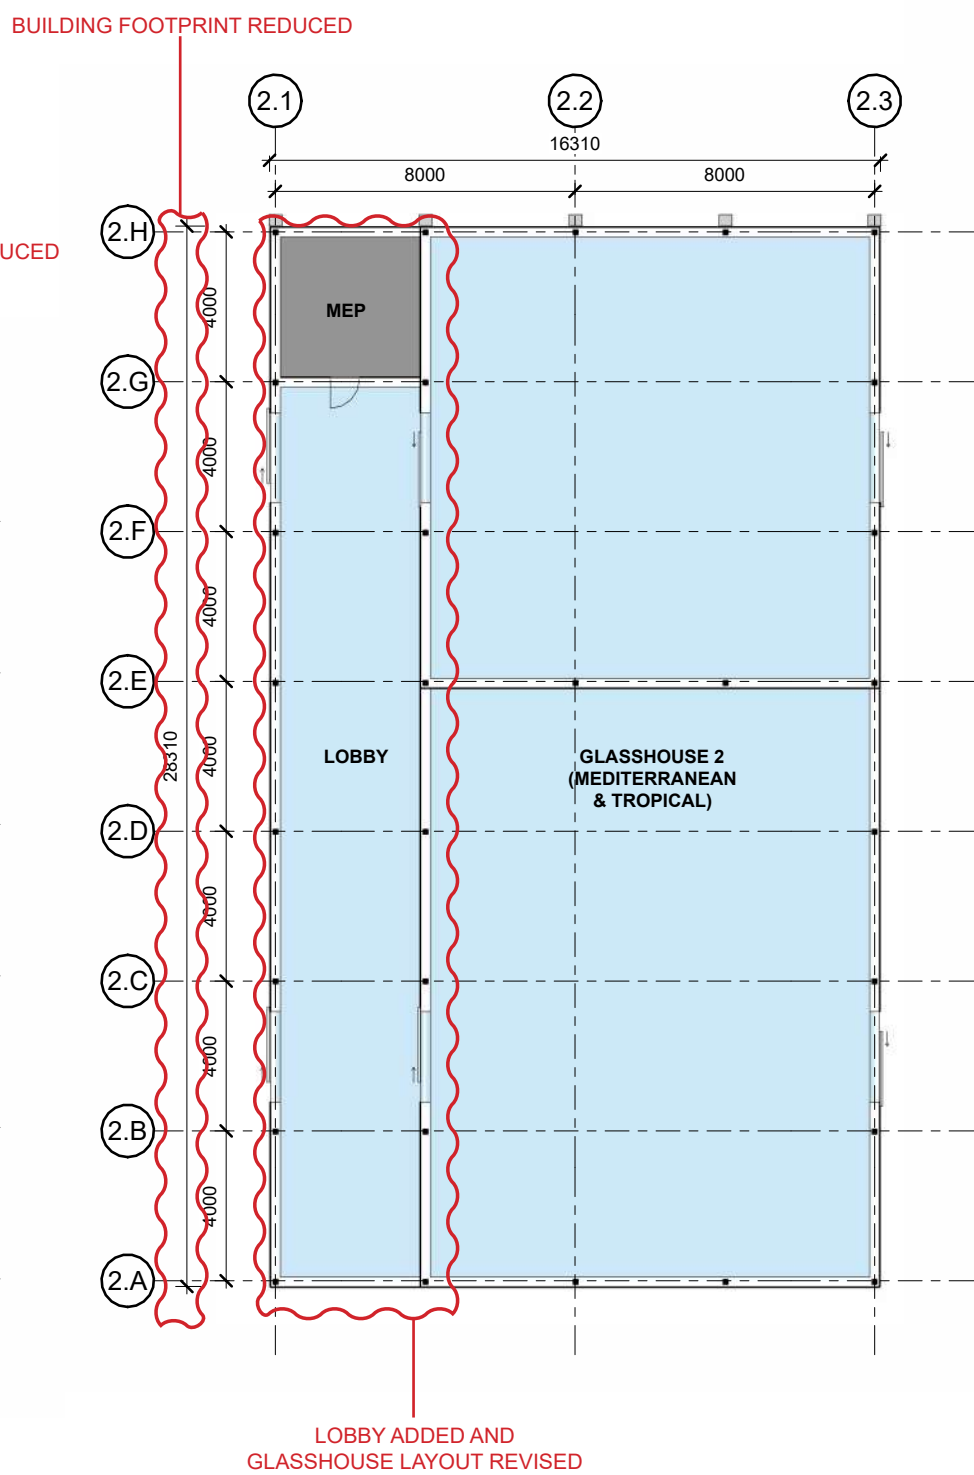



2 Glasshouse 2 - Ground floor plan
1:200

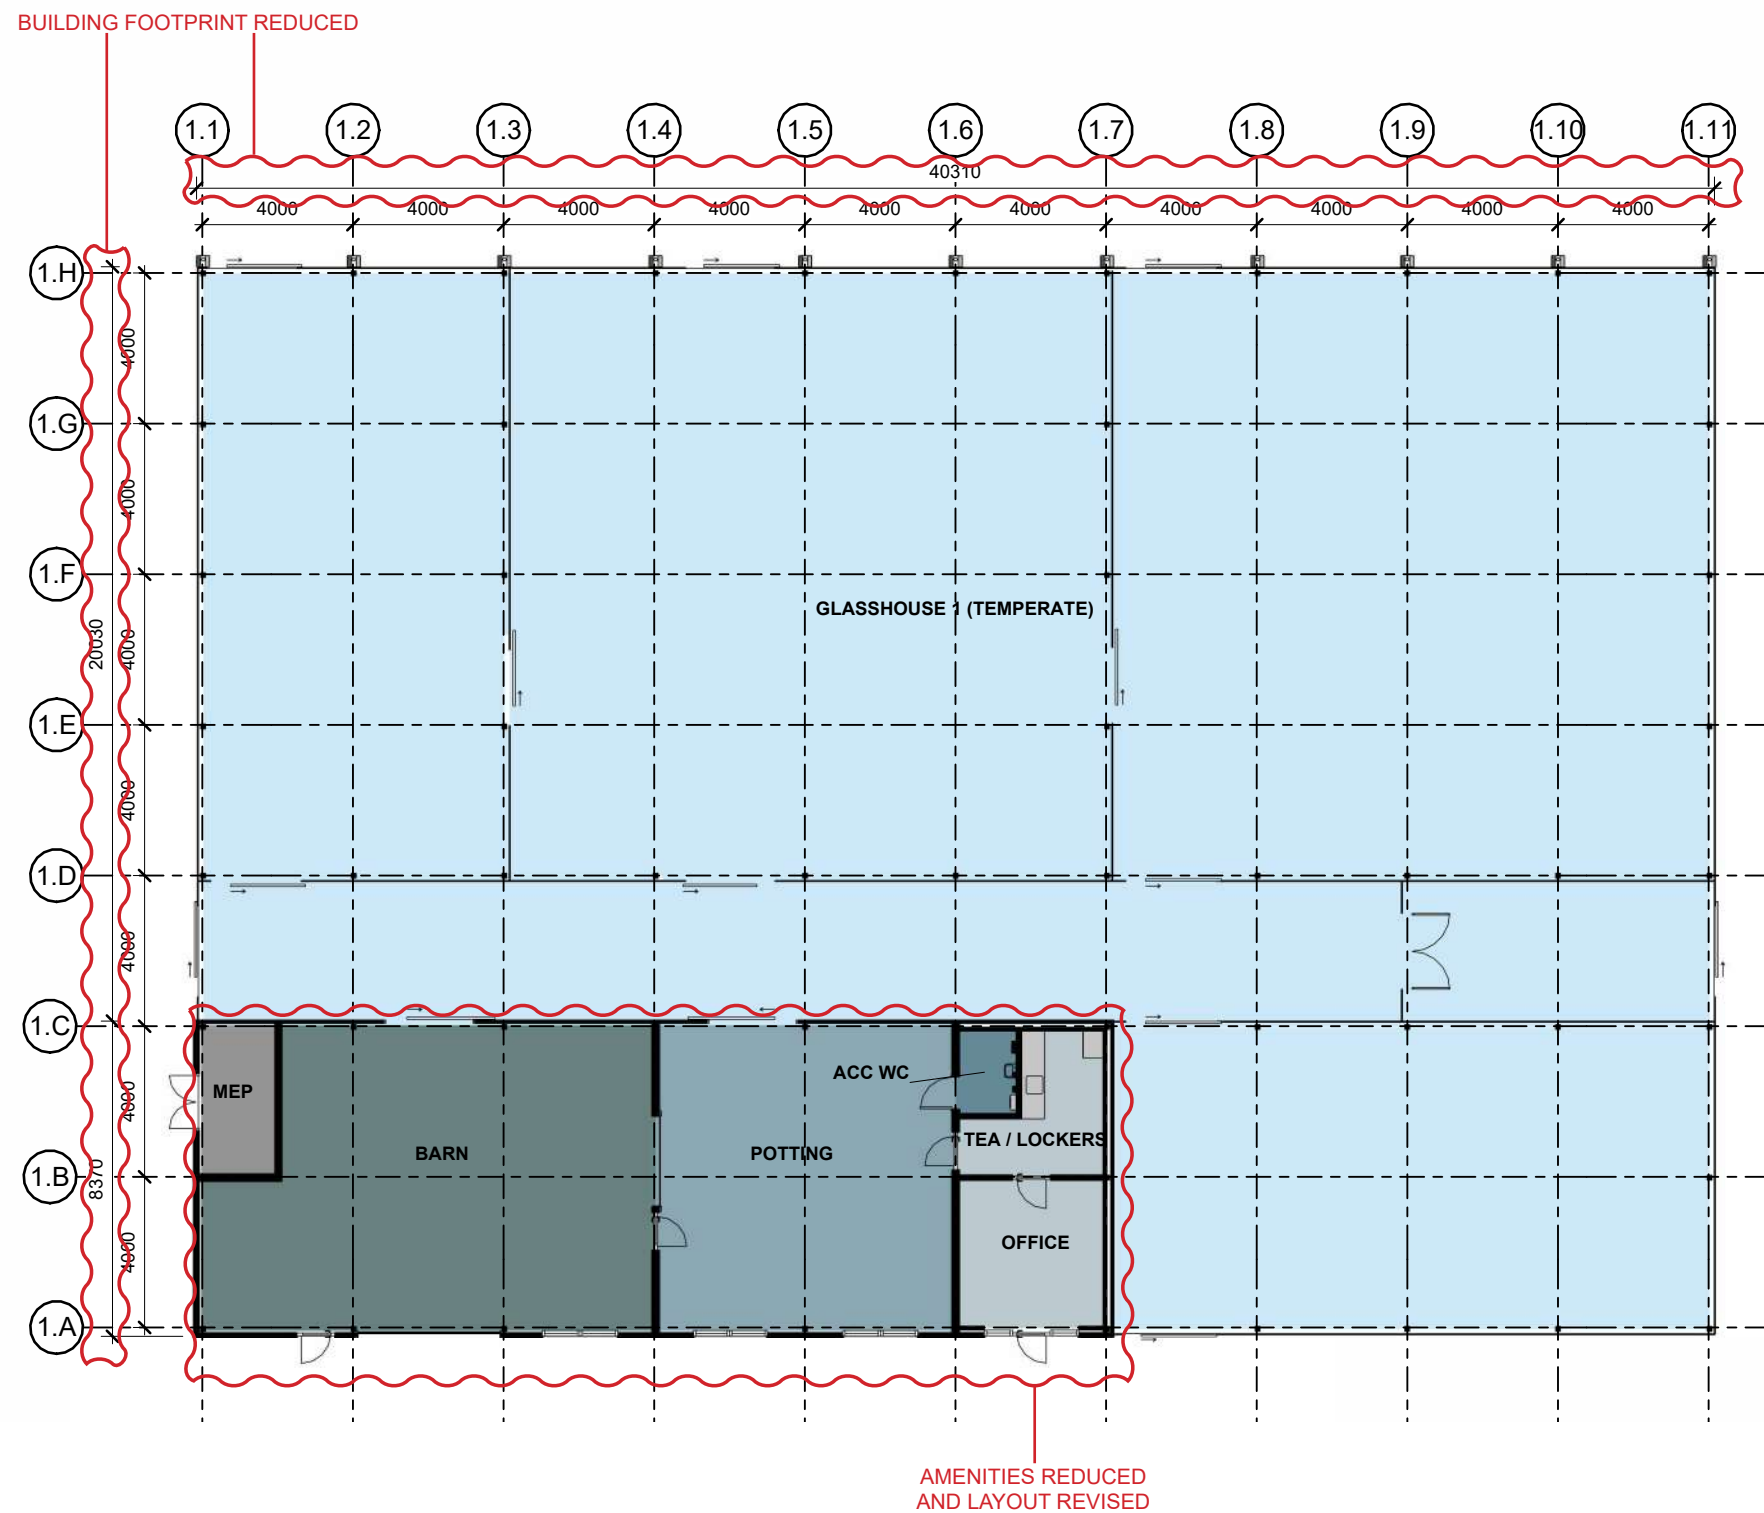


3 Glasshouse 1 - Ground floor plan
1:200

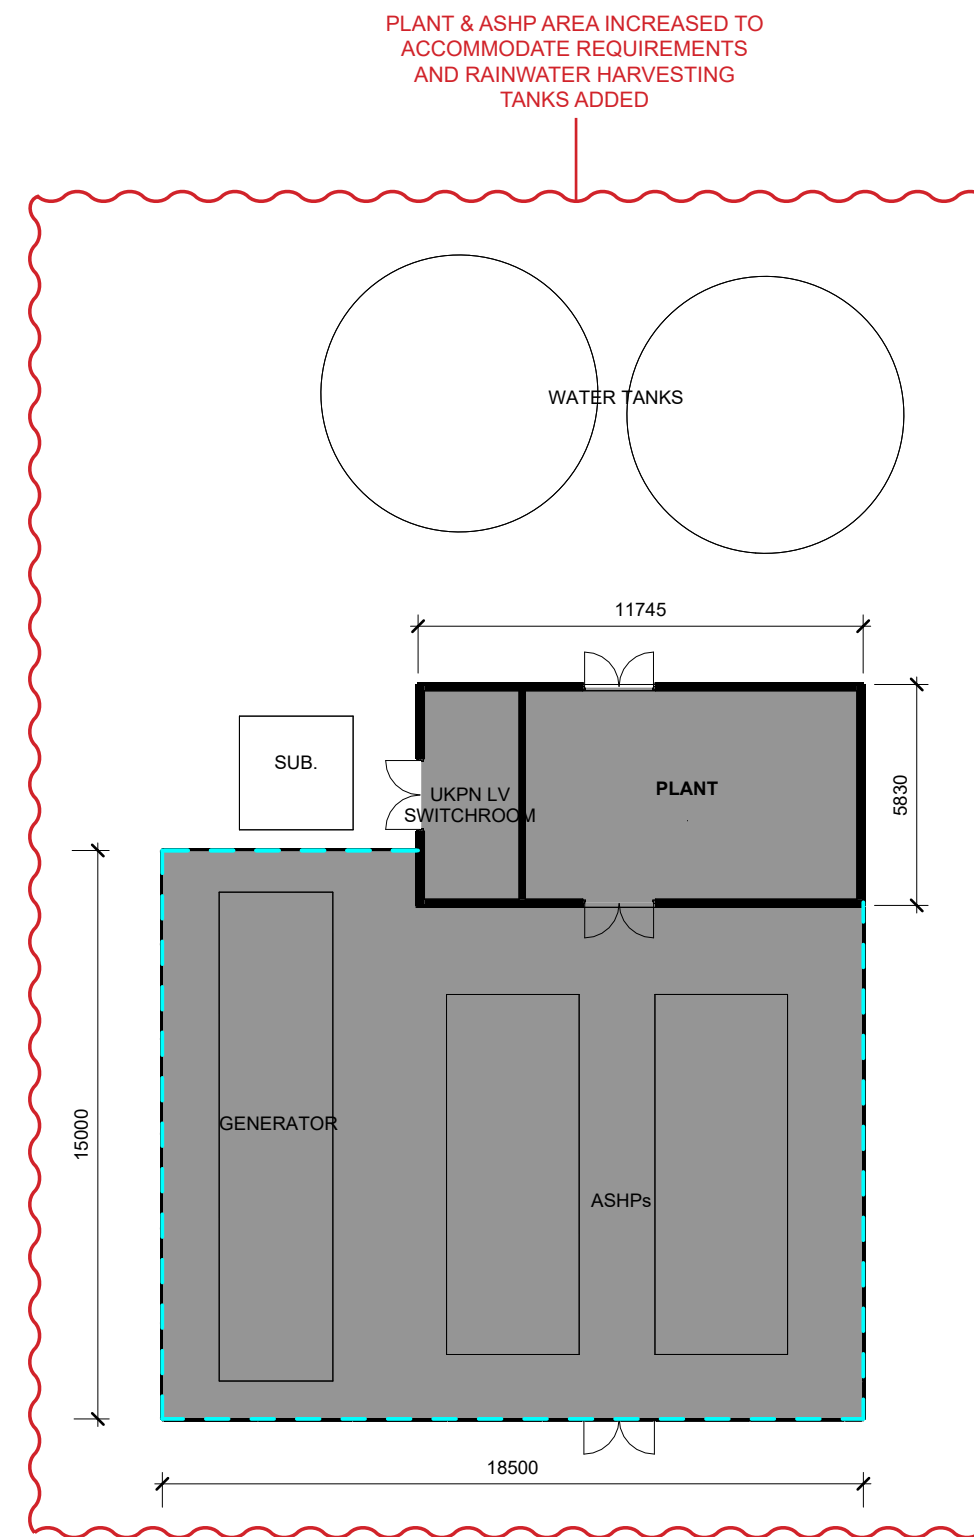

4 Plant - Ground floor plan
1:200

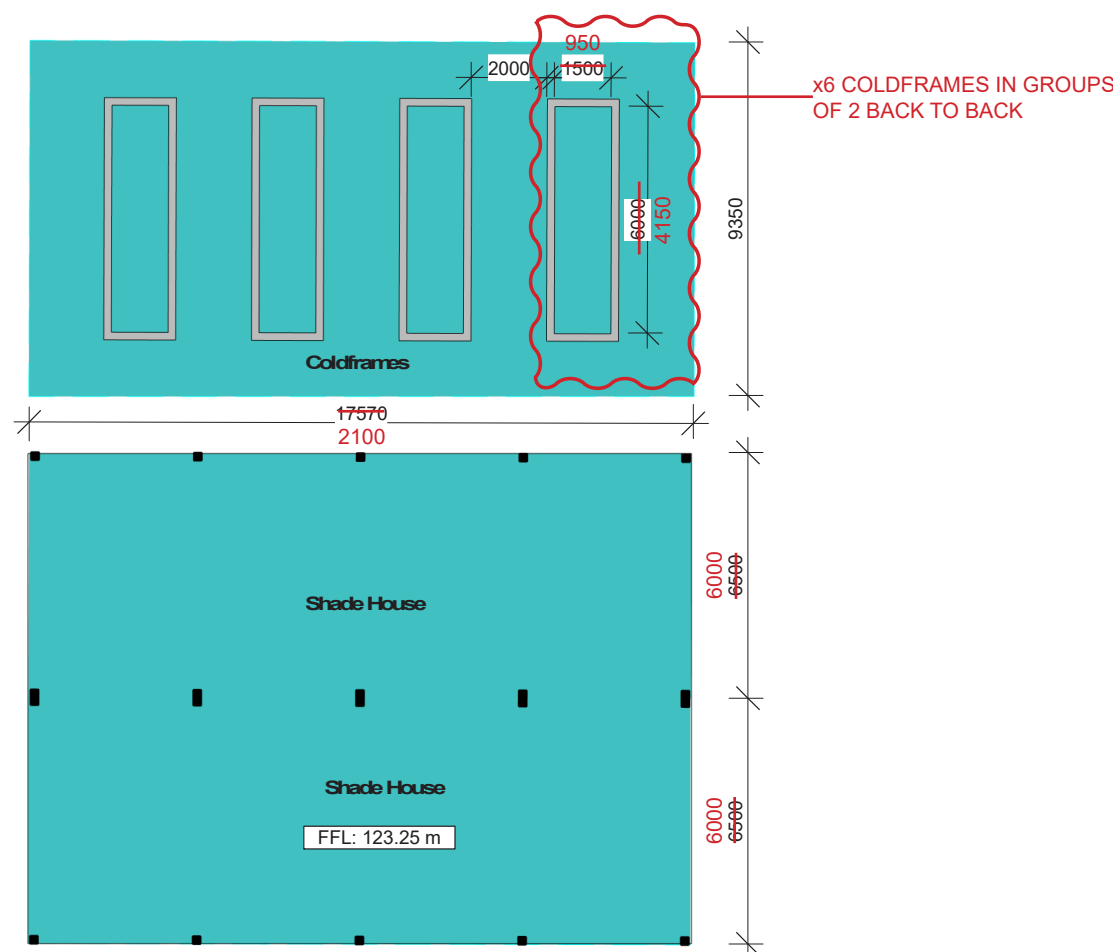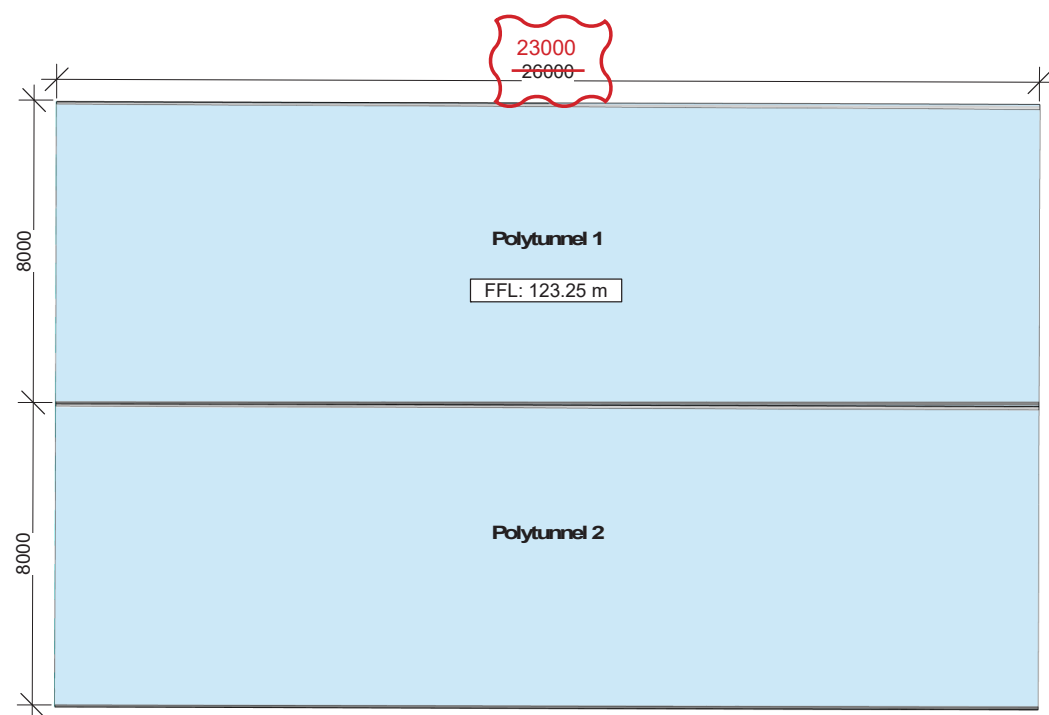

5 External horticultural growing areas
1:200

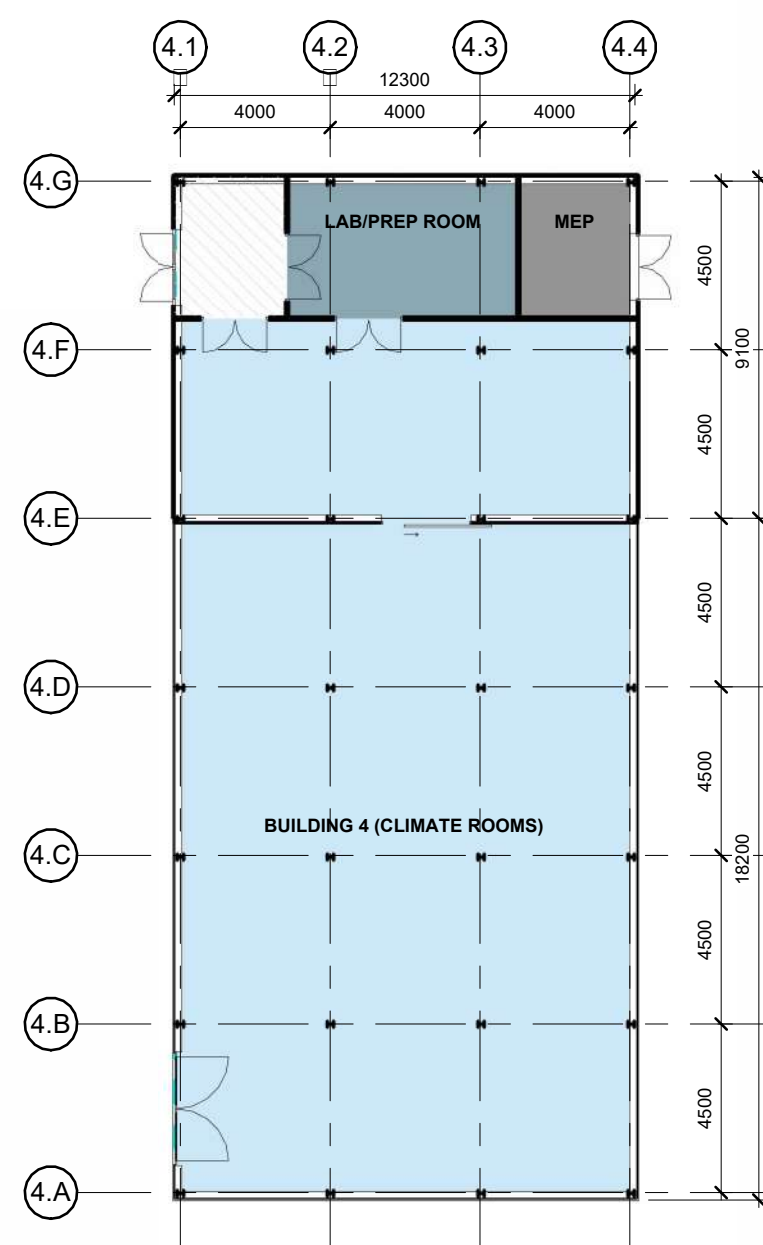


6 Glasshouse 4 - Ground floor plan
1:200




7 Glasshouse 1 - First Floor plan
1:200


- Public engagement and education
- Staff offices
- Horticultural support spaces
- Loading / unloading areas
- Plant / MEP
- Enclosed horticultural growing areas
- External horticultural growing areas
- External amenity spaces
- Staff WCs
- Public WCs

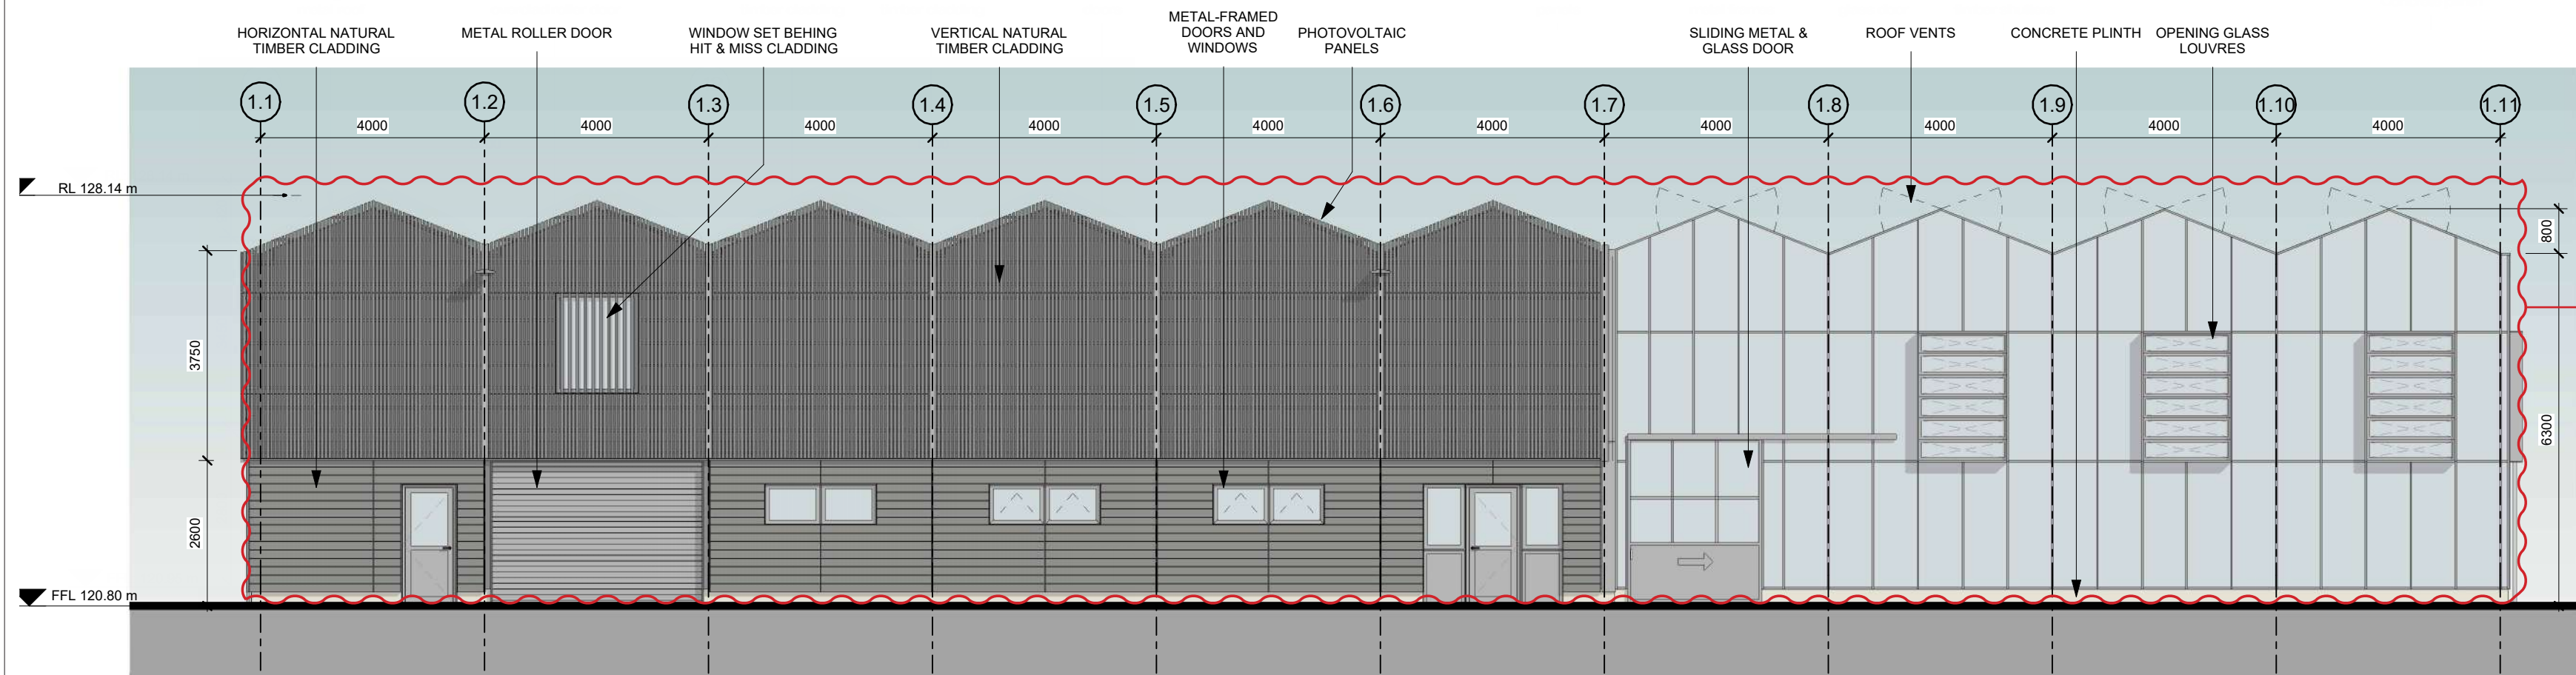


1 Proposed Elevation GH1 - West
1:100

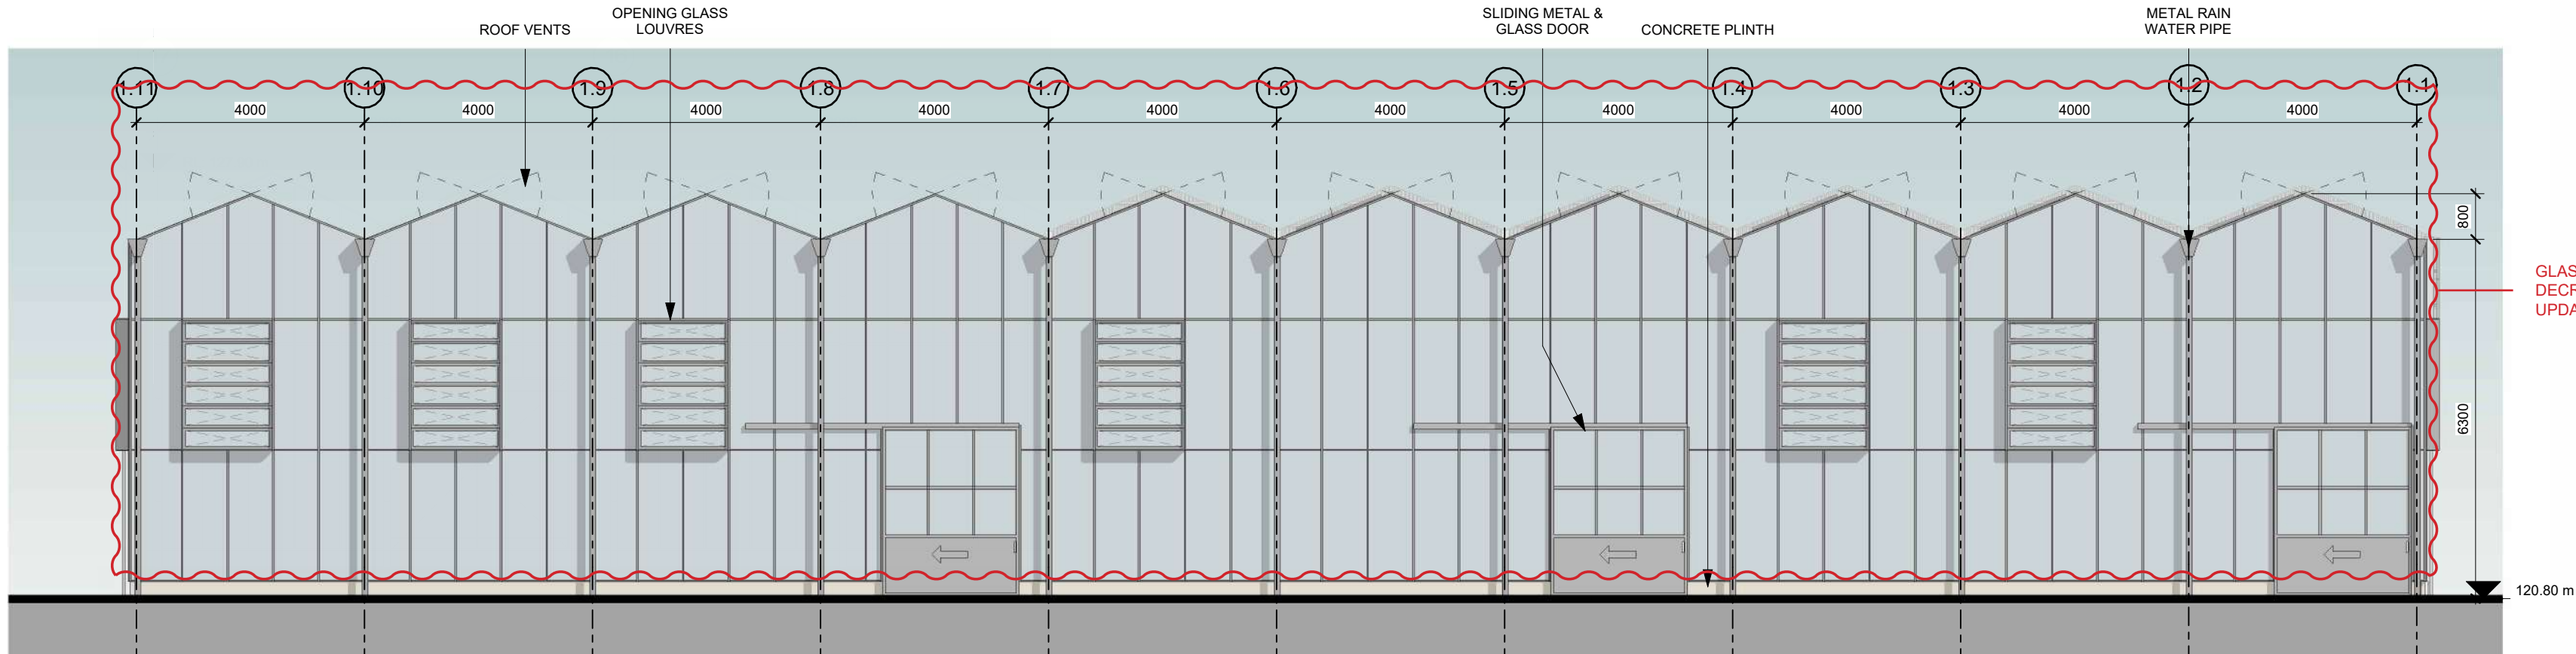

2 Proposed Elevation GH1 - East
1:100

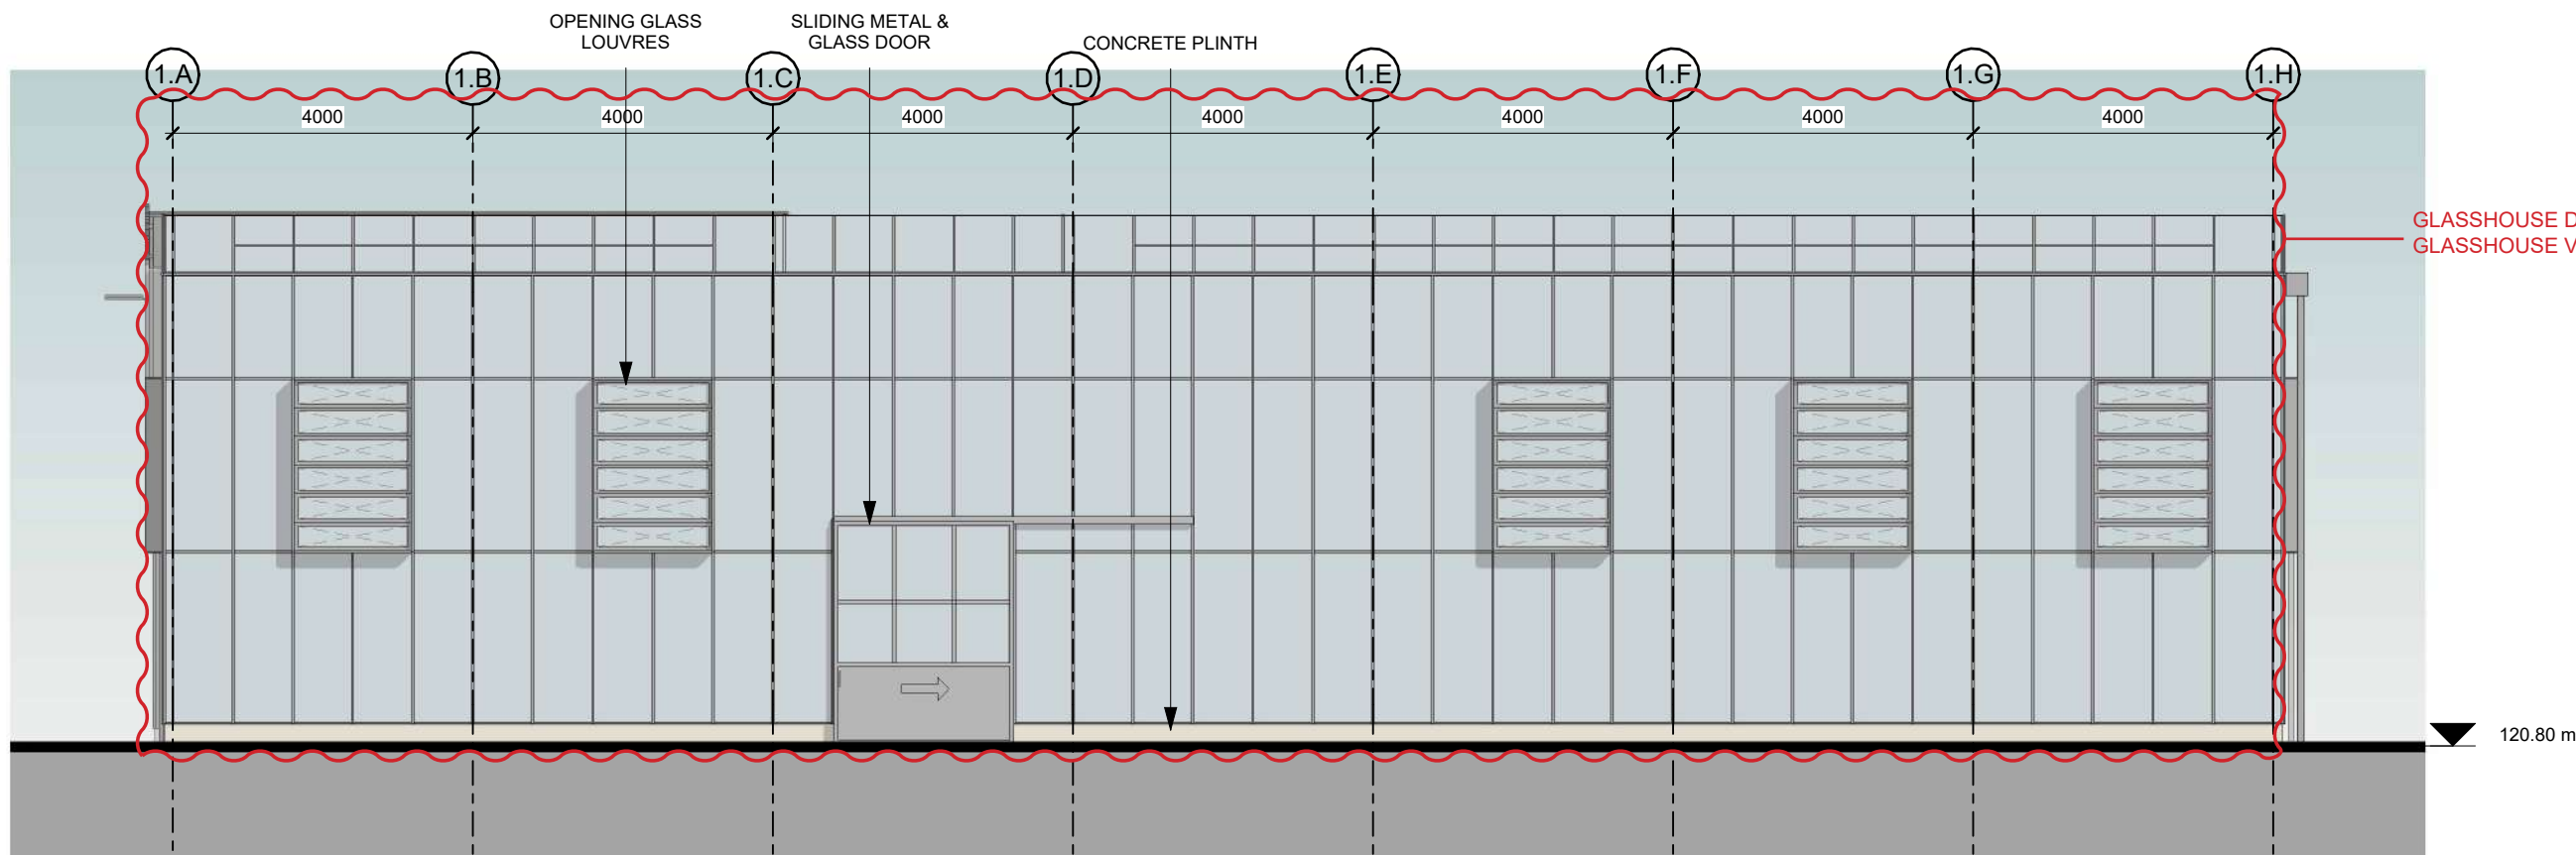

3 Proposed Elevation GH1 - South
1:100

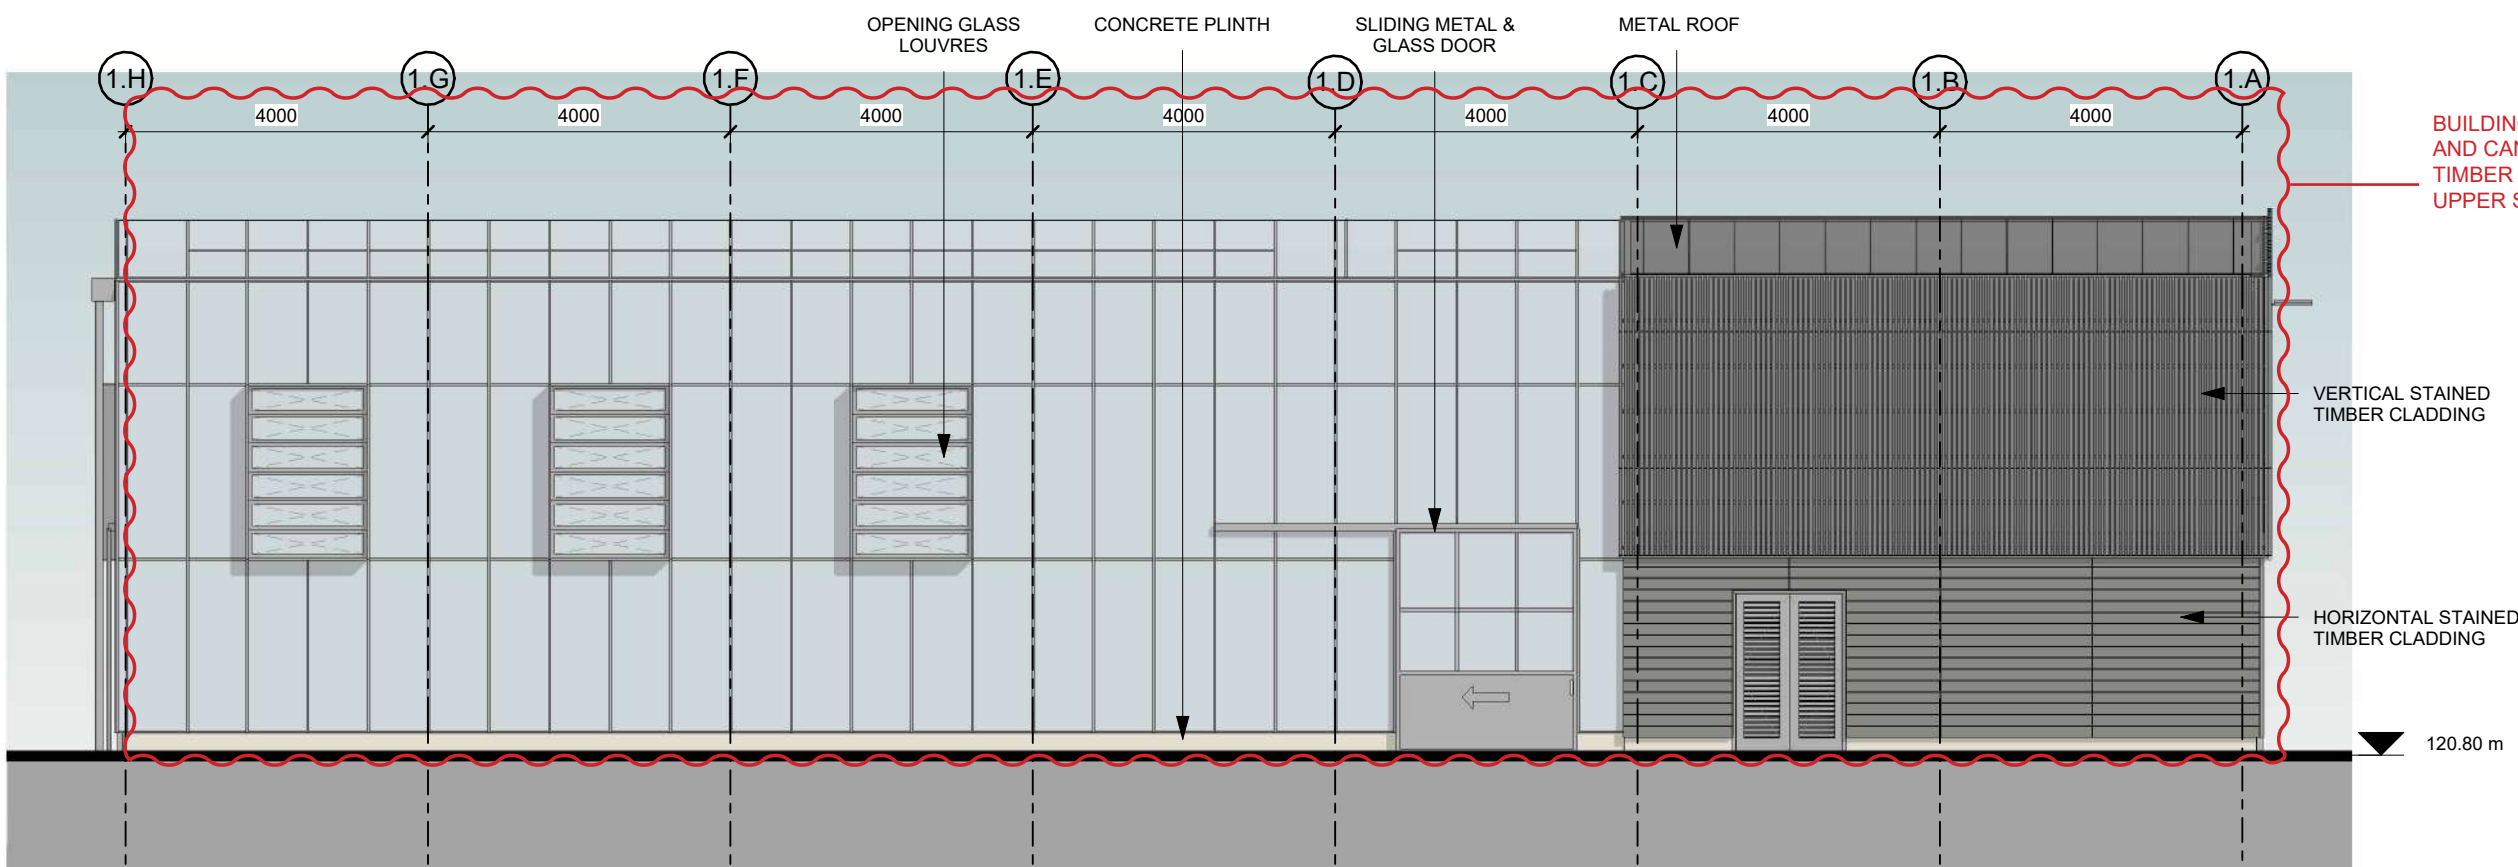

4 Proposed Elevation GH1 - North
1:100

BUILDING ENVELOPE OPENINGS UPDATED, HIGH GABLE AND CANTILEVER SECTION REMOVED, GROUND FLOOR TIMBER CLADDING REVISED TO HORIZONTAL BOARDING, UPPER STOREY OMITTED.


GLASSHOUSE DOOR RELOCATED AND SIZE DECREASED, BUILDING ENVELOPE OPENINGS UPDATED.

GLASSHOUSE DOOR SIZE DECREASED, GLASSHOUSE VENTS INDICATED.


BUILDING ENVELOPE OPENINGS UPDATED, HIGH GABLE AND CANTILEVER SECTION REMOVED, GROUND FLOOR TIMBER CLADDING REVISED TO HORIZONTAL BOARDING, UPPER STOREY OMITTED.

VERTICAL STAINED TIMBER CLADDING


HORIZONTAL STAINED TIMBER CLADDING

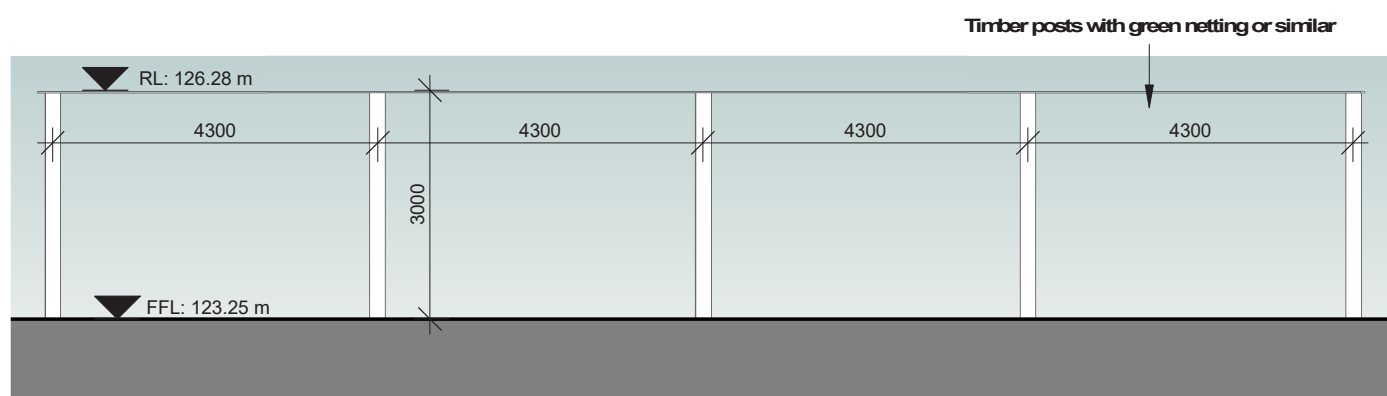


5 Proposed Shade structures - North
1:100

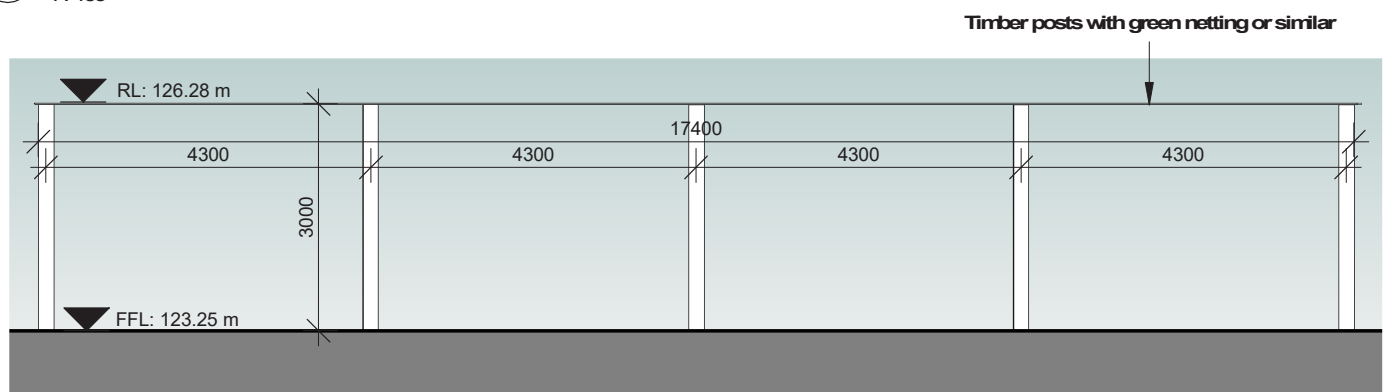


6 Proposed Shade structures - South
1:100

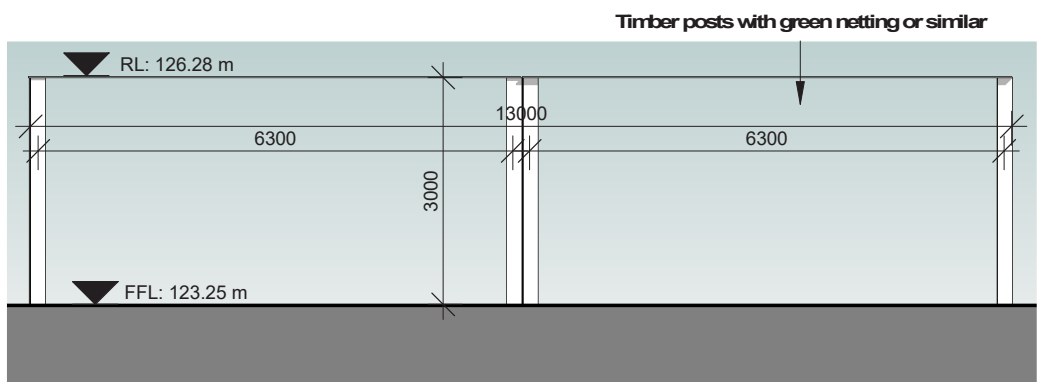


7 Proposed Shade structures - East
1:100

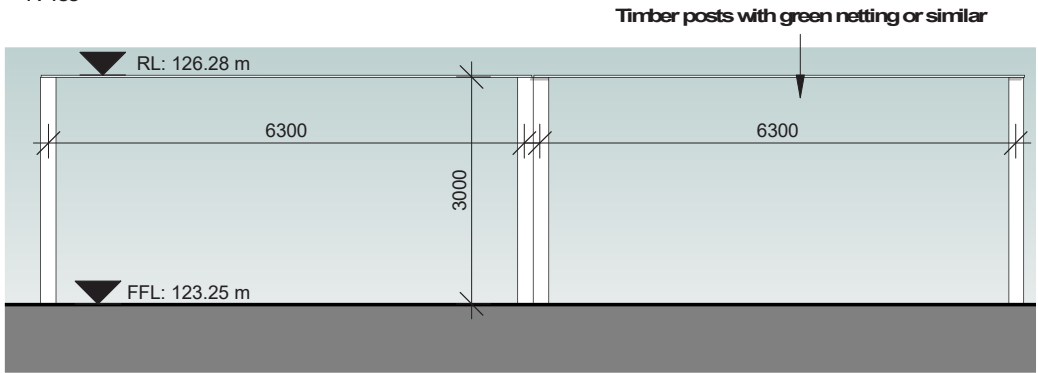


8 Proposed Shade structures - West
1:100

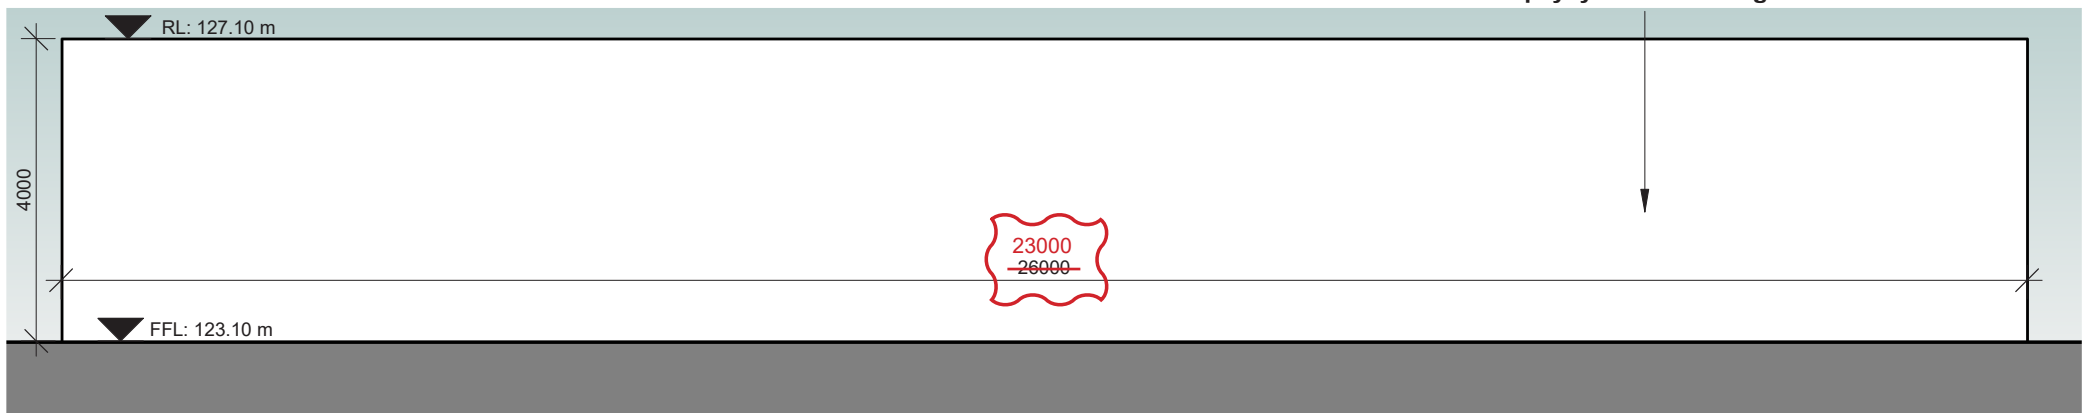


9 Proposed Polytunnels - North
1:100

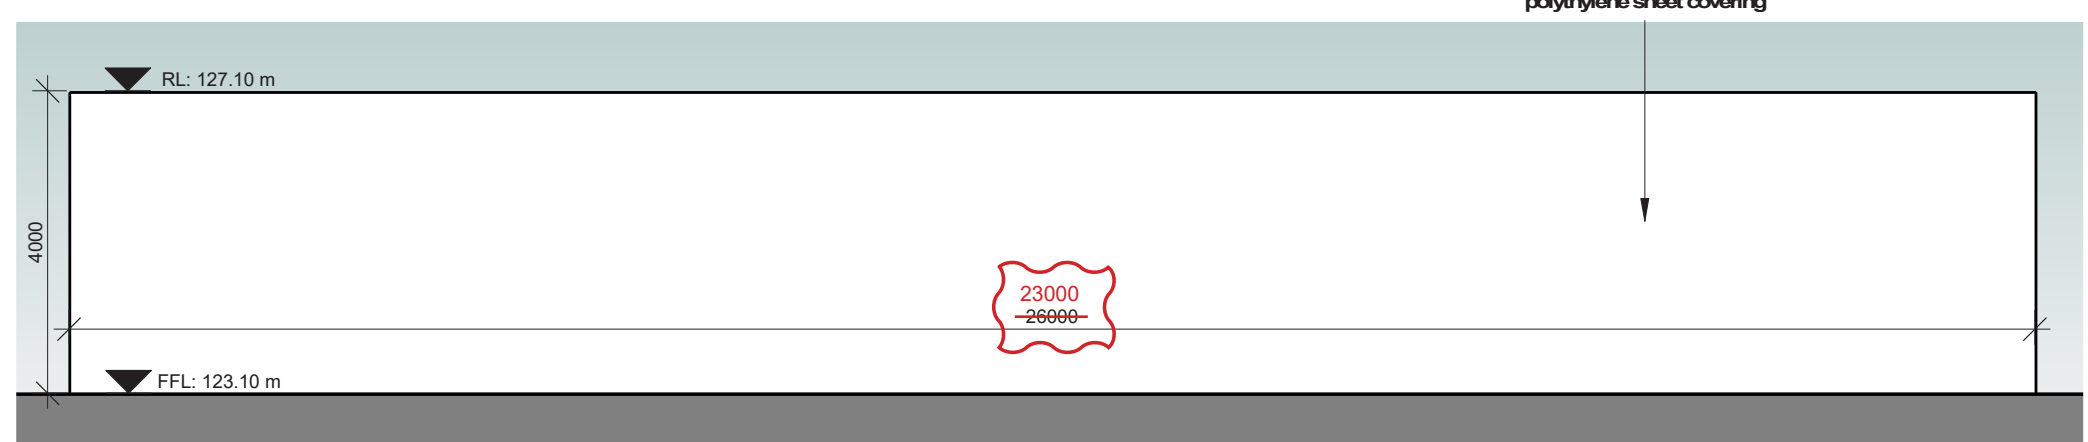

10 Proposed Polytunnels - South
1:100

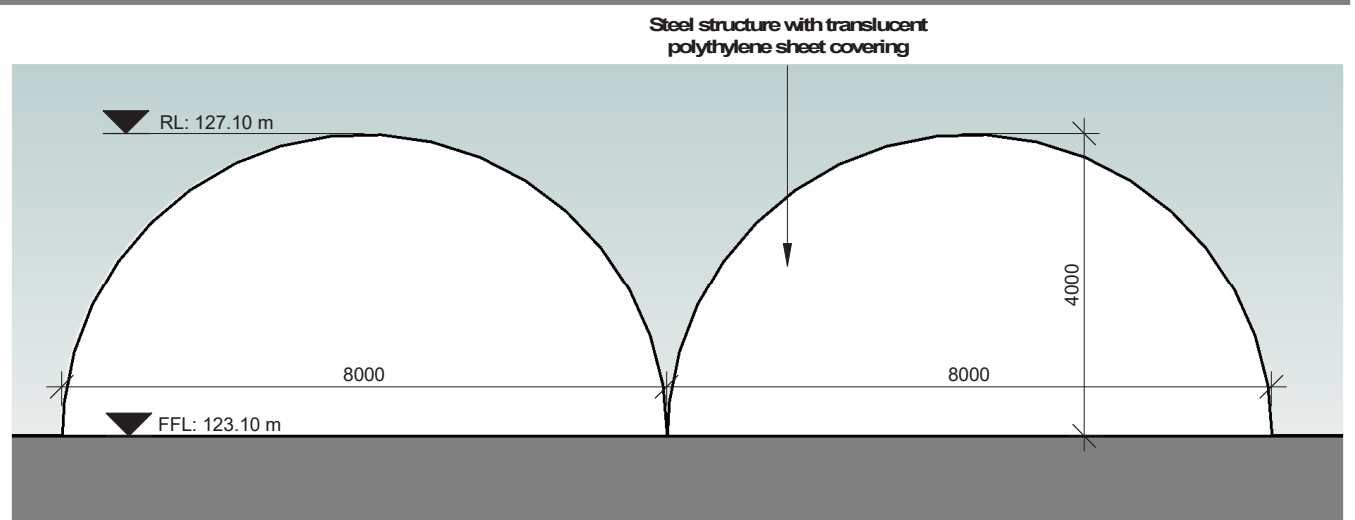

11 Proposed Polytunnels - East
1:100

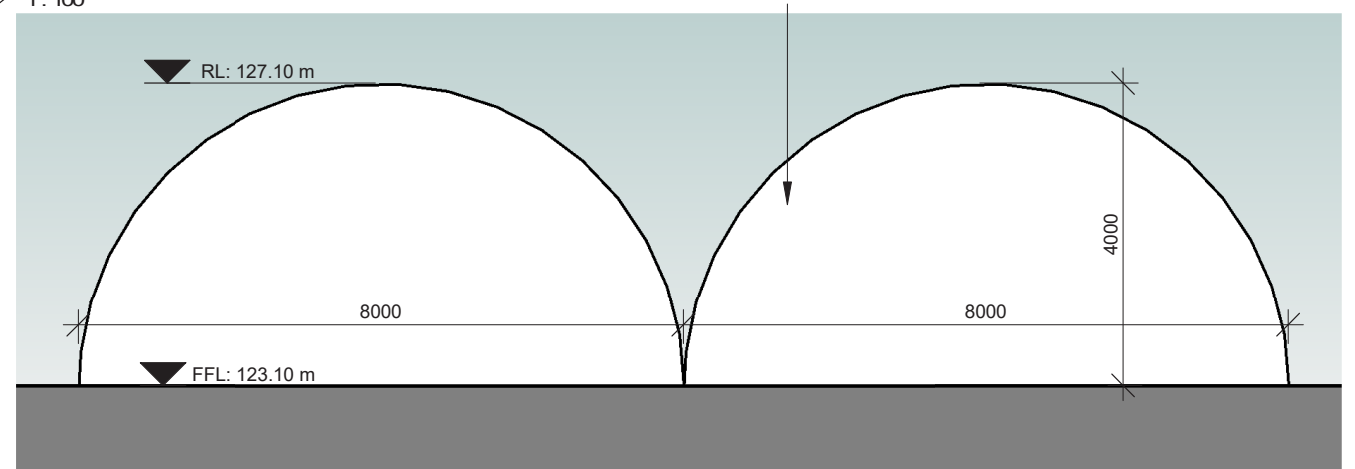


12 Proposed Polytunnels - West
1:100

ARCHITECT
HUGH BROUGHTON ARCHITECTS

IF THERE ARE ANY DISCREPANCIES IN THE DOCUMENTS PLEASE SEEK CLARIFICATION BEFORE PROCEEDING WITH ANY WORK.
CONTRACTOR MUST VERIFY ALL DIMENSIONS ON SITE BEFORE COMMENCING ANY WORK.
COPYRIGHT © HUGH BROUGHTON ARCHITECTS

CLIENT
Royal Botanic Gardens
Kew

CONSULTANTS
ALAN BAXTER
STRUCTURAL AND CIVIL ENGINEER
HOARE LEA
SERVICES ENGINEER
HUNTLEY CARTWRIGHT
QUANTITY SURVEYOR
PLANNING LAB
PLANNING CONSULTANT
LLOYD BORE
LANDSCAPE ARCHITECT

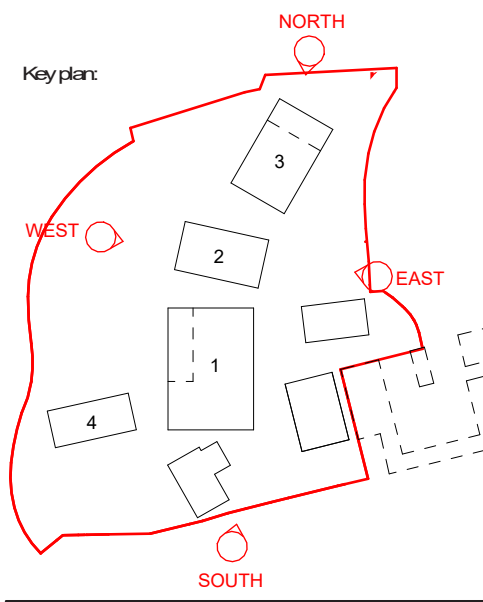

PROJECT NO.
17043

ADDRESS
Ardingly, Haywards
Heath, Sussex, RH17
6TN



REV	BY	DATE	DESCRIPTION
P1	LF	12.09.25	Planning

KEY PLAN

DRAWING TITLE
PROPOSED ELEVATIONS - GH1, SHADE STRUCTURES/POLYTUNNELS
STATUS
For Planning
SCALE
1:100 @A1


DRW	CH	APPR	DRW/DATE	REV
			12.09.25	P1

DRAWING NO.
A06 1002

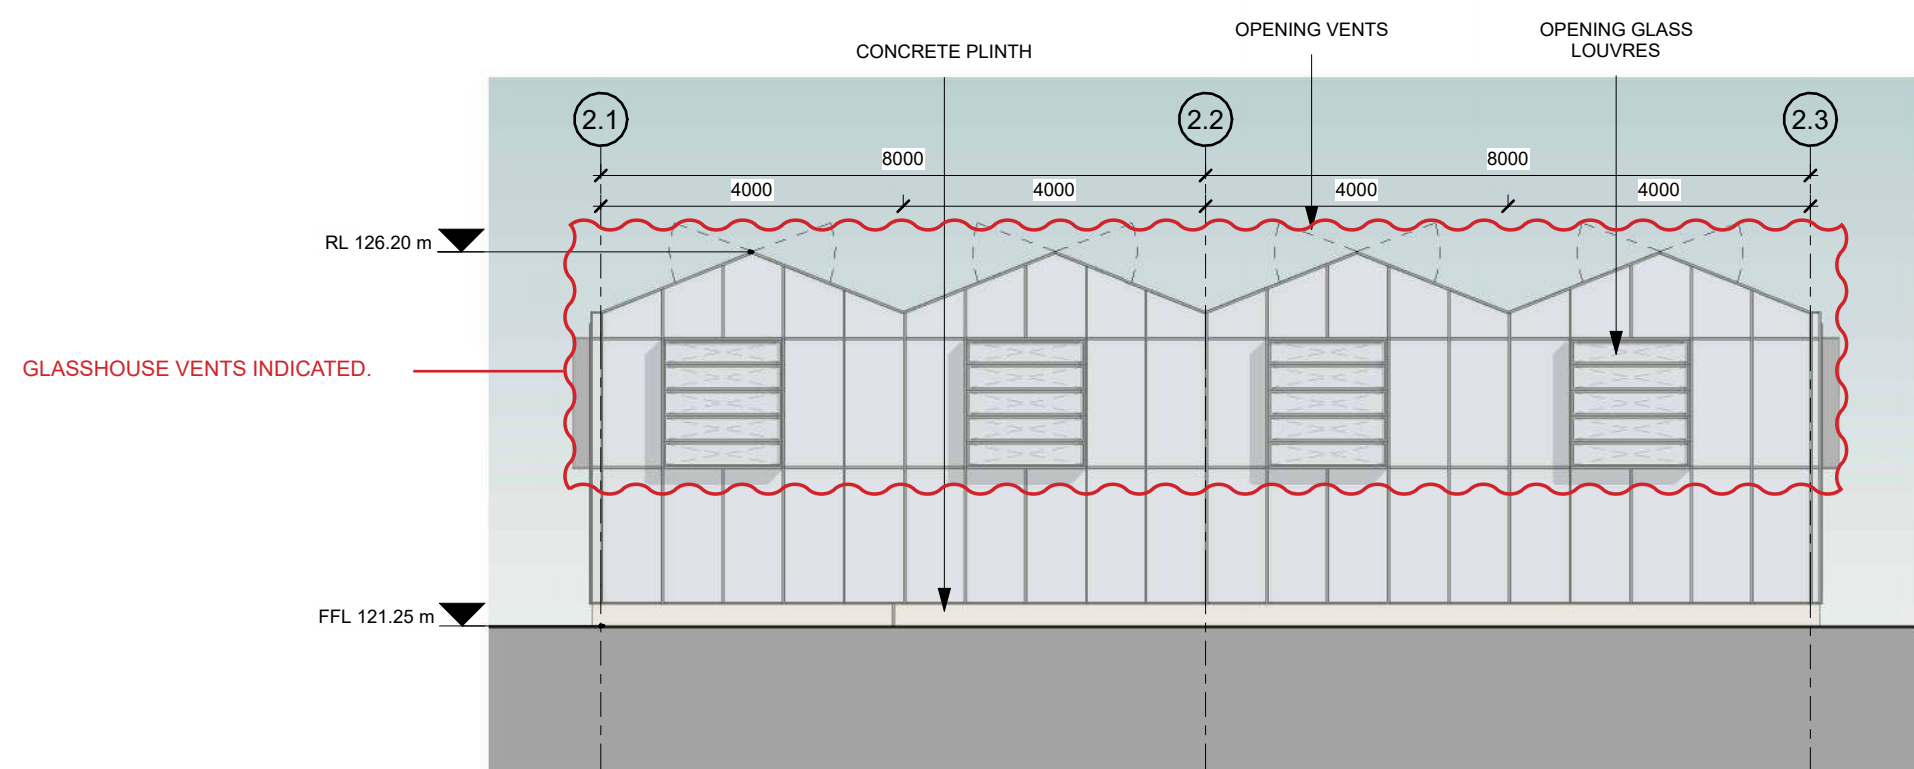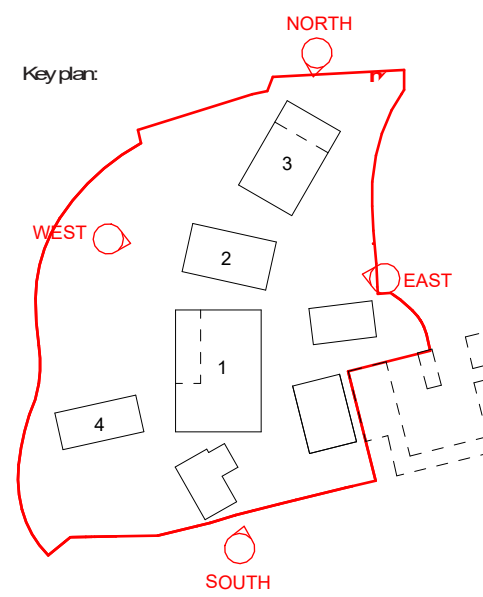


5 Proposed Elevation GH2 - West

1:100

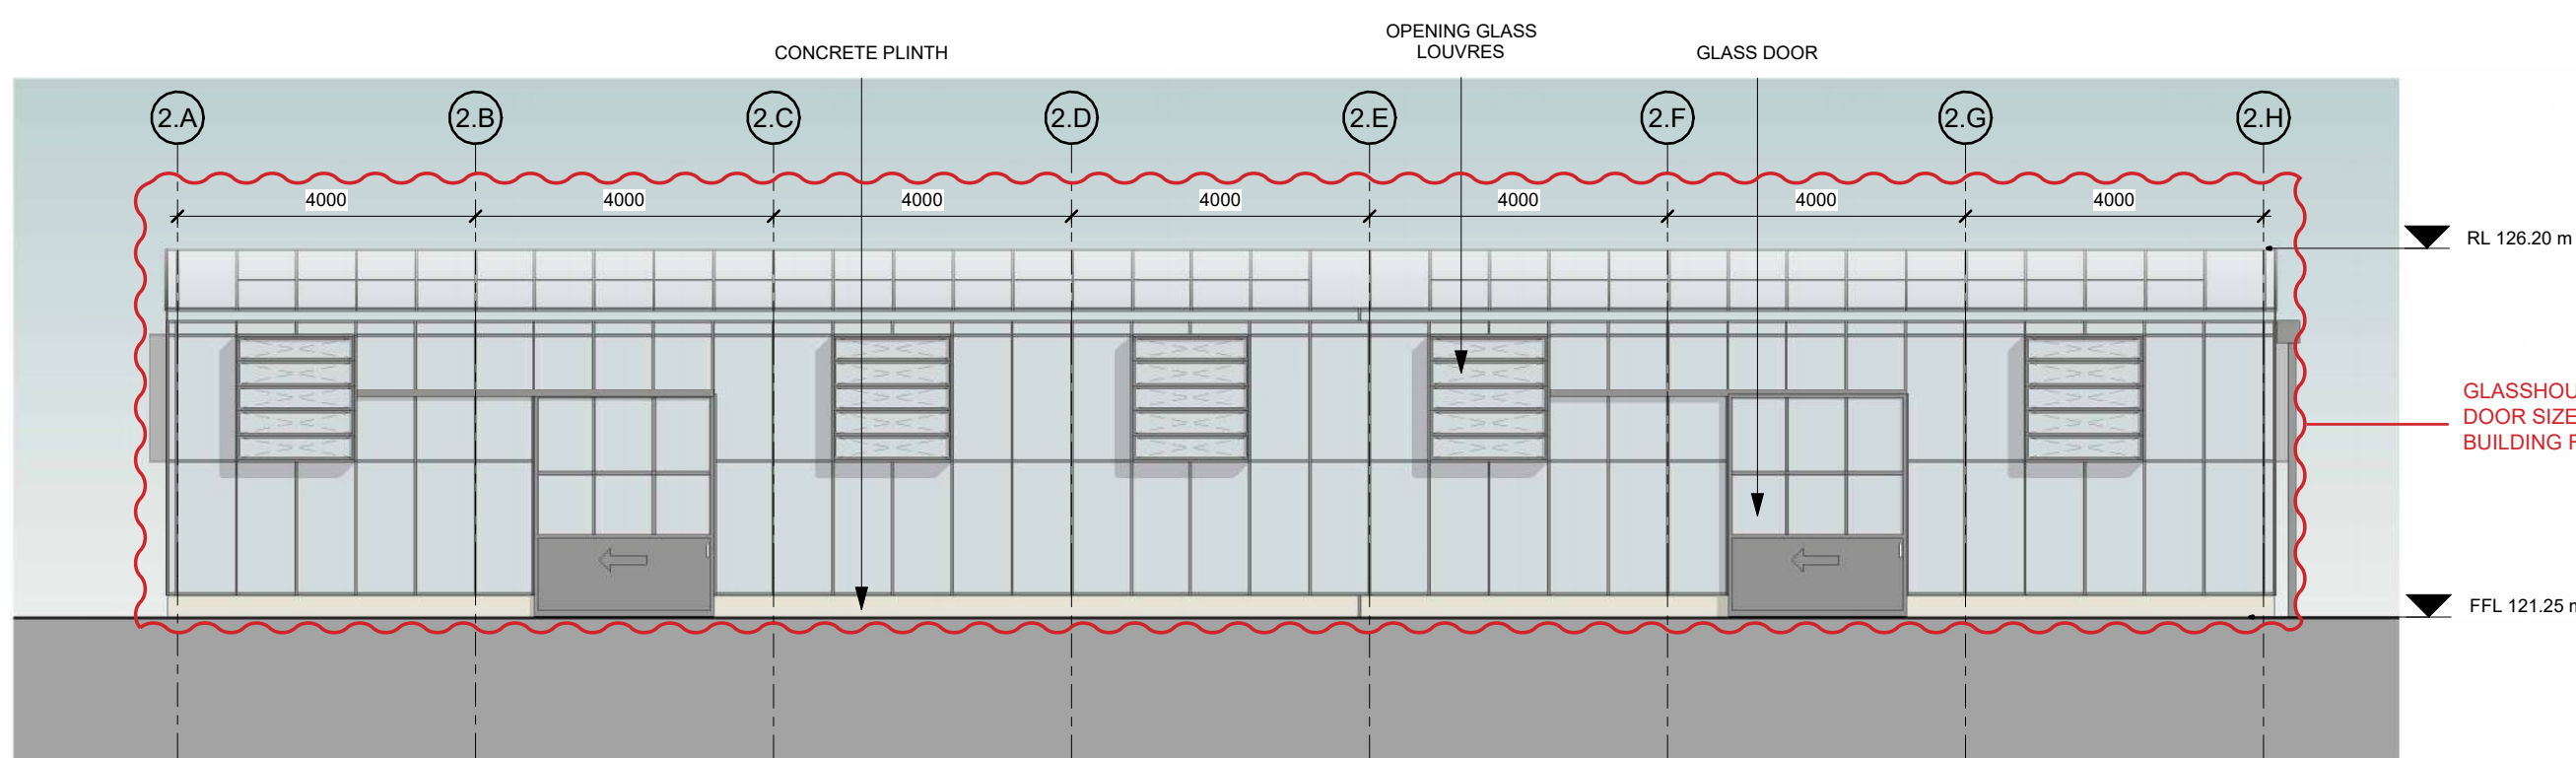


6 Proposed Elevation GH2 - South

1:100

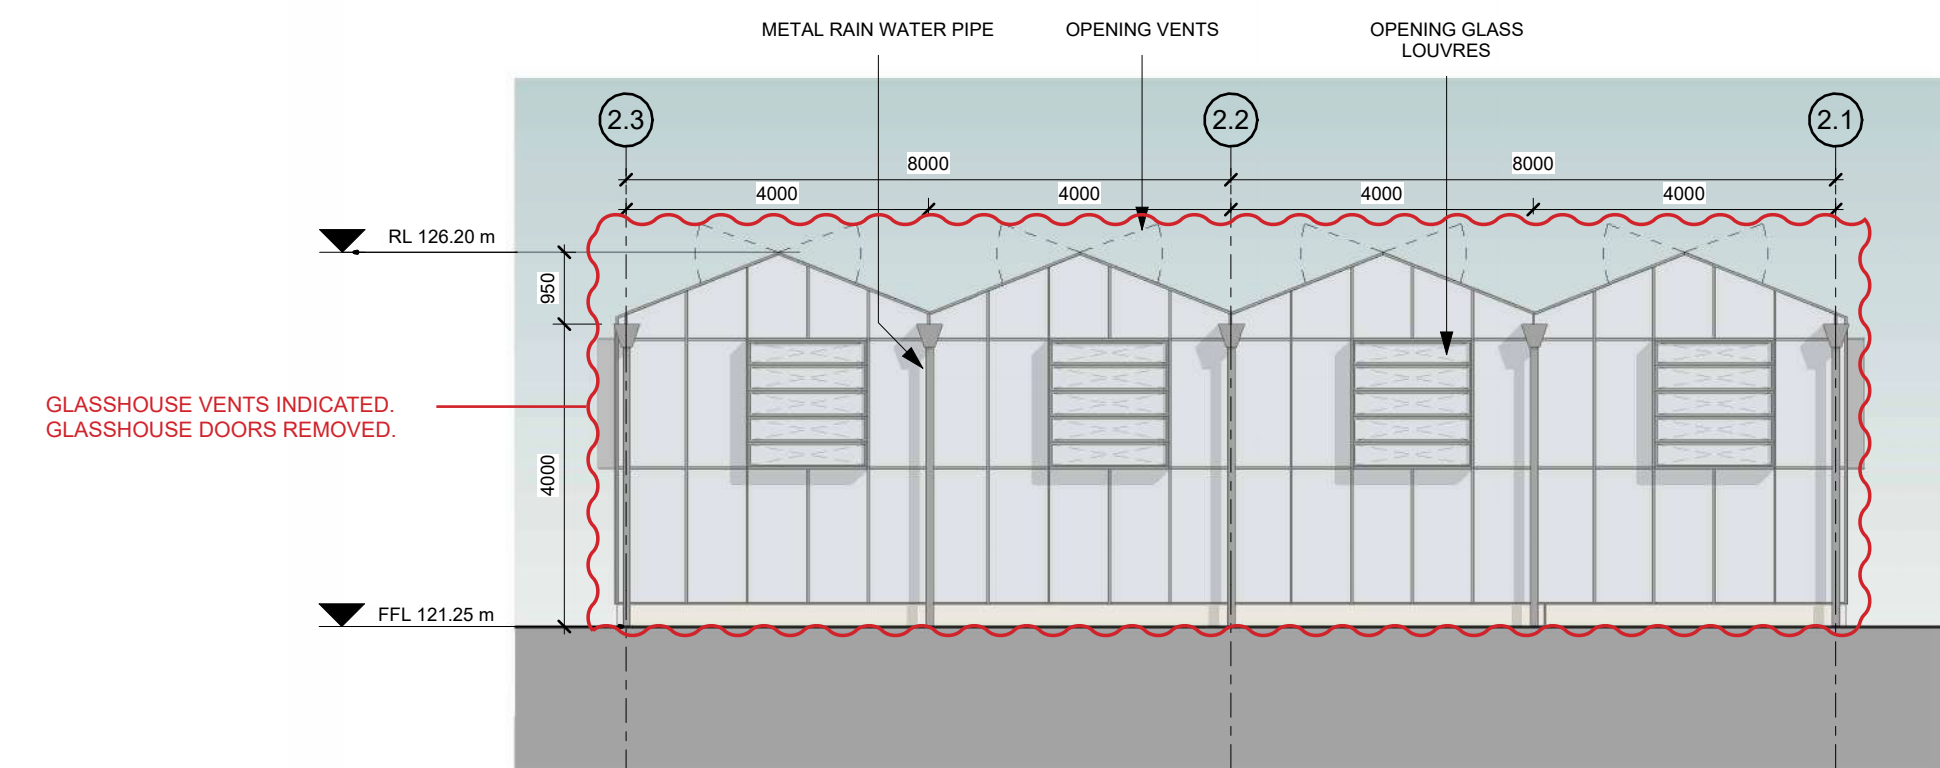


8 Proposed Elevation GH2 - East

1:100

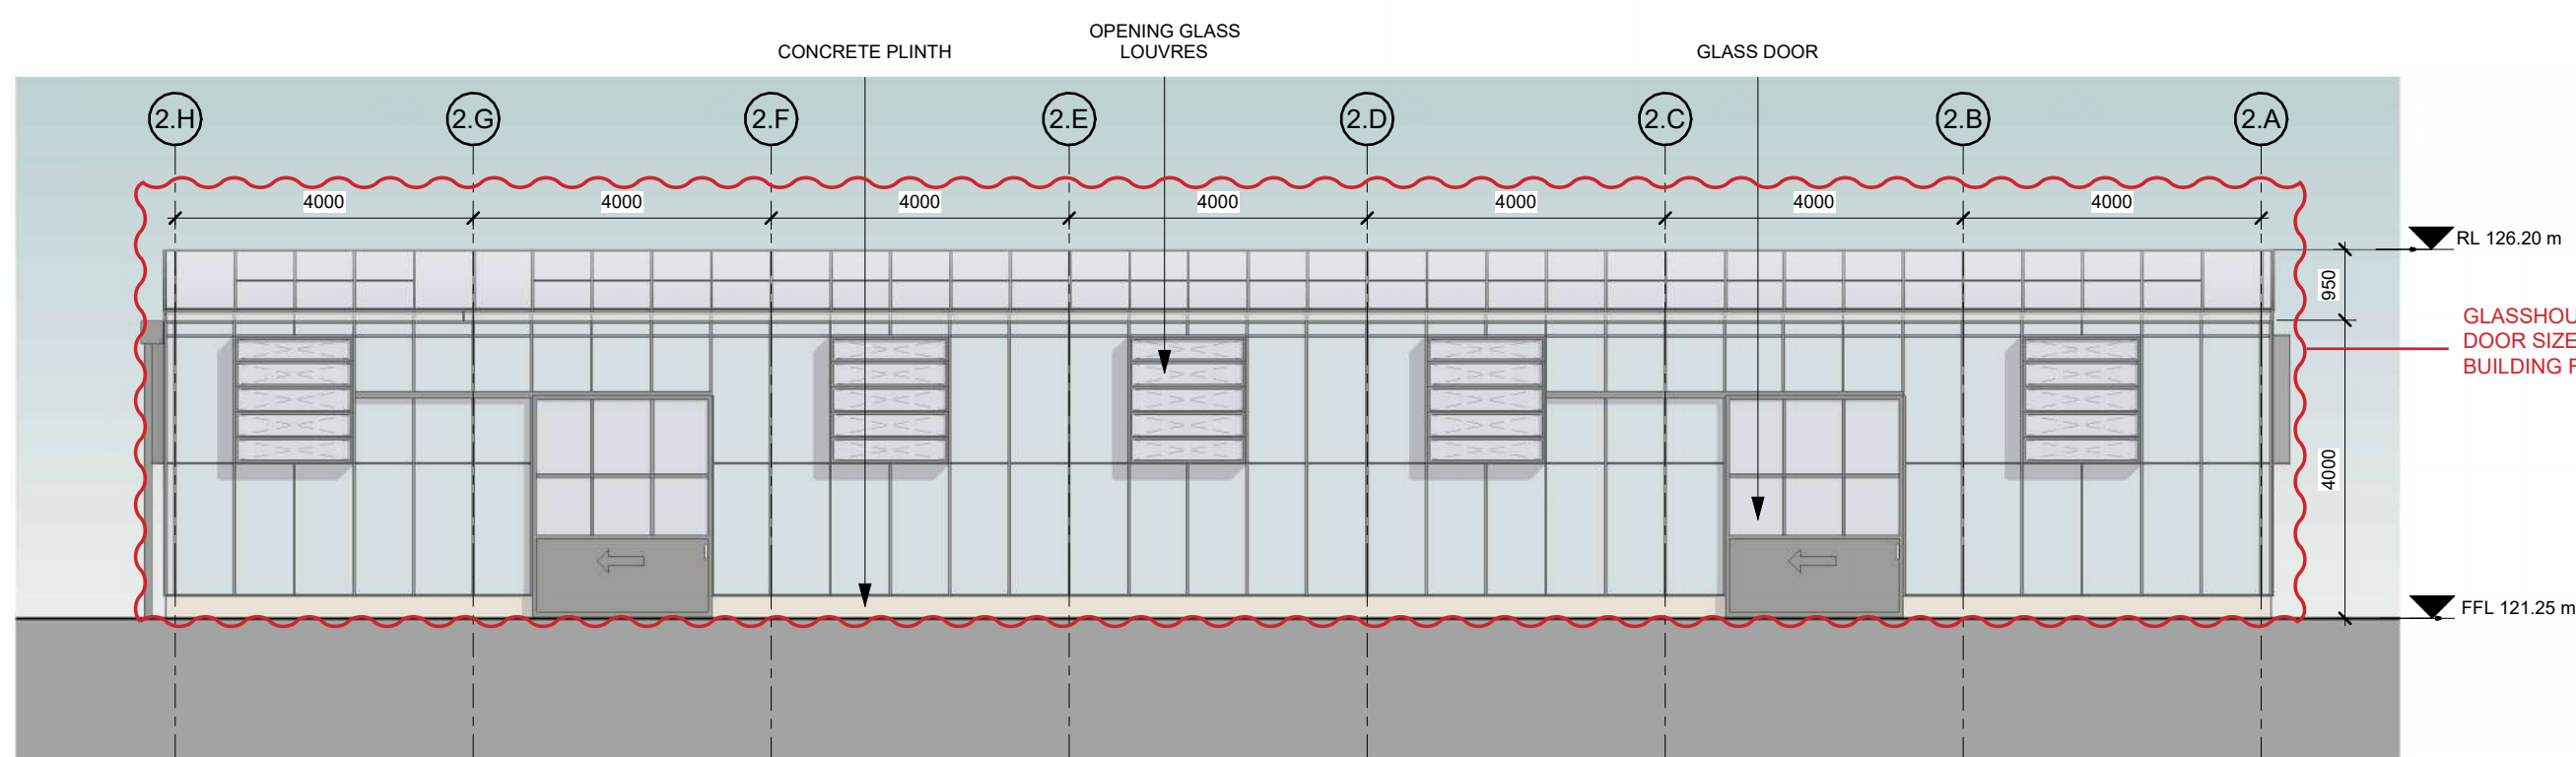


7 Proposed Elevation GH2 - North

1:100

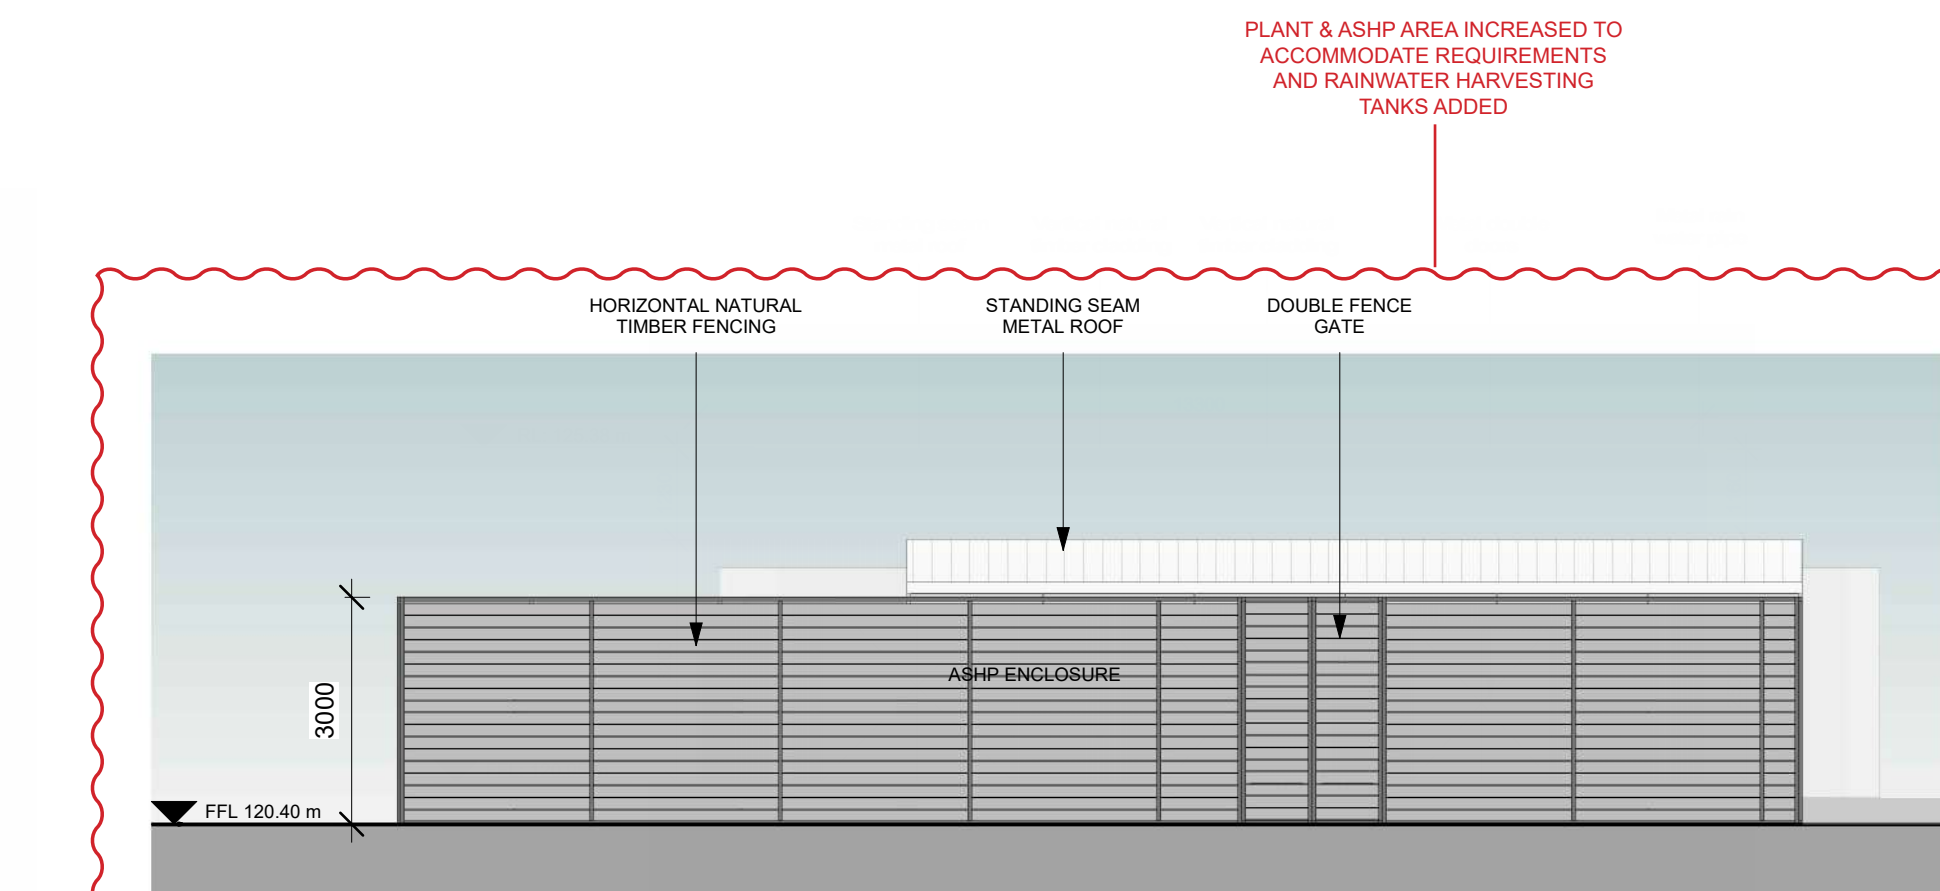


9 Proposed Elevation Plant - West

1:100

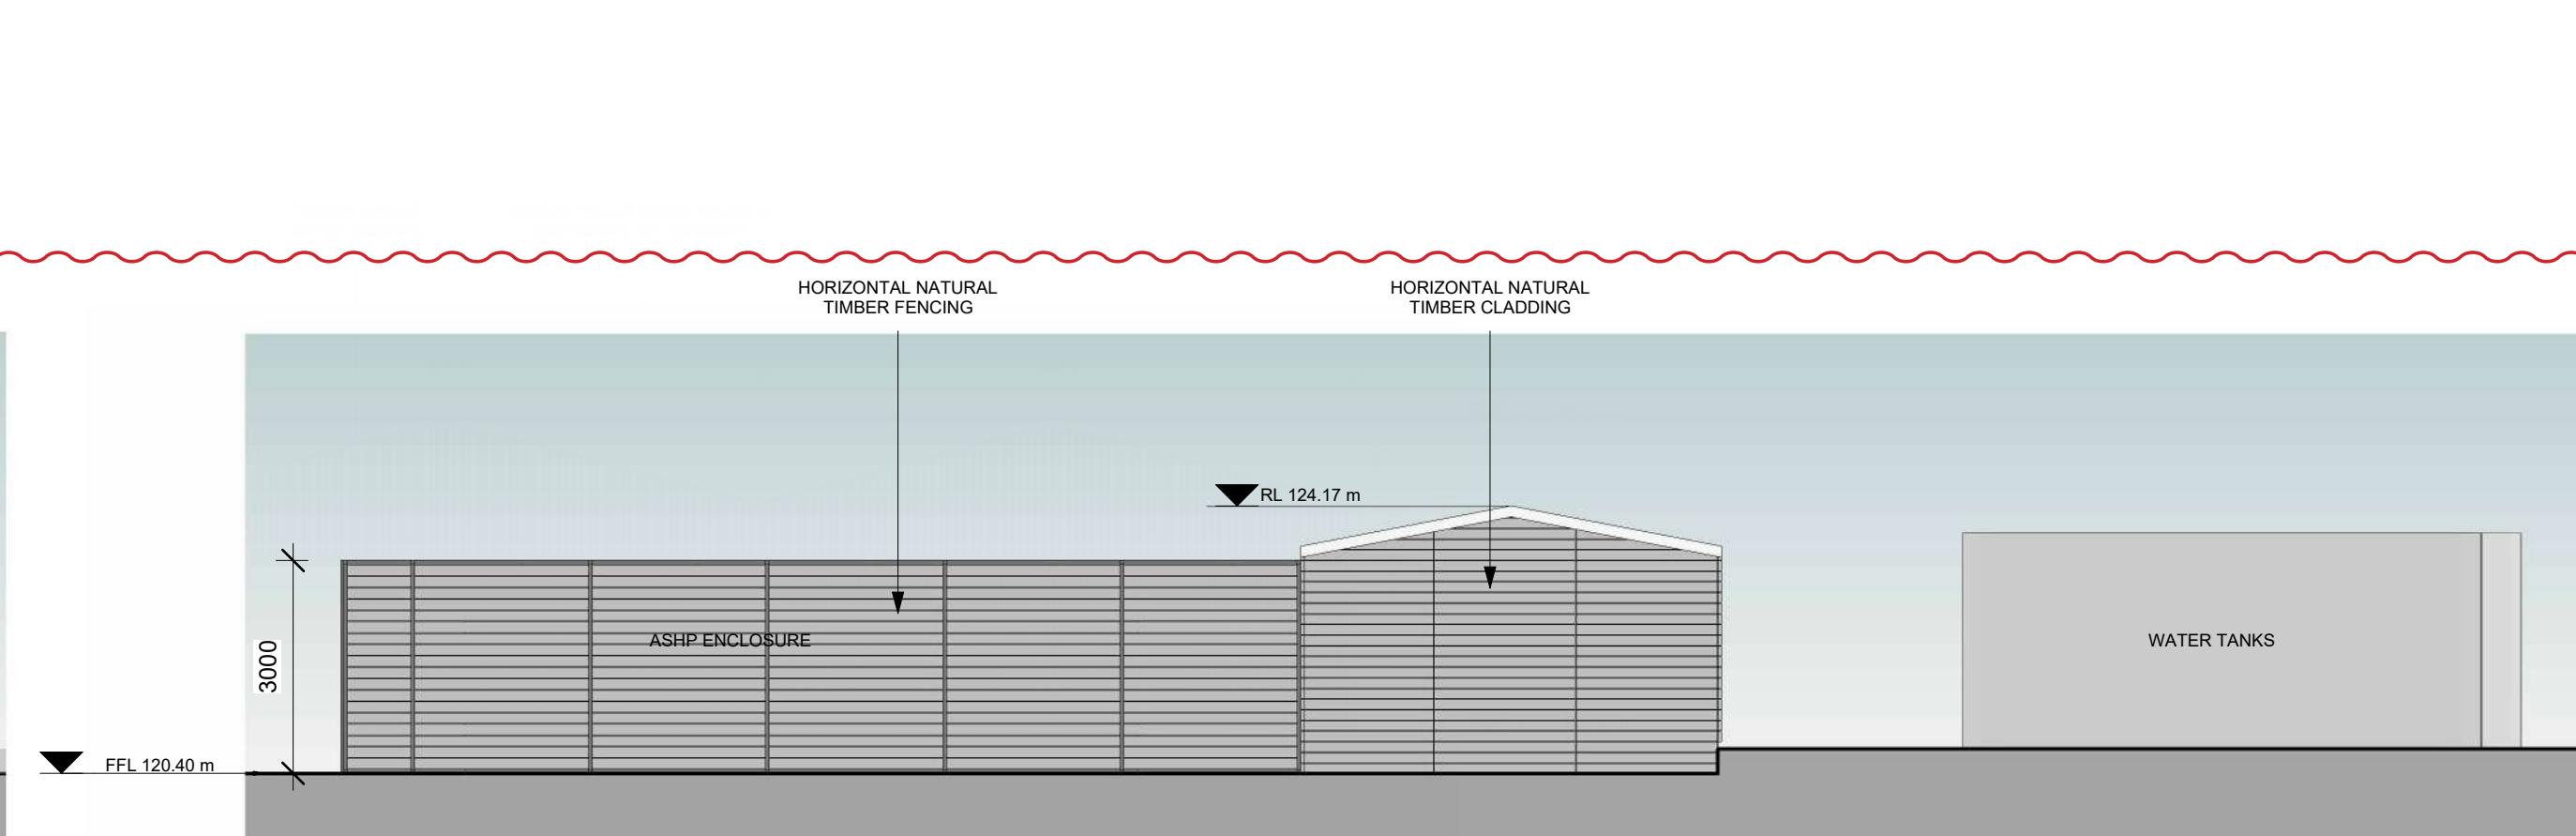


10 Proposed Elevation Plant - South

1:100

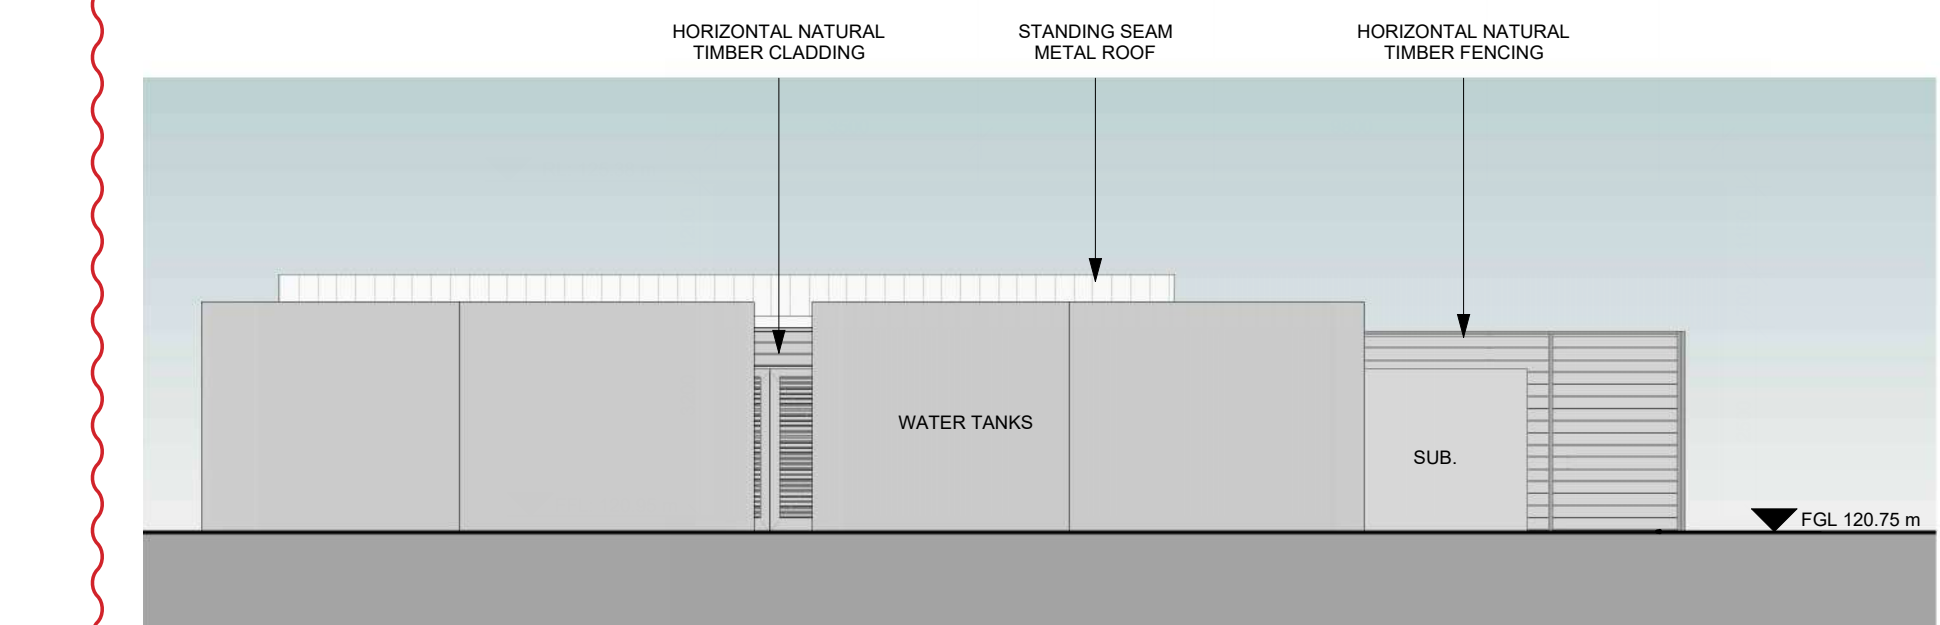


12 Proposed Elevation Plant - East

1:100

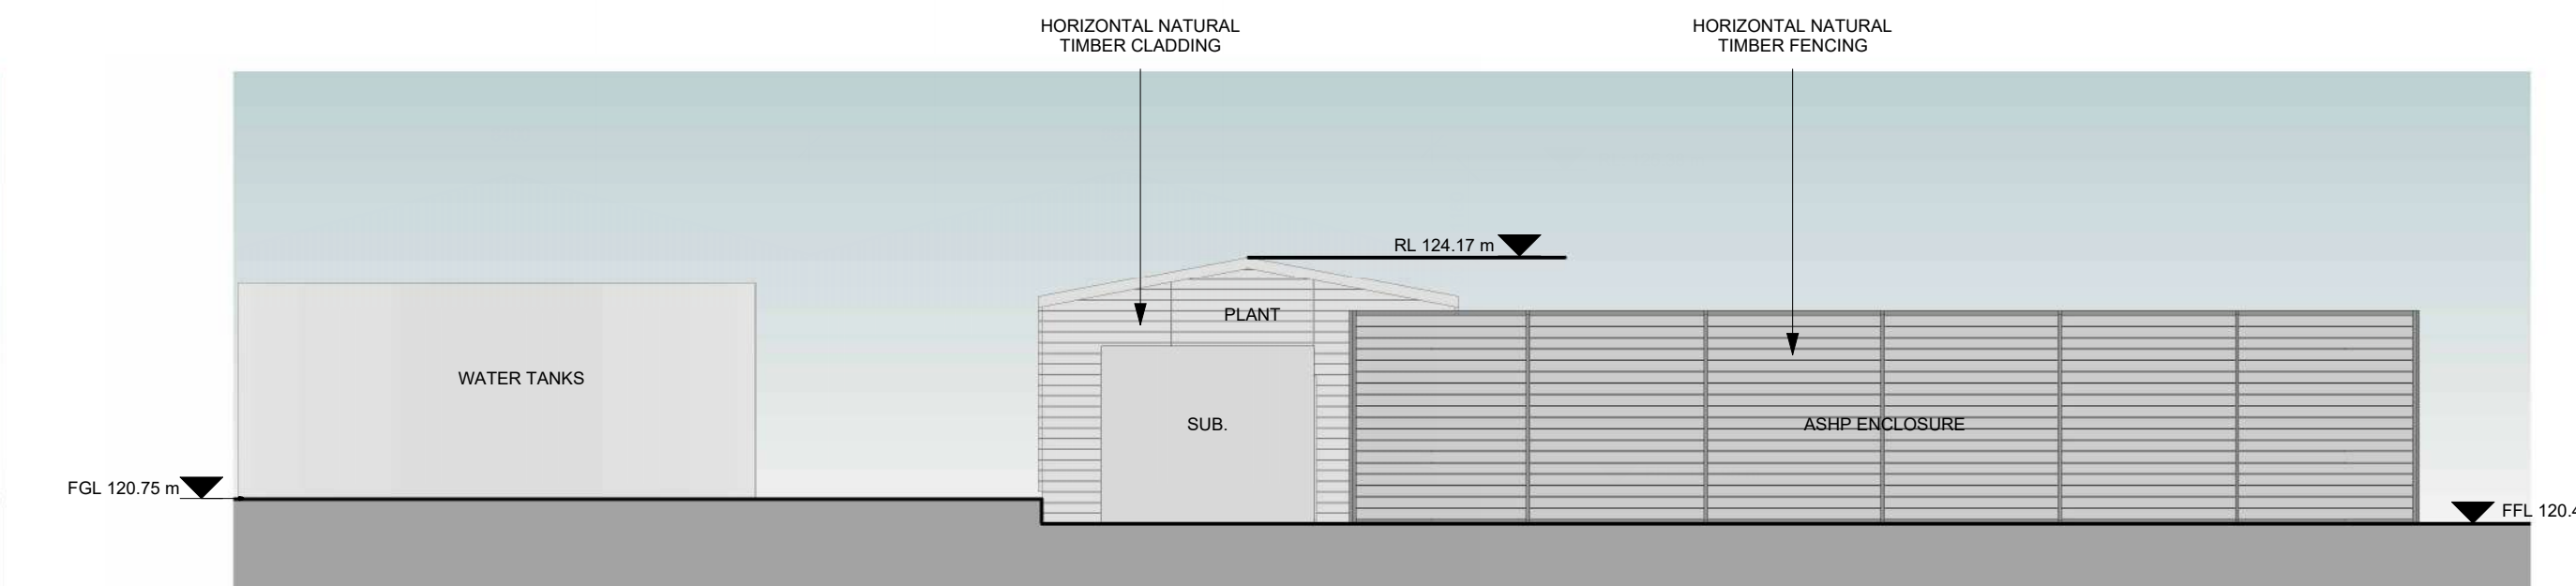


11 Proposed Elevation Plant - North


1:100

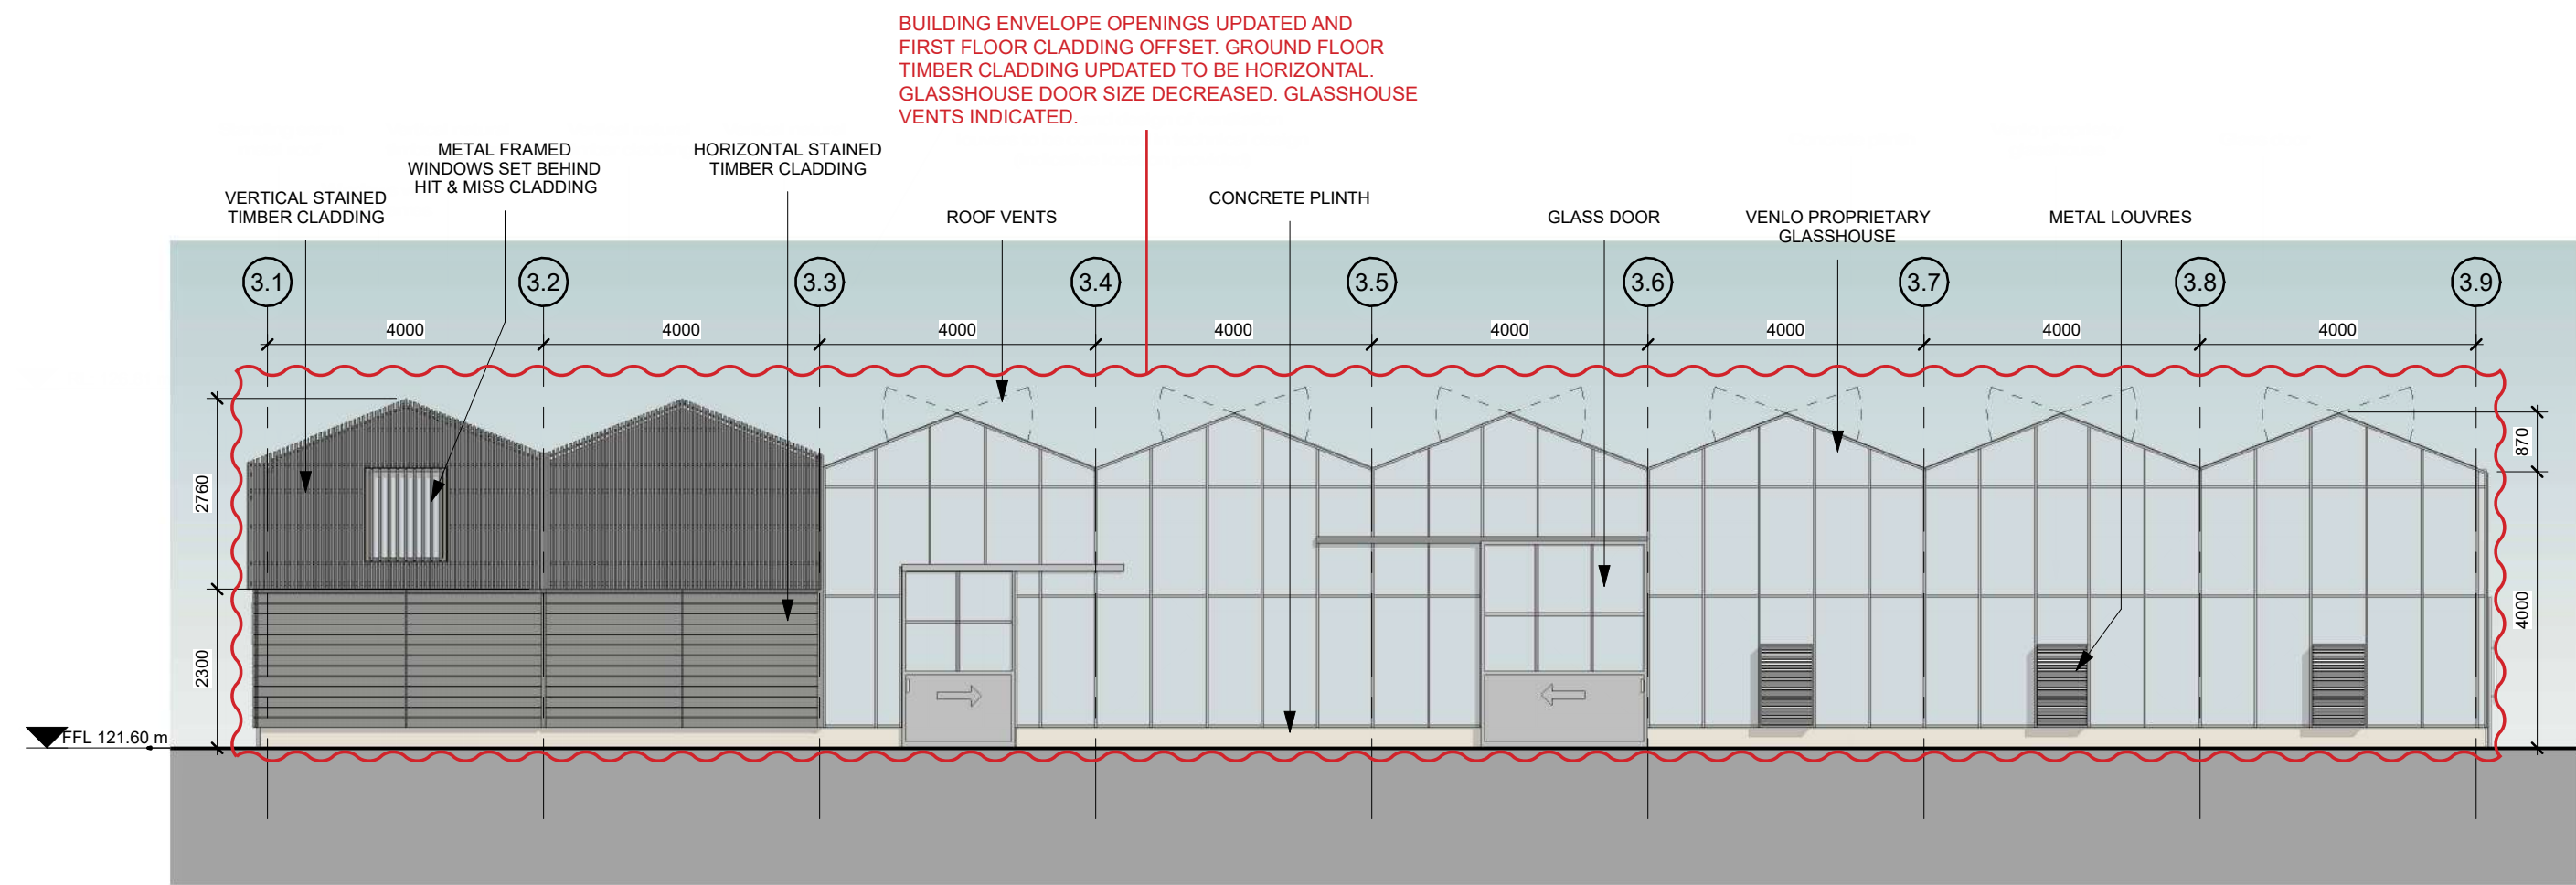


1 Proposed Elevation G-B - West
1:100

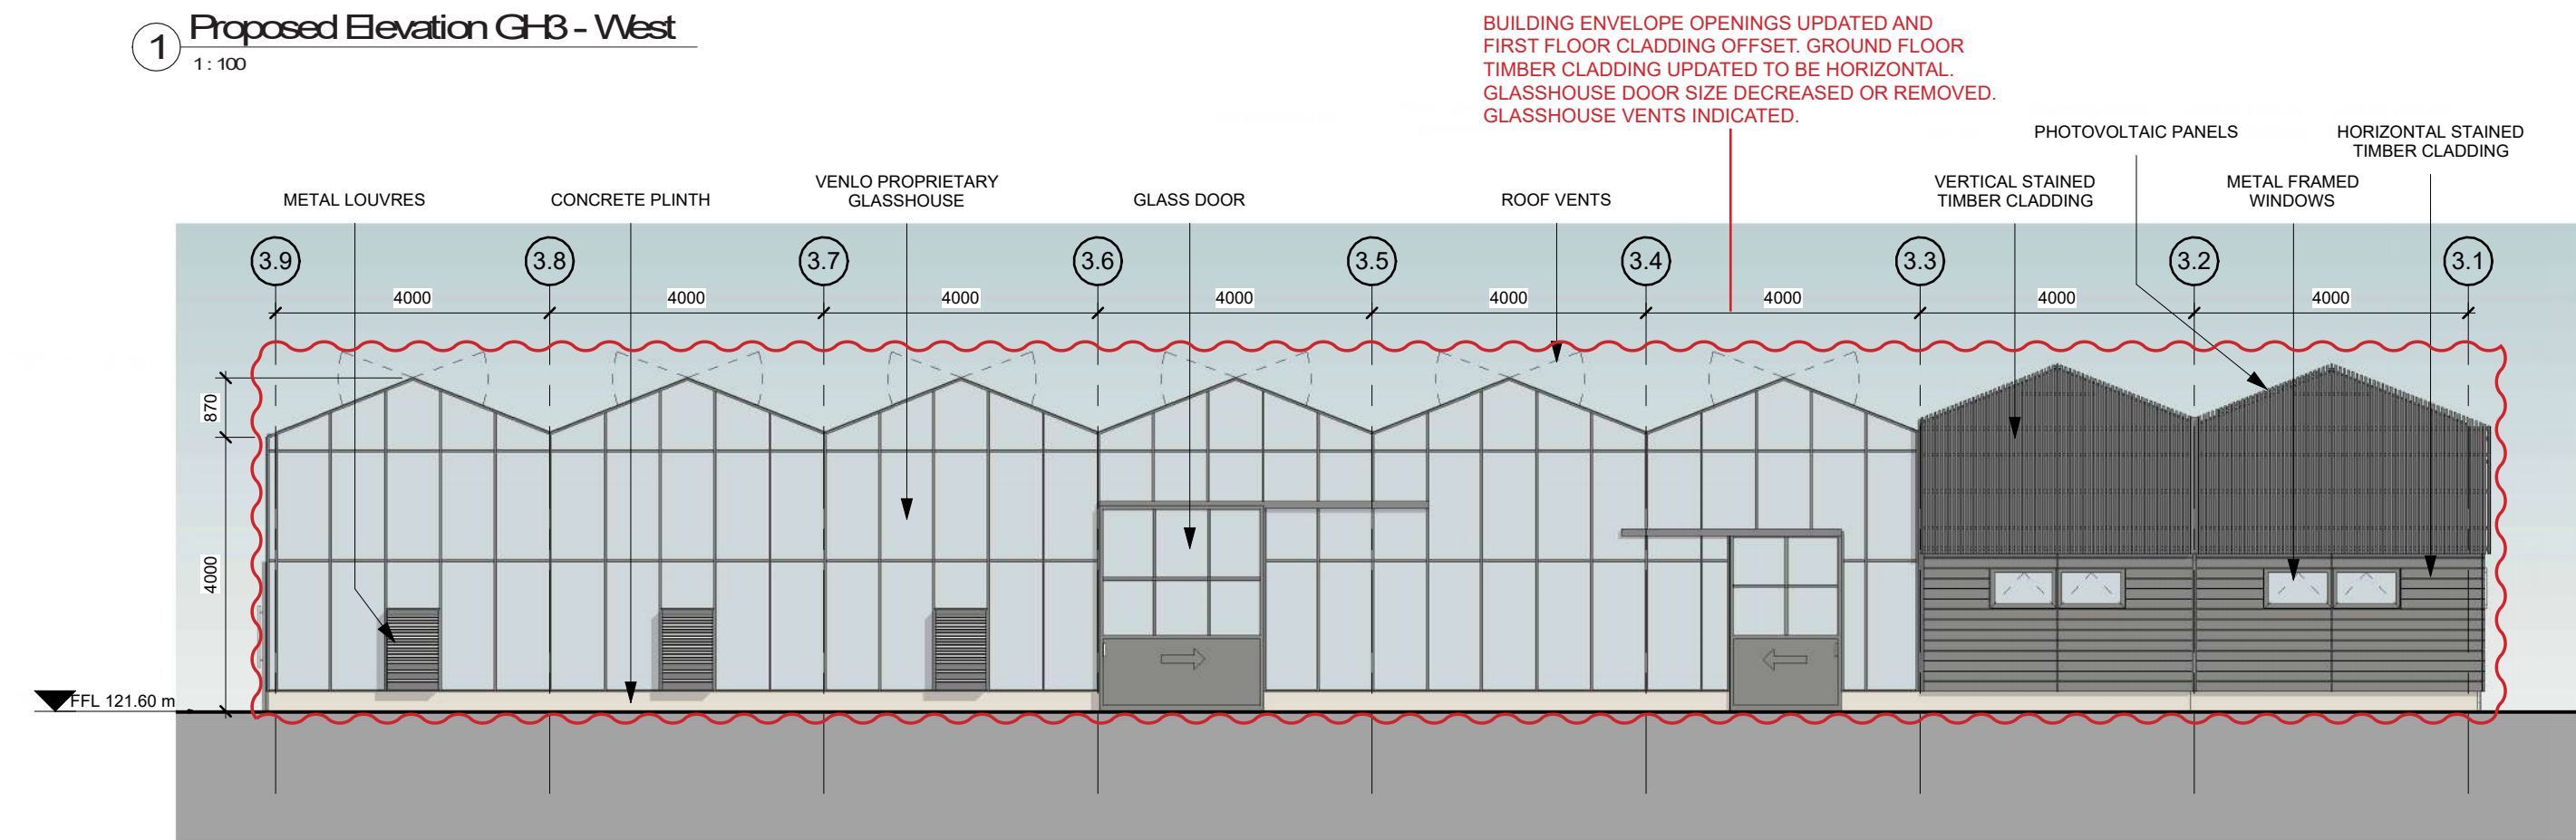


4 Proposed Elevation G-B - East
1:100

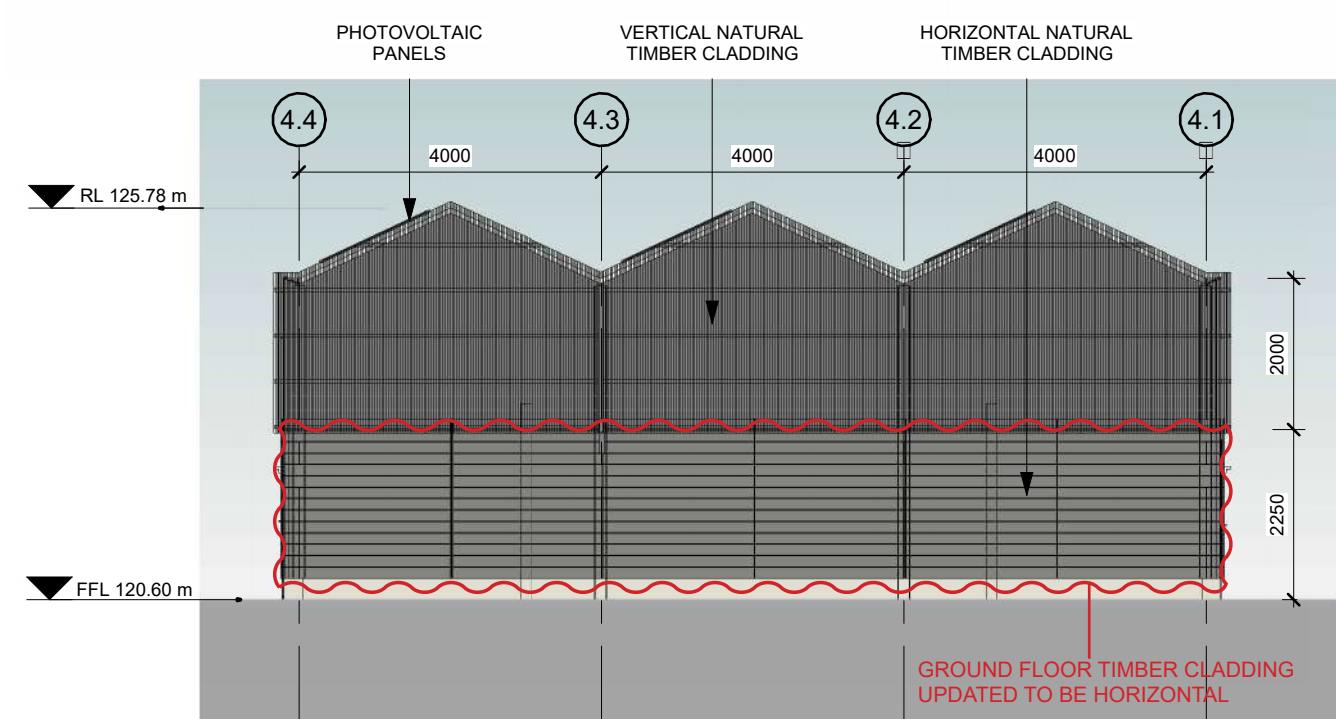


5 Proposed Elevation G-B - West
1:100

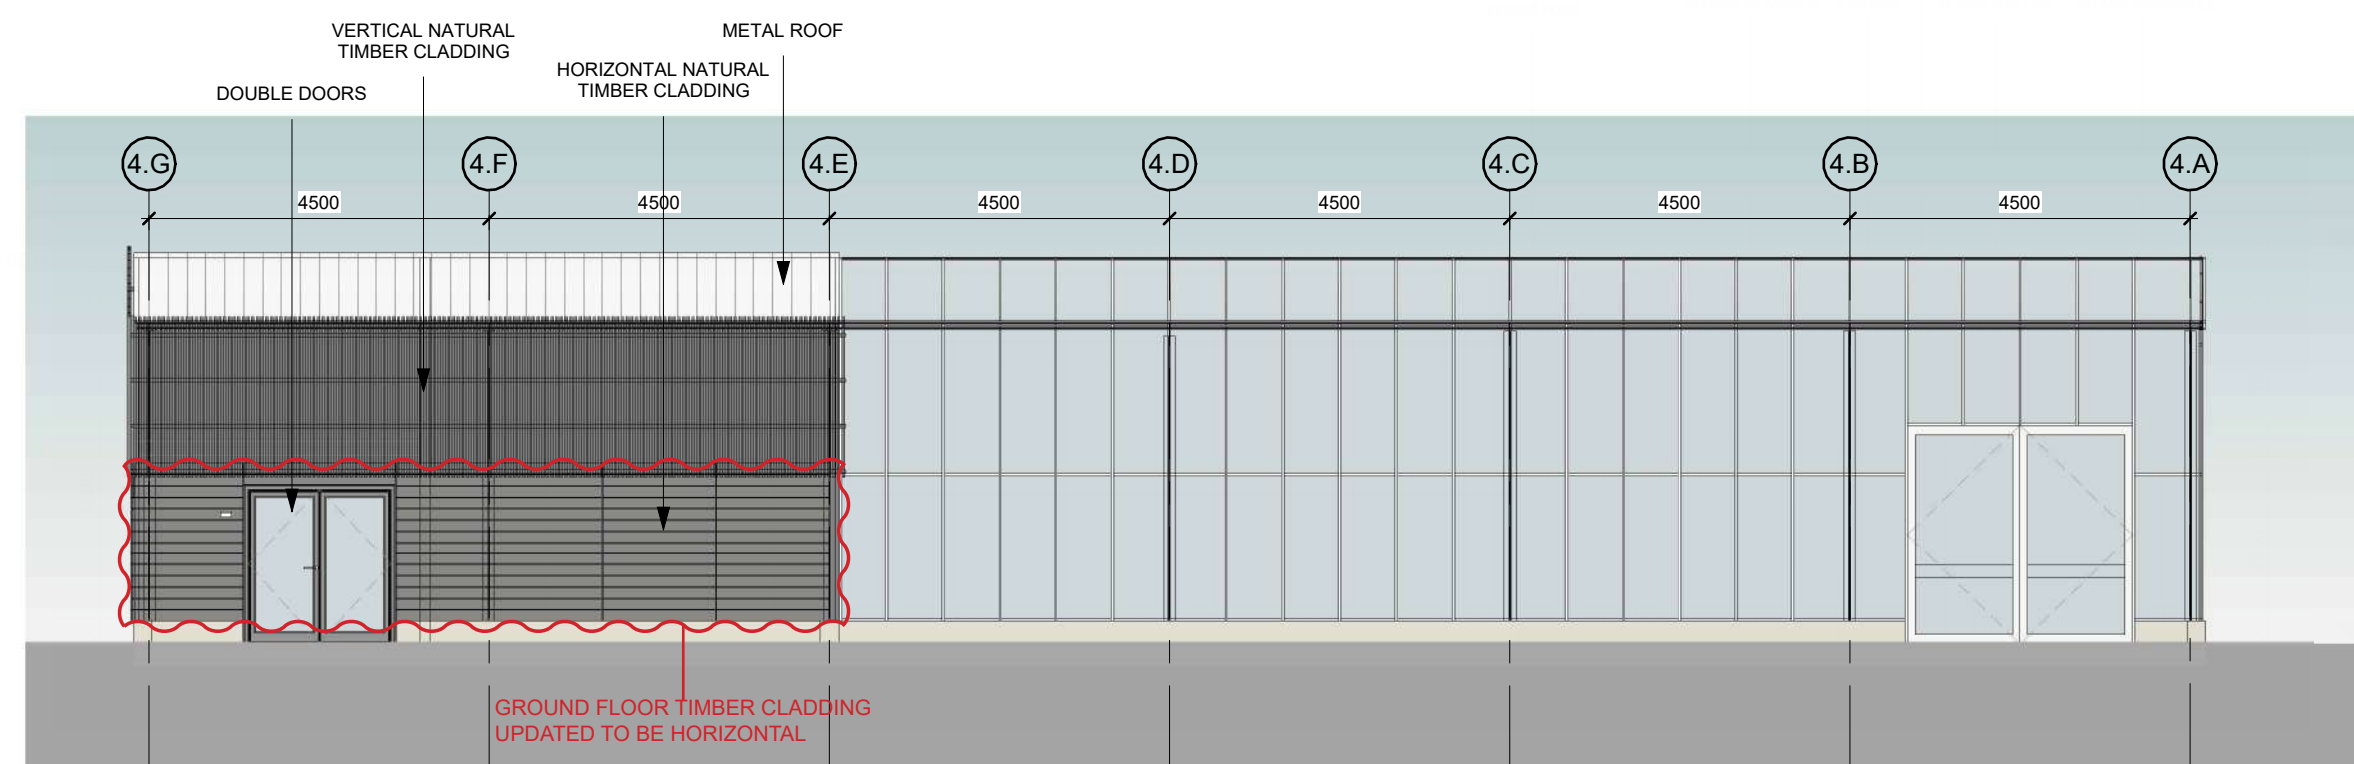


6 Proposed Elevation G-B - South
1:100

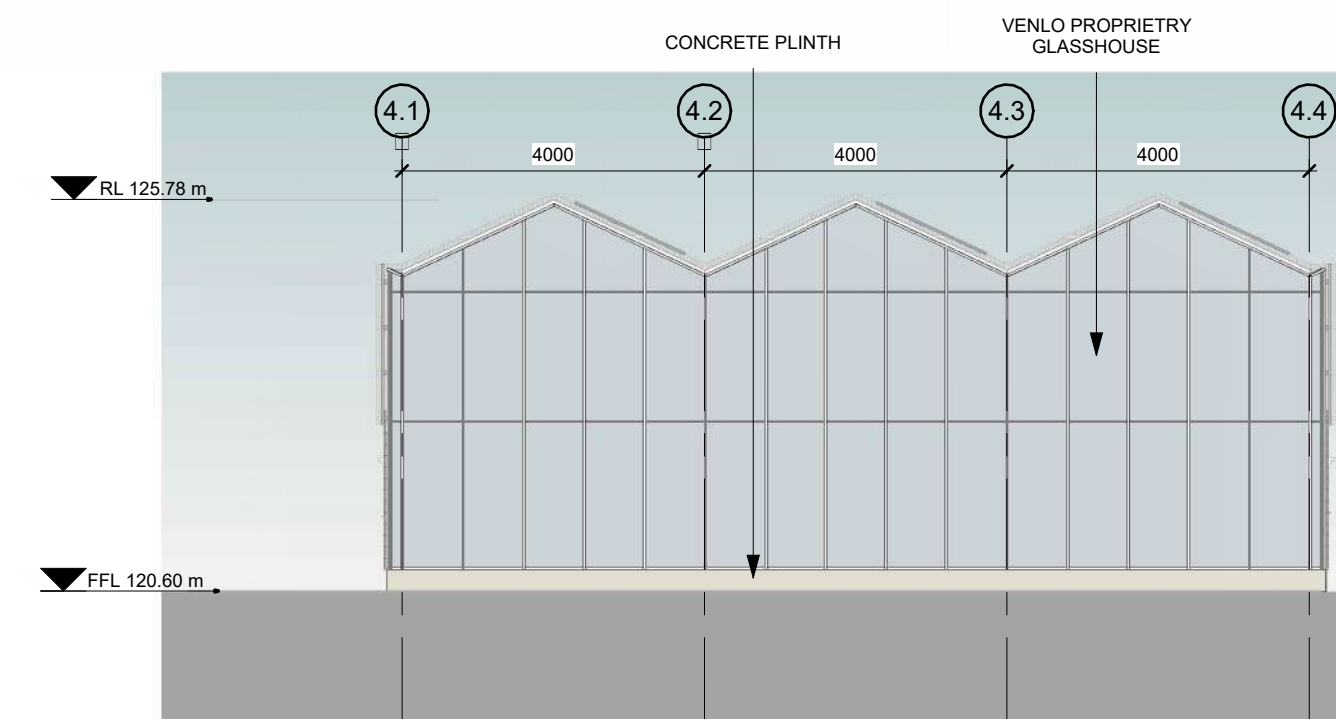


8 Proposed Elevation G-B - East
1:100

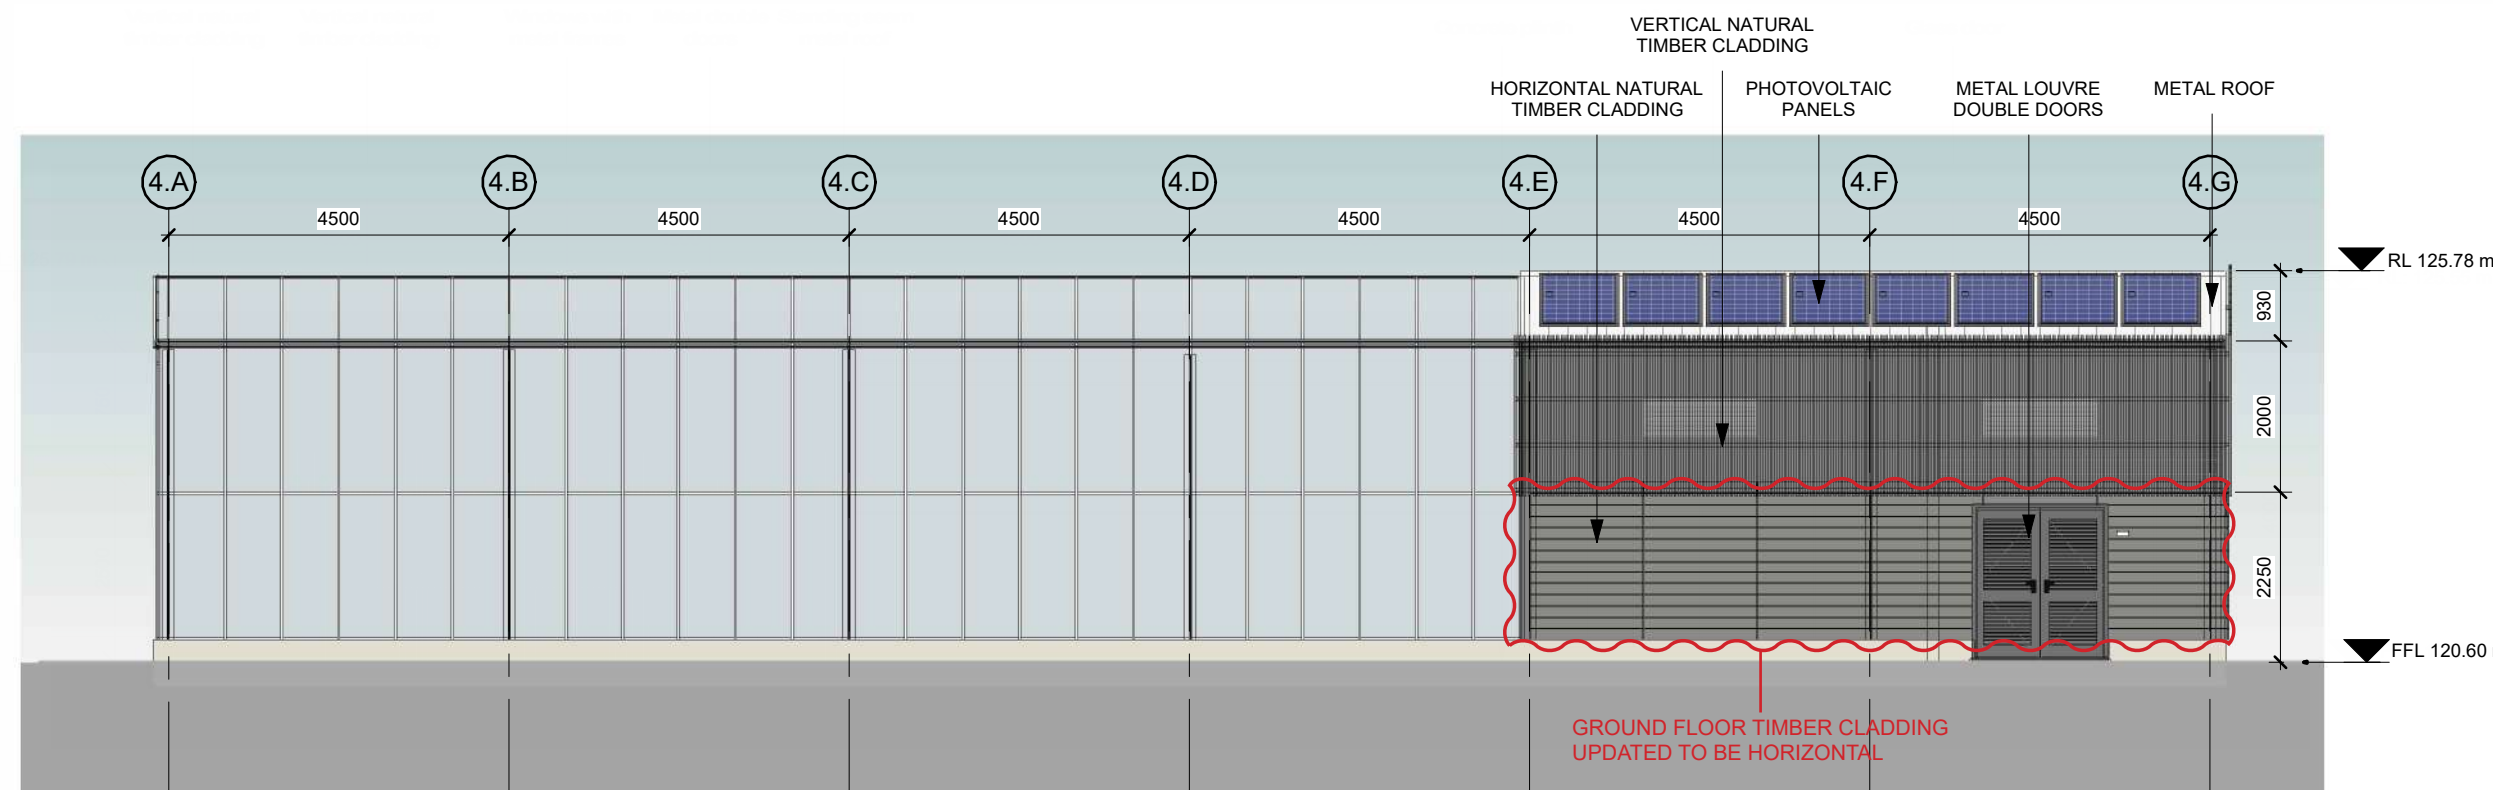

7 Proposed Elevation G-B - North
1:100

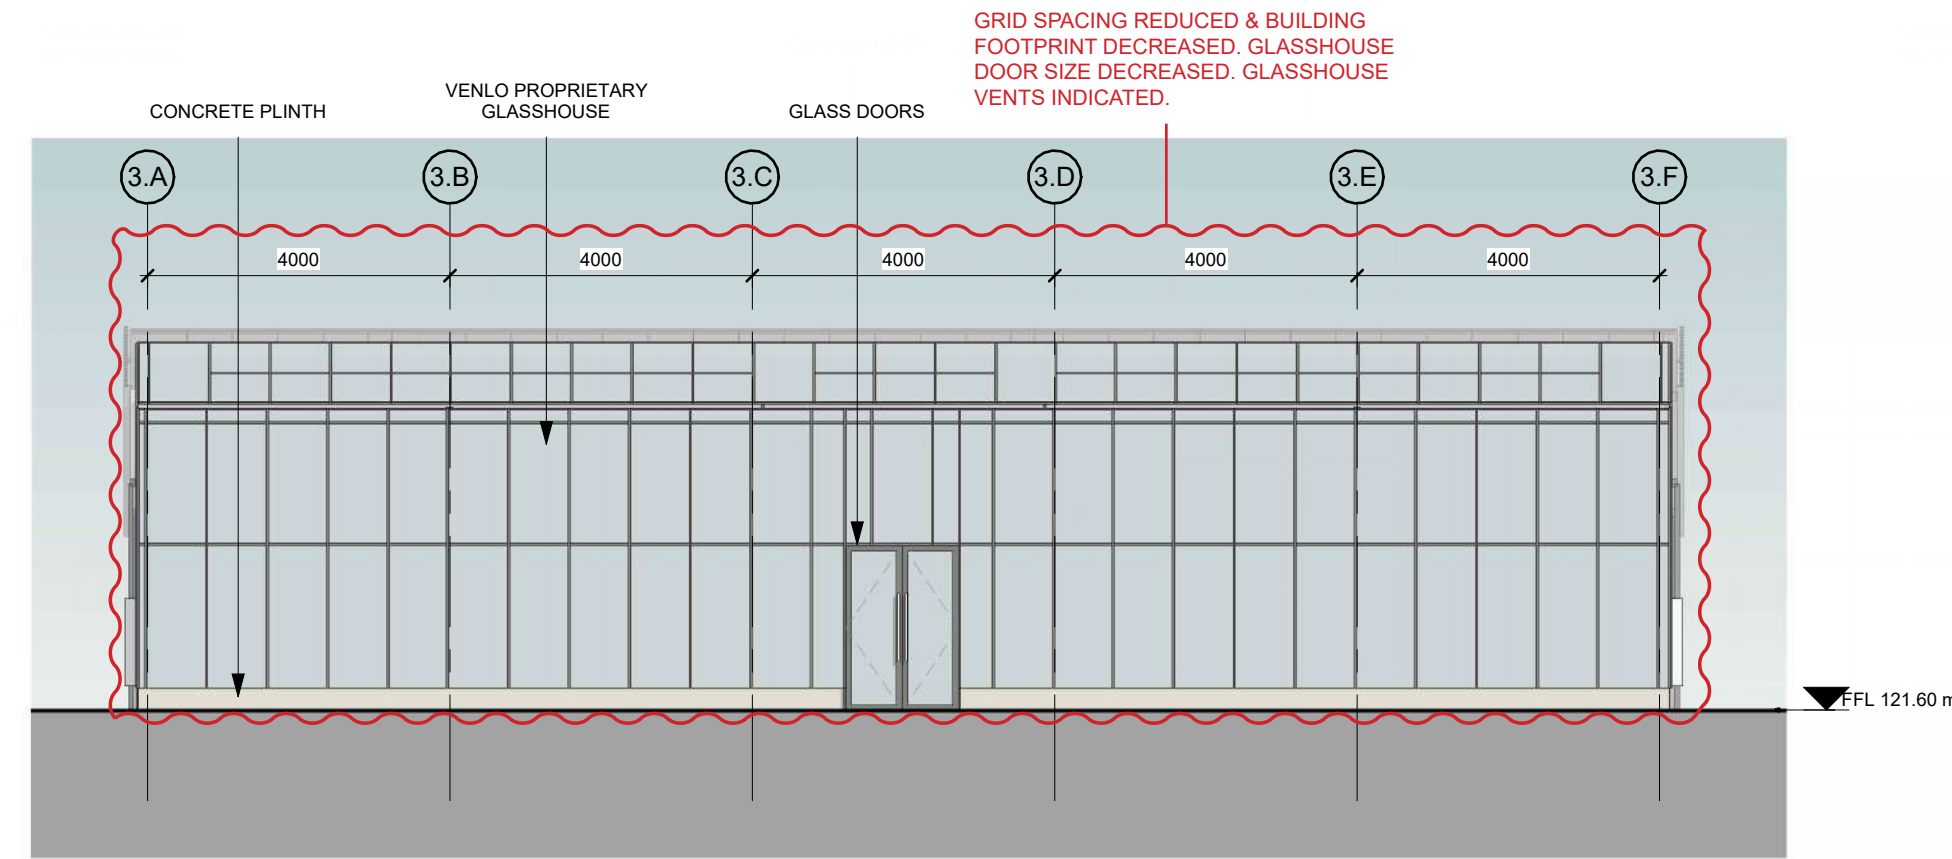

2 Proposed Elevation G-B - South
1:100

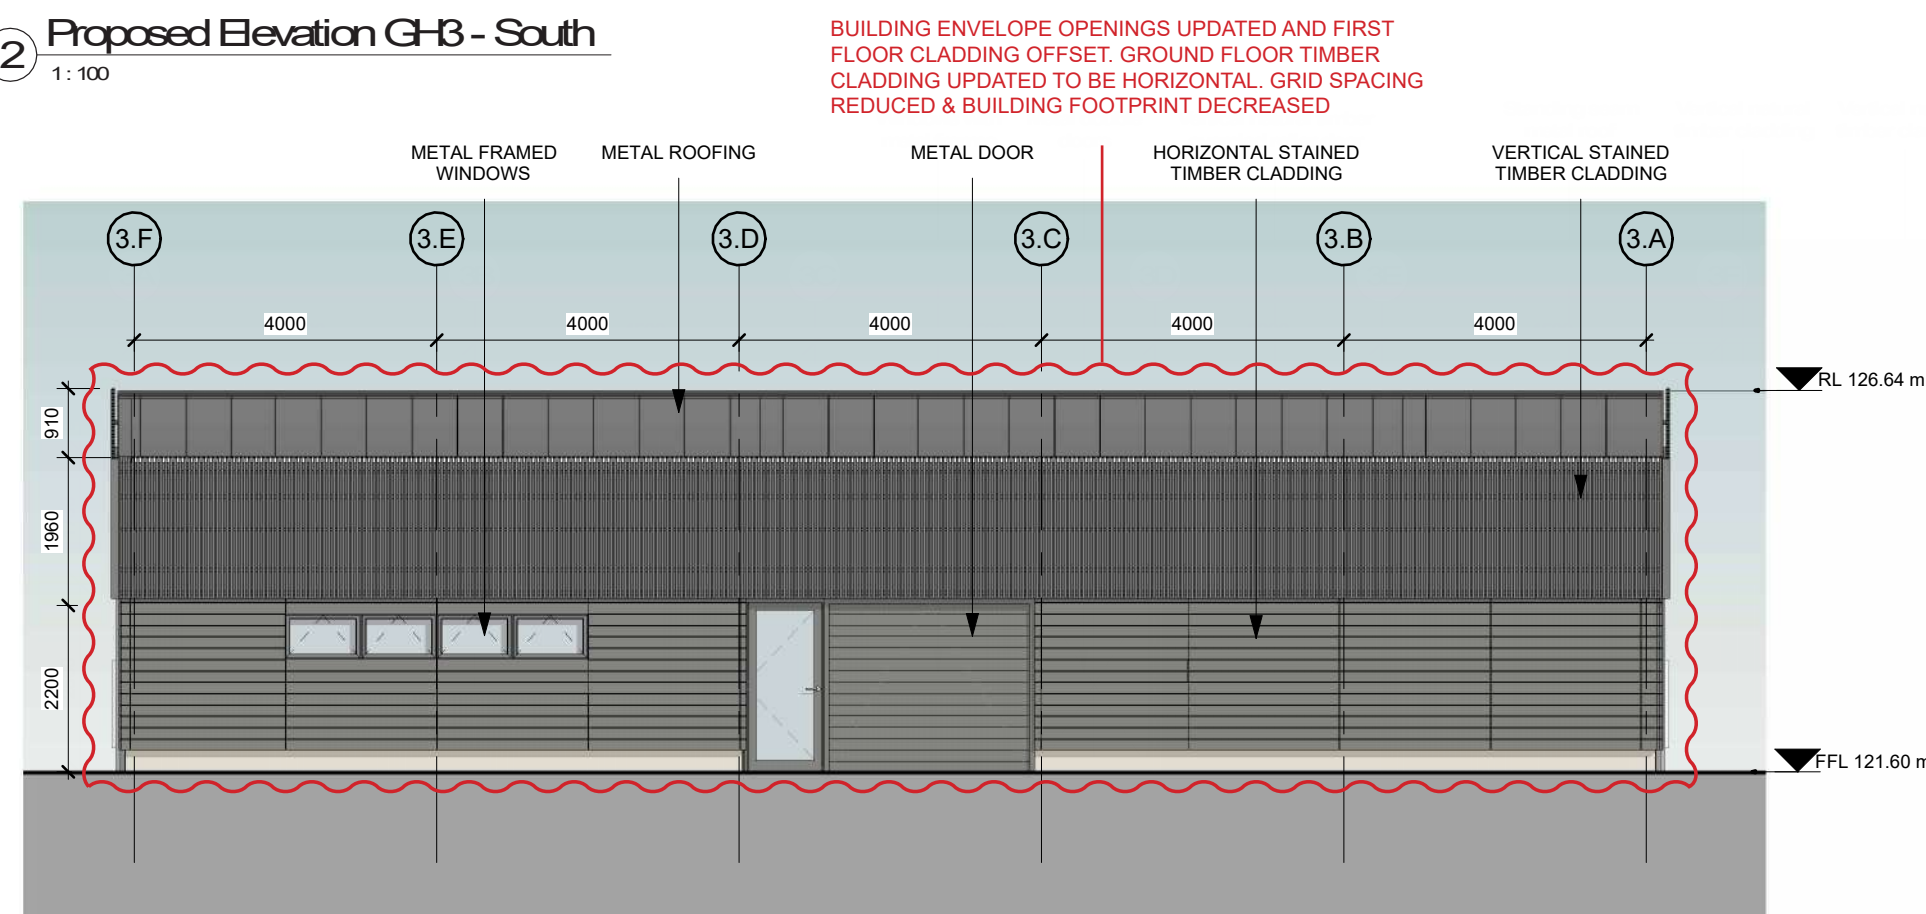

3 Proposed Elevation G-B - North
1:100

ARCHITECT
HUGH BROUGHTON ARCHITECTS

IF THERE ARE ANY DISCREPANCIES IN THE DOCUMENTS PLEASE SEEK CLARIFICATION BEFORE PROCEEDING WITH ANY WORK.

DO NOT SCALE OFF THIS DRAWING

CONTRACTOR MUST VERIFY ALL DIMENSIONS ON SITE BEFORE COMMENCING ANY WORK

COPYRIGHT © HUGH BROUGHTON ARCHITECTS

CLIENT
Royal Botanic Gardens
Kew

CONSULTANTS


ALAN BAXTER
STRUCTURAL AND CIVIL ENGINEER

HOARE LEA
SERVICES ENGINEER

HUNTLEY CARTWRIGHT
QUANTITY SURVEYOR

PLANNING LAB
PLANNING CONSULTANT

LLOYD BORE
LANDSCAPE ARCHITECT

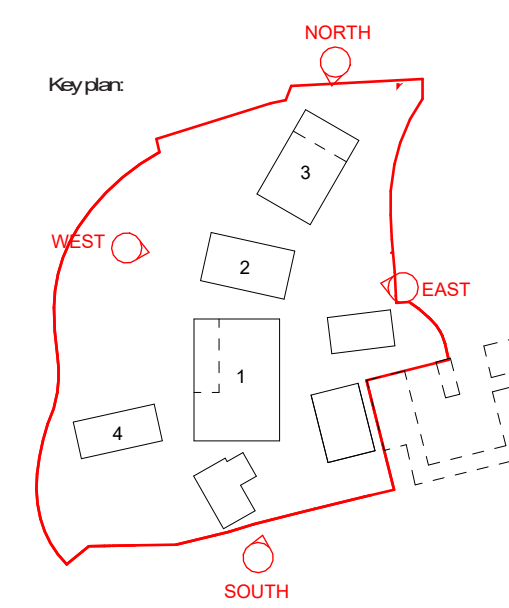

PROJECT NO.

17043

ADDRESS

Ardingly, Haywards
Herts, Sussex, RH17
6TN

REV	BY	DATE	DESCRIPTION
P1	LF	12.09.25	Planning

KEY PLAN

NORTH

DRAWING TITLE

PROPOSED ELEVATIONS - G-B, G-H

SCALE

1:100 @A1

STATUS

For Planning

DRW	CH	APPR	DRW/DATE	REV
			12.09.25	P1

DRAWING NO.

A06 1004



ARCHITECT
**HUGH
BROUGHTON
ARCHITECTS**

IF THERE ARE ANY DISCREPANCIES IN THE
DOCUMENTS PLEASE SEEK CLARIFICATION BEFORE
PROCEEDING WITH ANY WORK.

DO NOT SCALE OFF THIS DRAWING

CONTRACTOR MUST VERIFY ALL DIMENSIONS ON
SITE BEFORE COMMENCING ANY WORK

COPYRIGHT © HUGH BROUGHTON ARCHITECTS

CLIENT

Royal Botanic Gardens
Kew

CONSULTANTS

ALAN BAXTER
STRUCTURAL AND CIVIL ENGINEER

HOARE LEA
SERVICES ENGINEER

HUNTLEY CARTWRIGHT
QUANTITY SURVEYOR

PLANNING LAB
PLANNING CONSULTANT

LLOYD BORE
LANDSCAPE ARCHITECT

PROJECT NO.
17043

ADDRESS
Ardingly, Haywards
Heath, Sussex, RH17
6TN

REV	BY	DATE	DESCRIPTION
P1	LF	12.09.25	Planning

DRAWING TITLE
3D VIEW - GLASSHOUSE 1 EXTERNAL

SCALE
@A1

STATUS
For Planning

DRW	CH	APPR	DRW/DATE	REV
P1			12.09.25	P1

DRAWING NO.
A0000