




Site plan 1:500

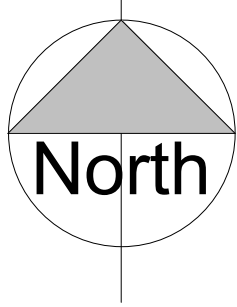

Site plan 1:1250

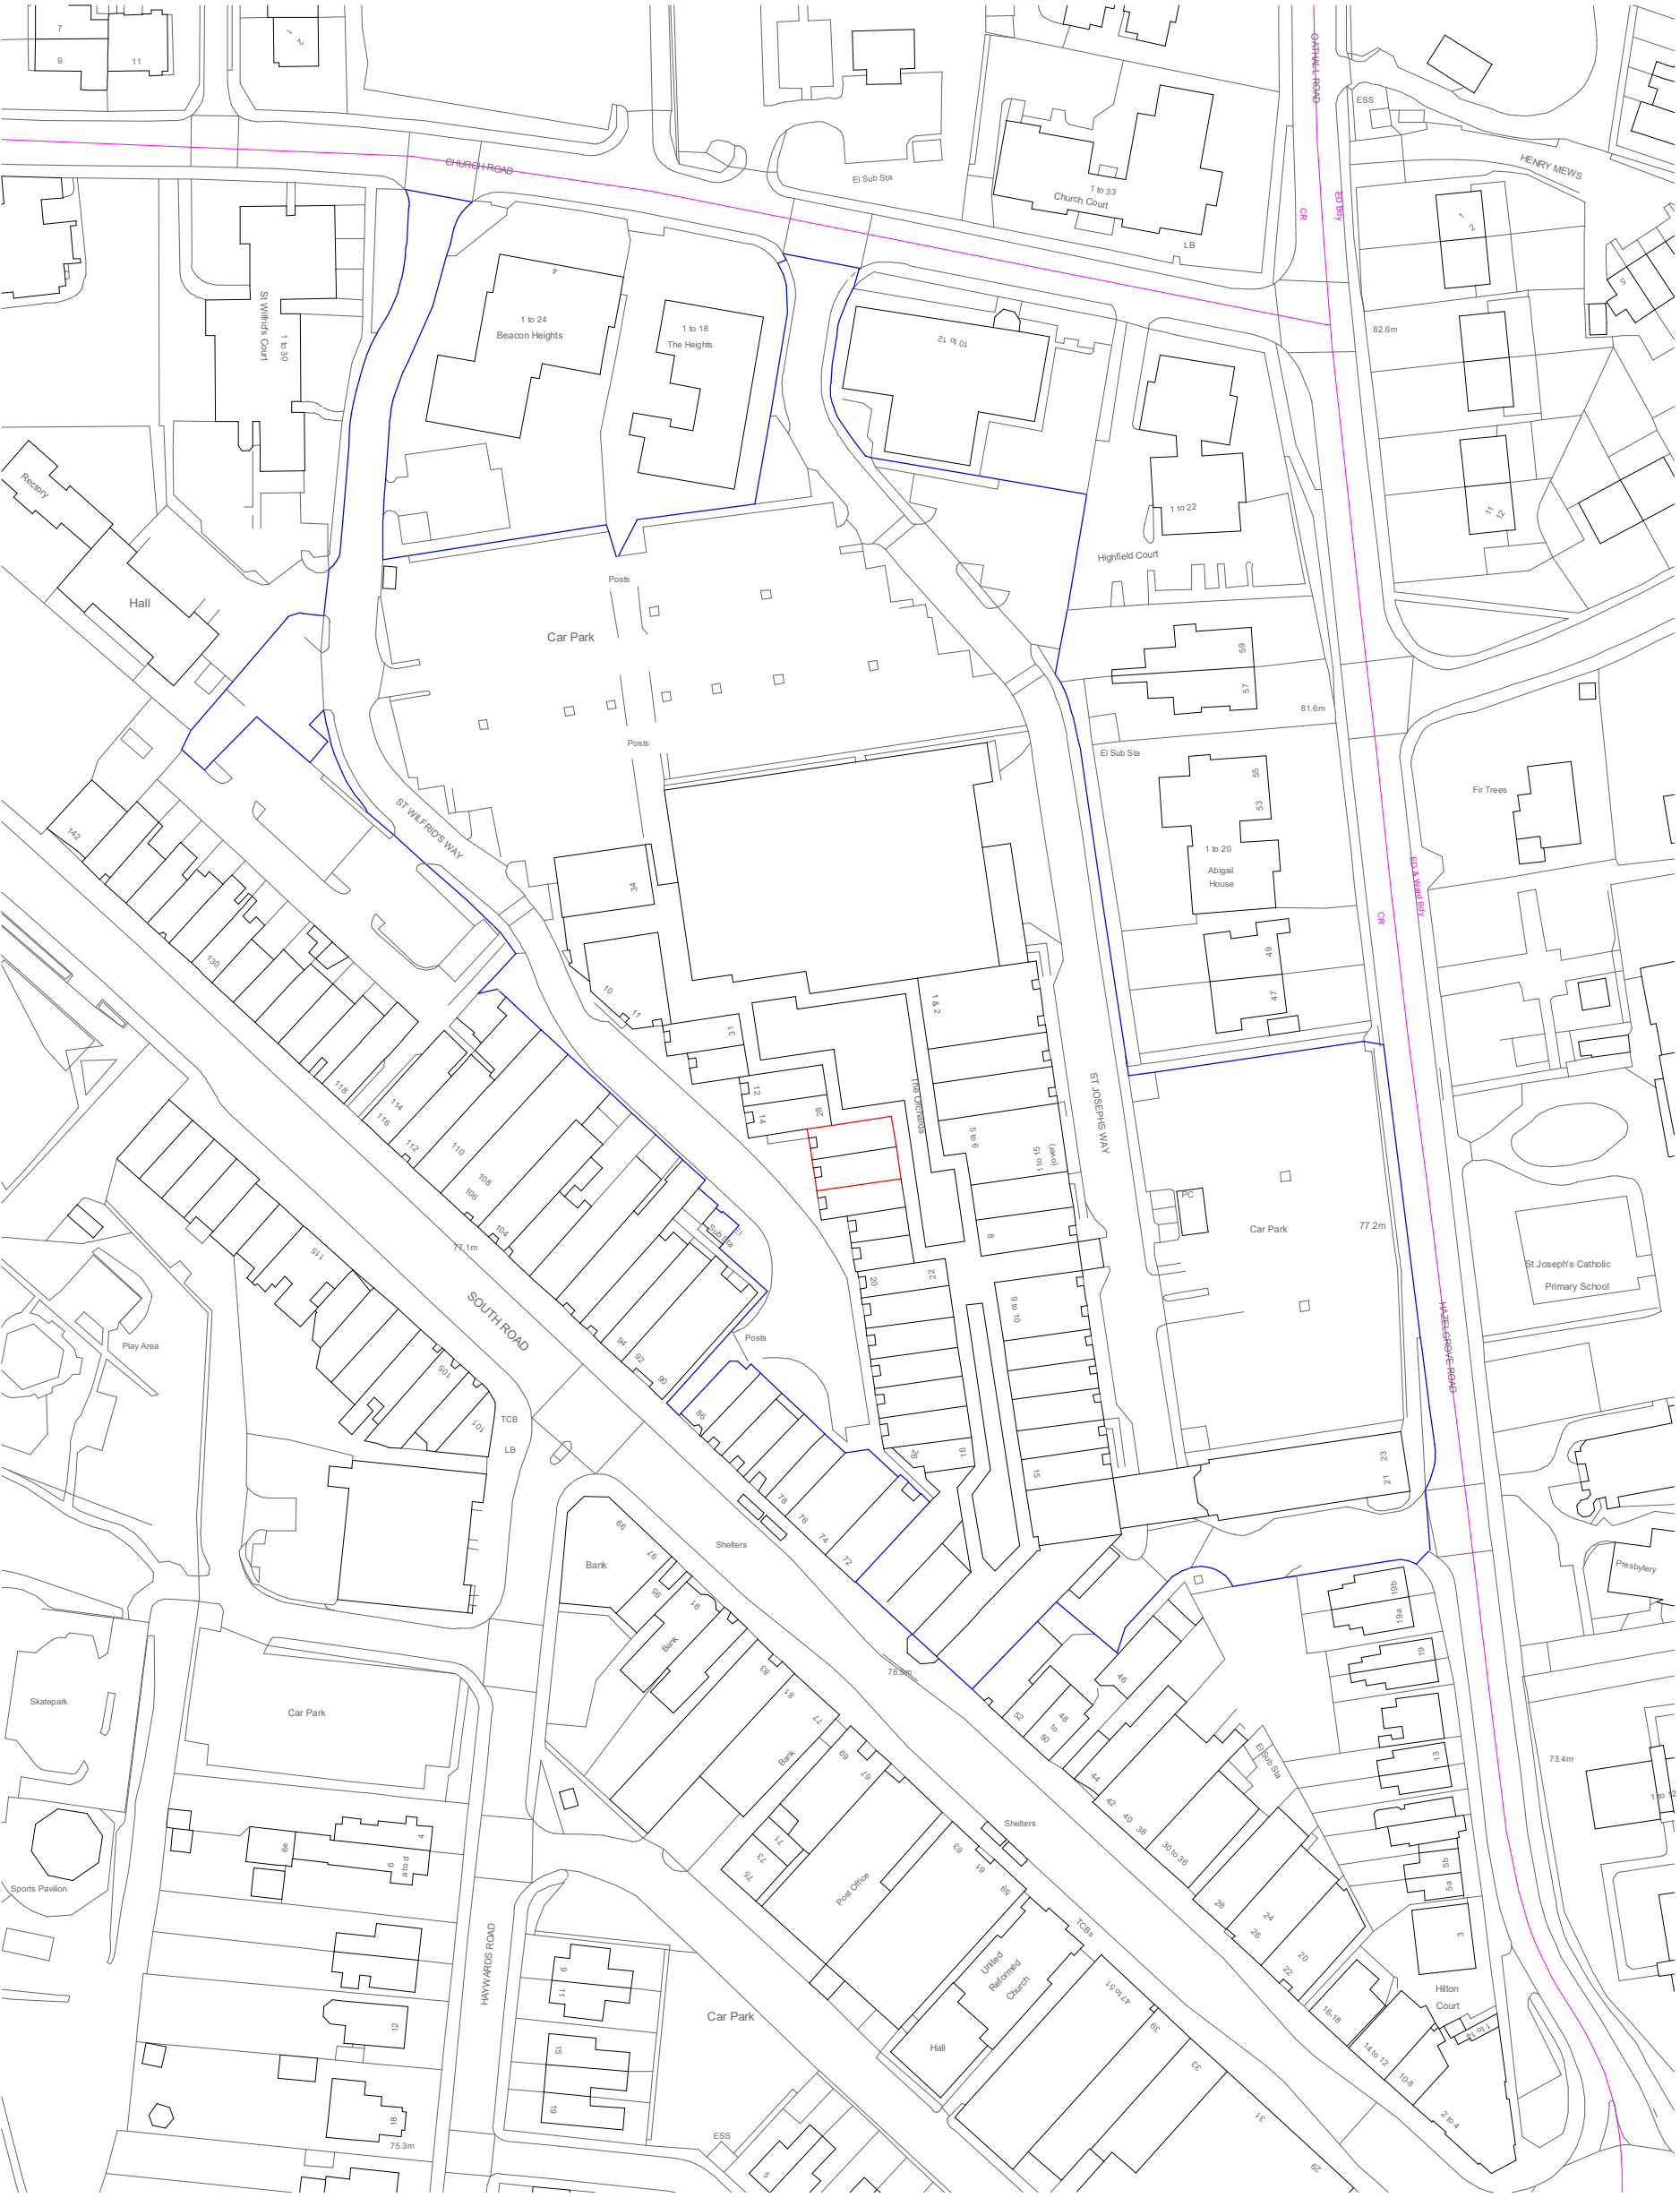

Revisions

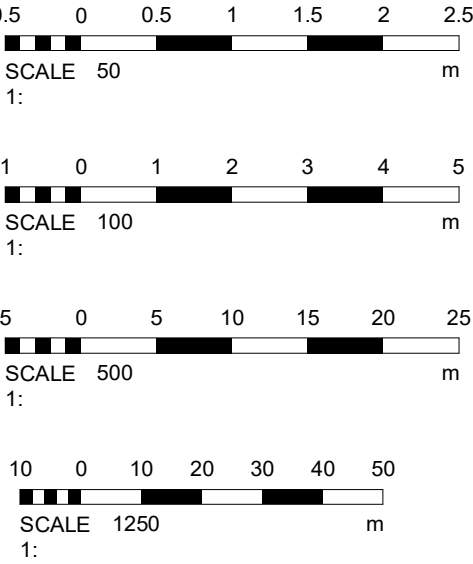

Materials

Drawing Number	2025/140	Sheet	3 of 3
Size	A1	Scale	1:20, 1:50, 1:500, 1:1250
Project	Existing and Proposed details August 2025		
Job Title	Unit 26 and 27 The Orchards shopping centre Haywards Heath RH16 3TH		
Do Not scale from this drawing except for planning as photocopies will be subject to distortion Drawings to be read in conjunction with all other Designers and structural engineers contract drawings and specifications: Any discrepancies must be brought to the attention of the Designer immediately. The contractor must verify all dimensions by site measurement before ordering materials or manufacturing components Substitute materials and products to those named will be acceptable if proven to be of equal or higher performance and not in conflict with other elements			

M.J.Humphrey
Ltd



Mei Humphrey MRICS 9 Aldsworth Avenue Goring By Sea West Sussex BN12 4XQ	Adam Humphrey MCIOB 21 Pendine Avenue Worthing West Sussex BN11 2NA
Mei@mjhumphrey.co.uk 07701055182	Adam@mjhumphrey.co.uk 07812419142