



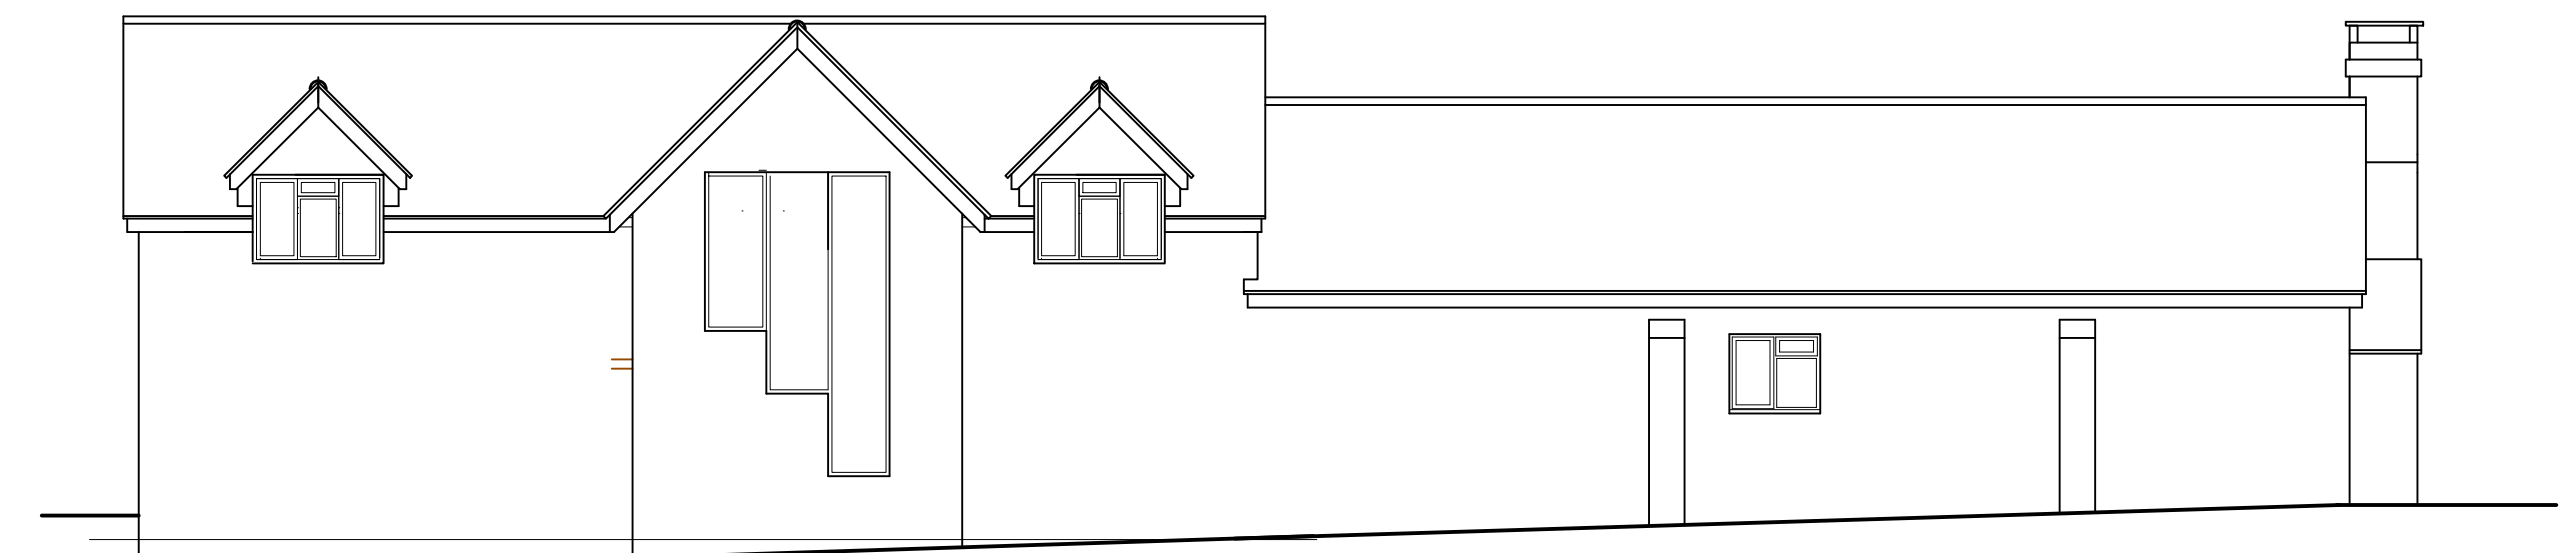


EXISTING FRONT ELEVATION

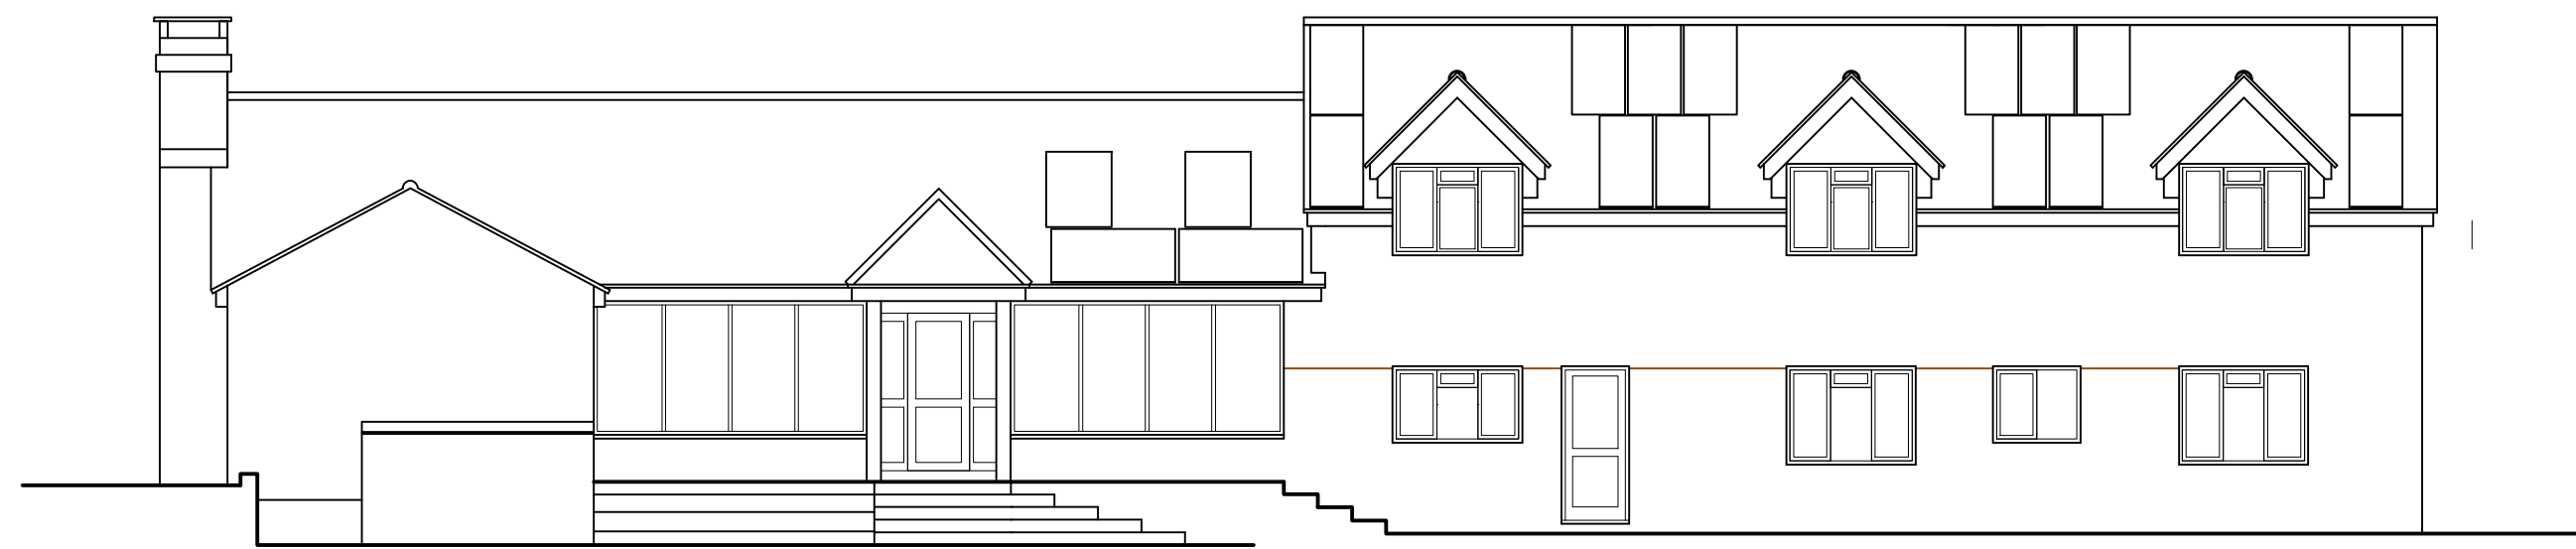


EXISTING REAR ELEVATION




PROPOSED FRONT ELEVATION

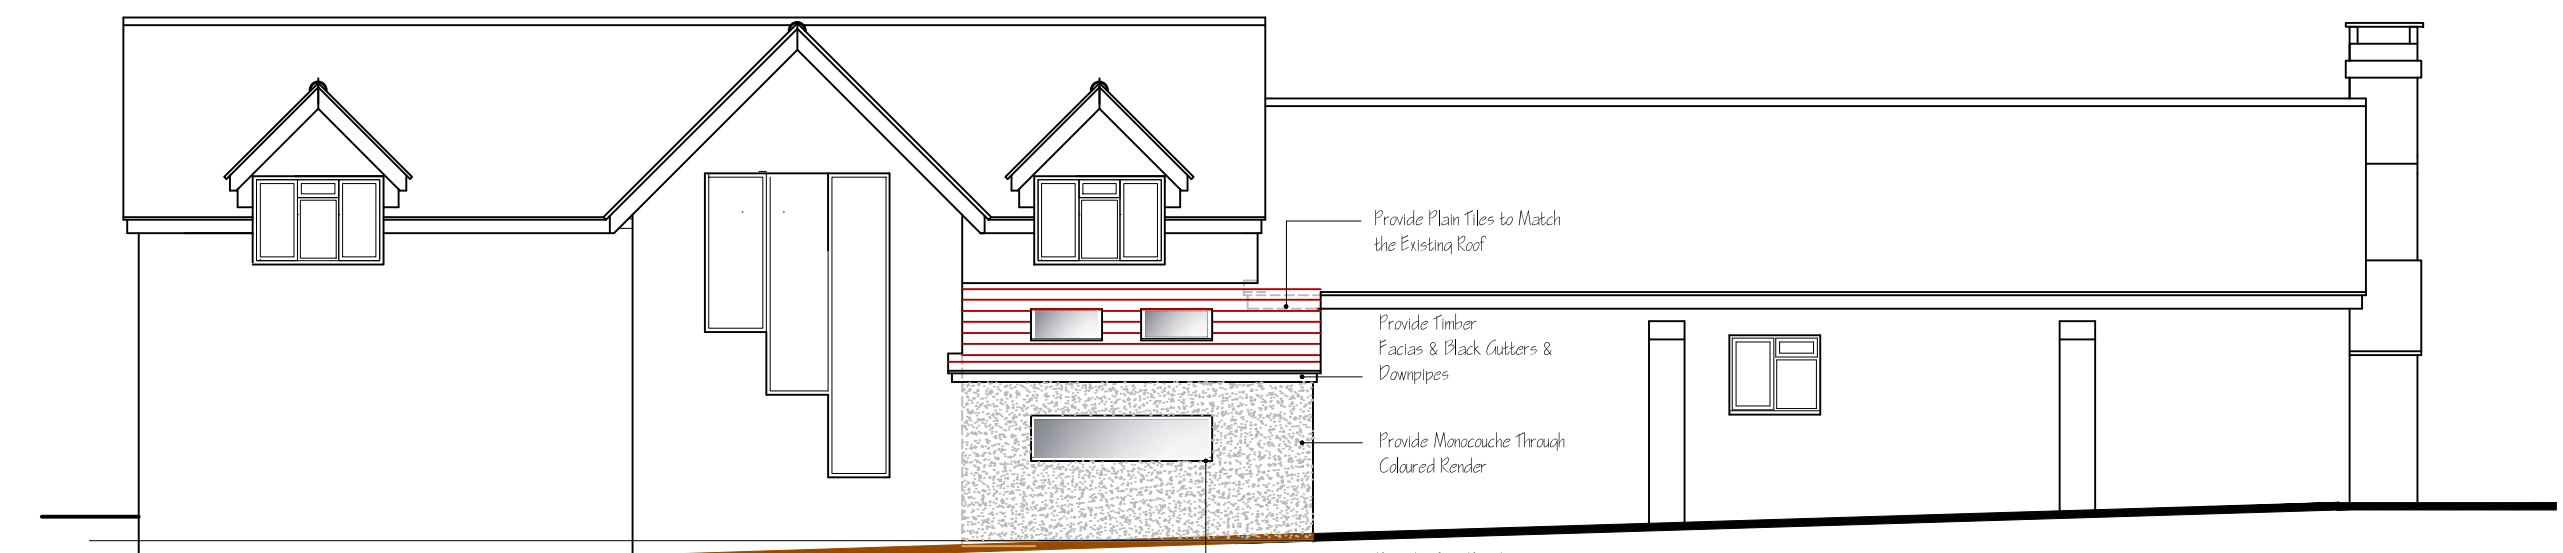

PROPOSED REAR ELEVATION

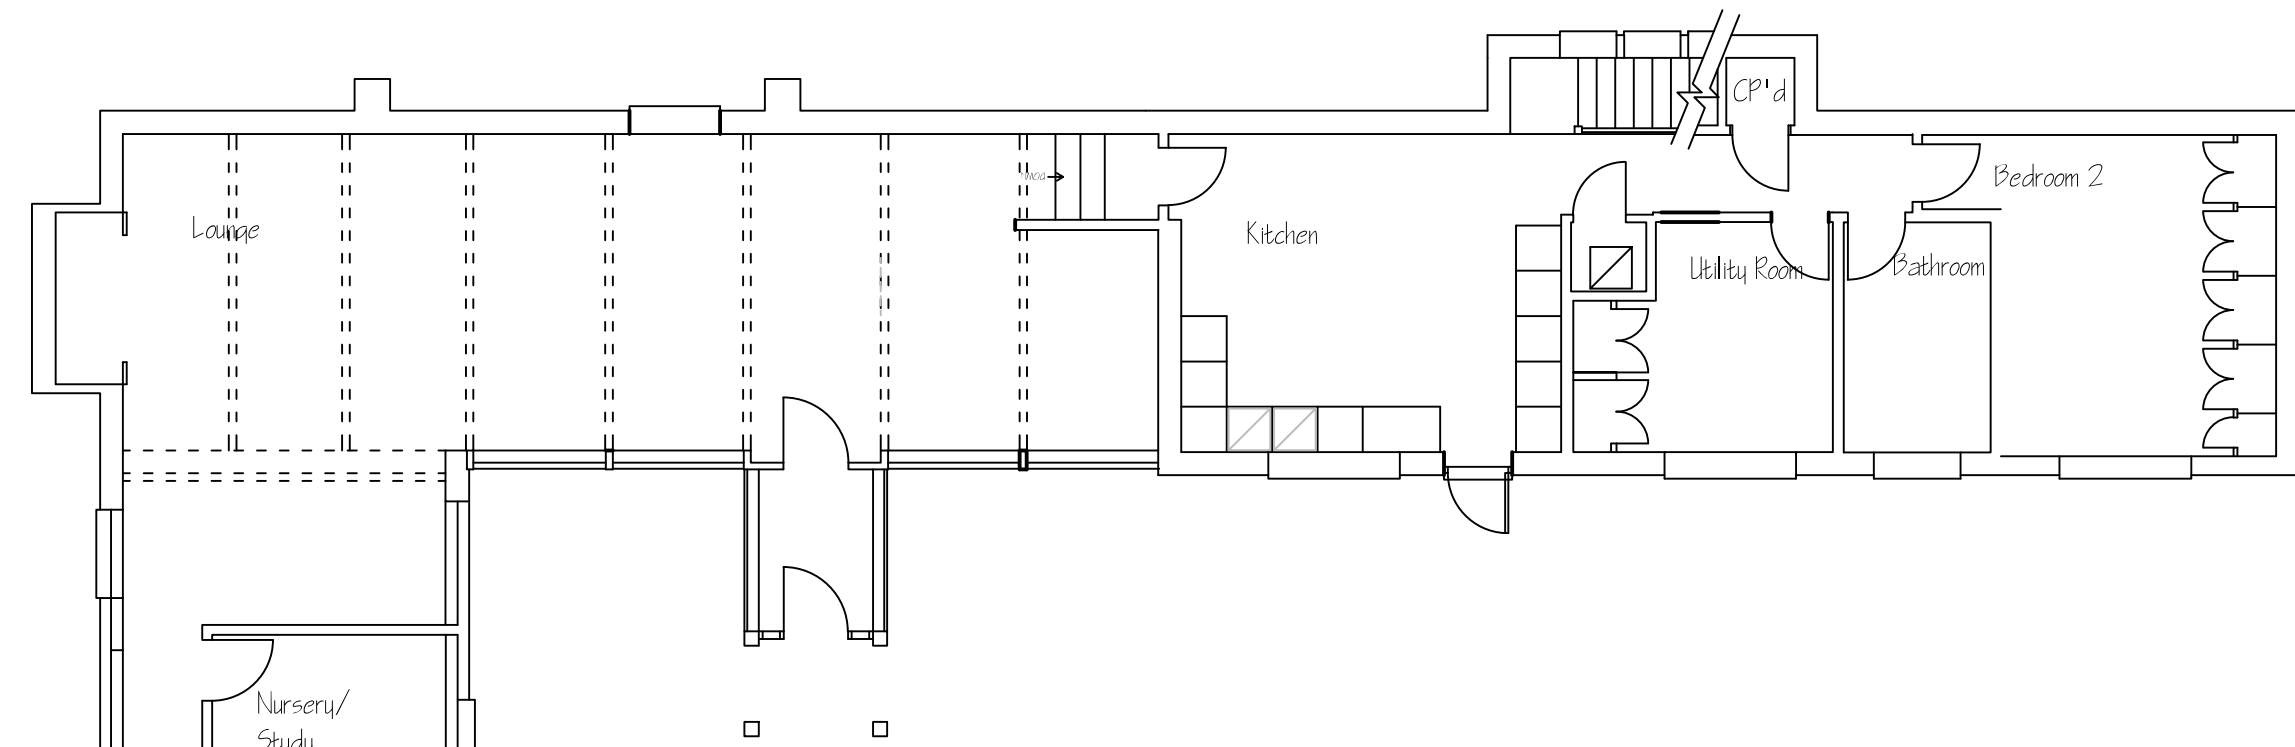


EXISTING GROUND FLOOR LAYOUT

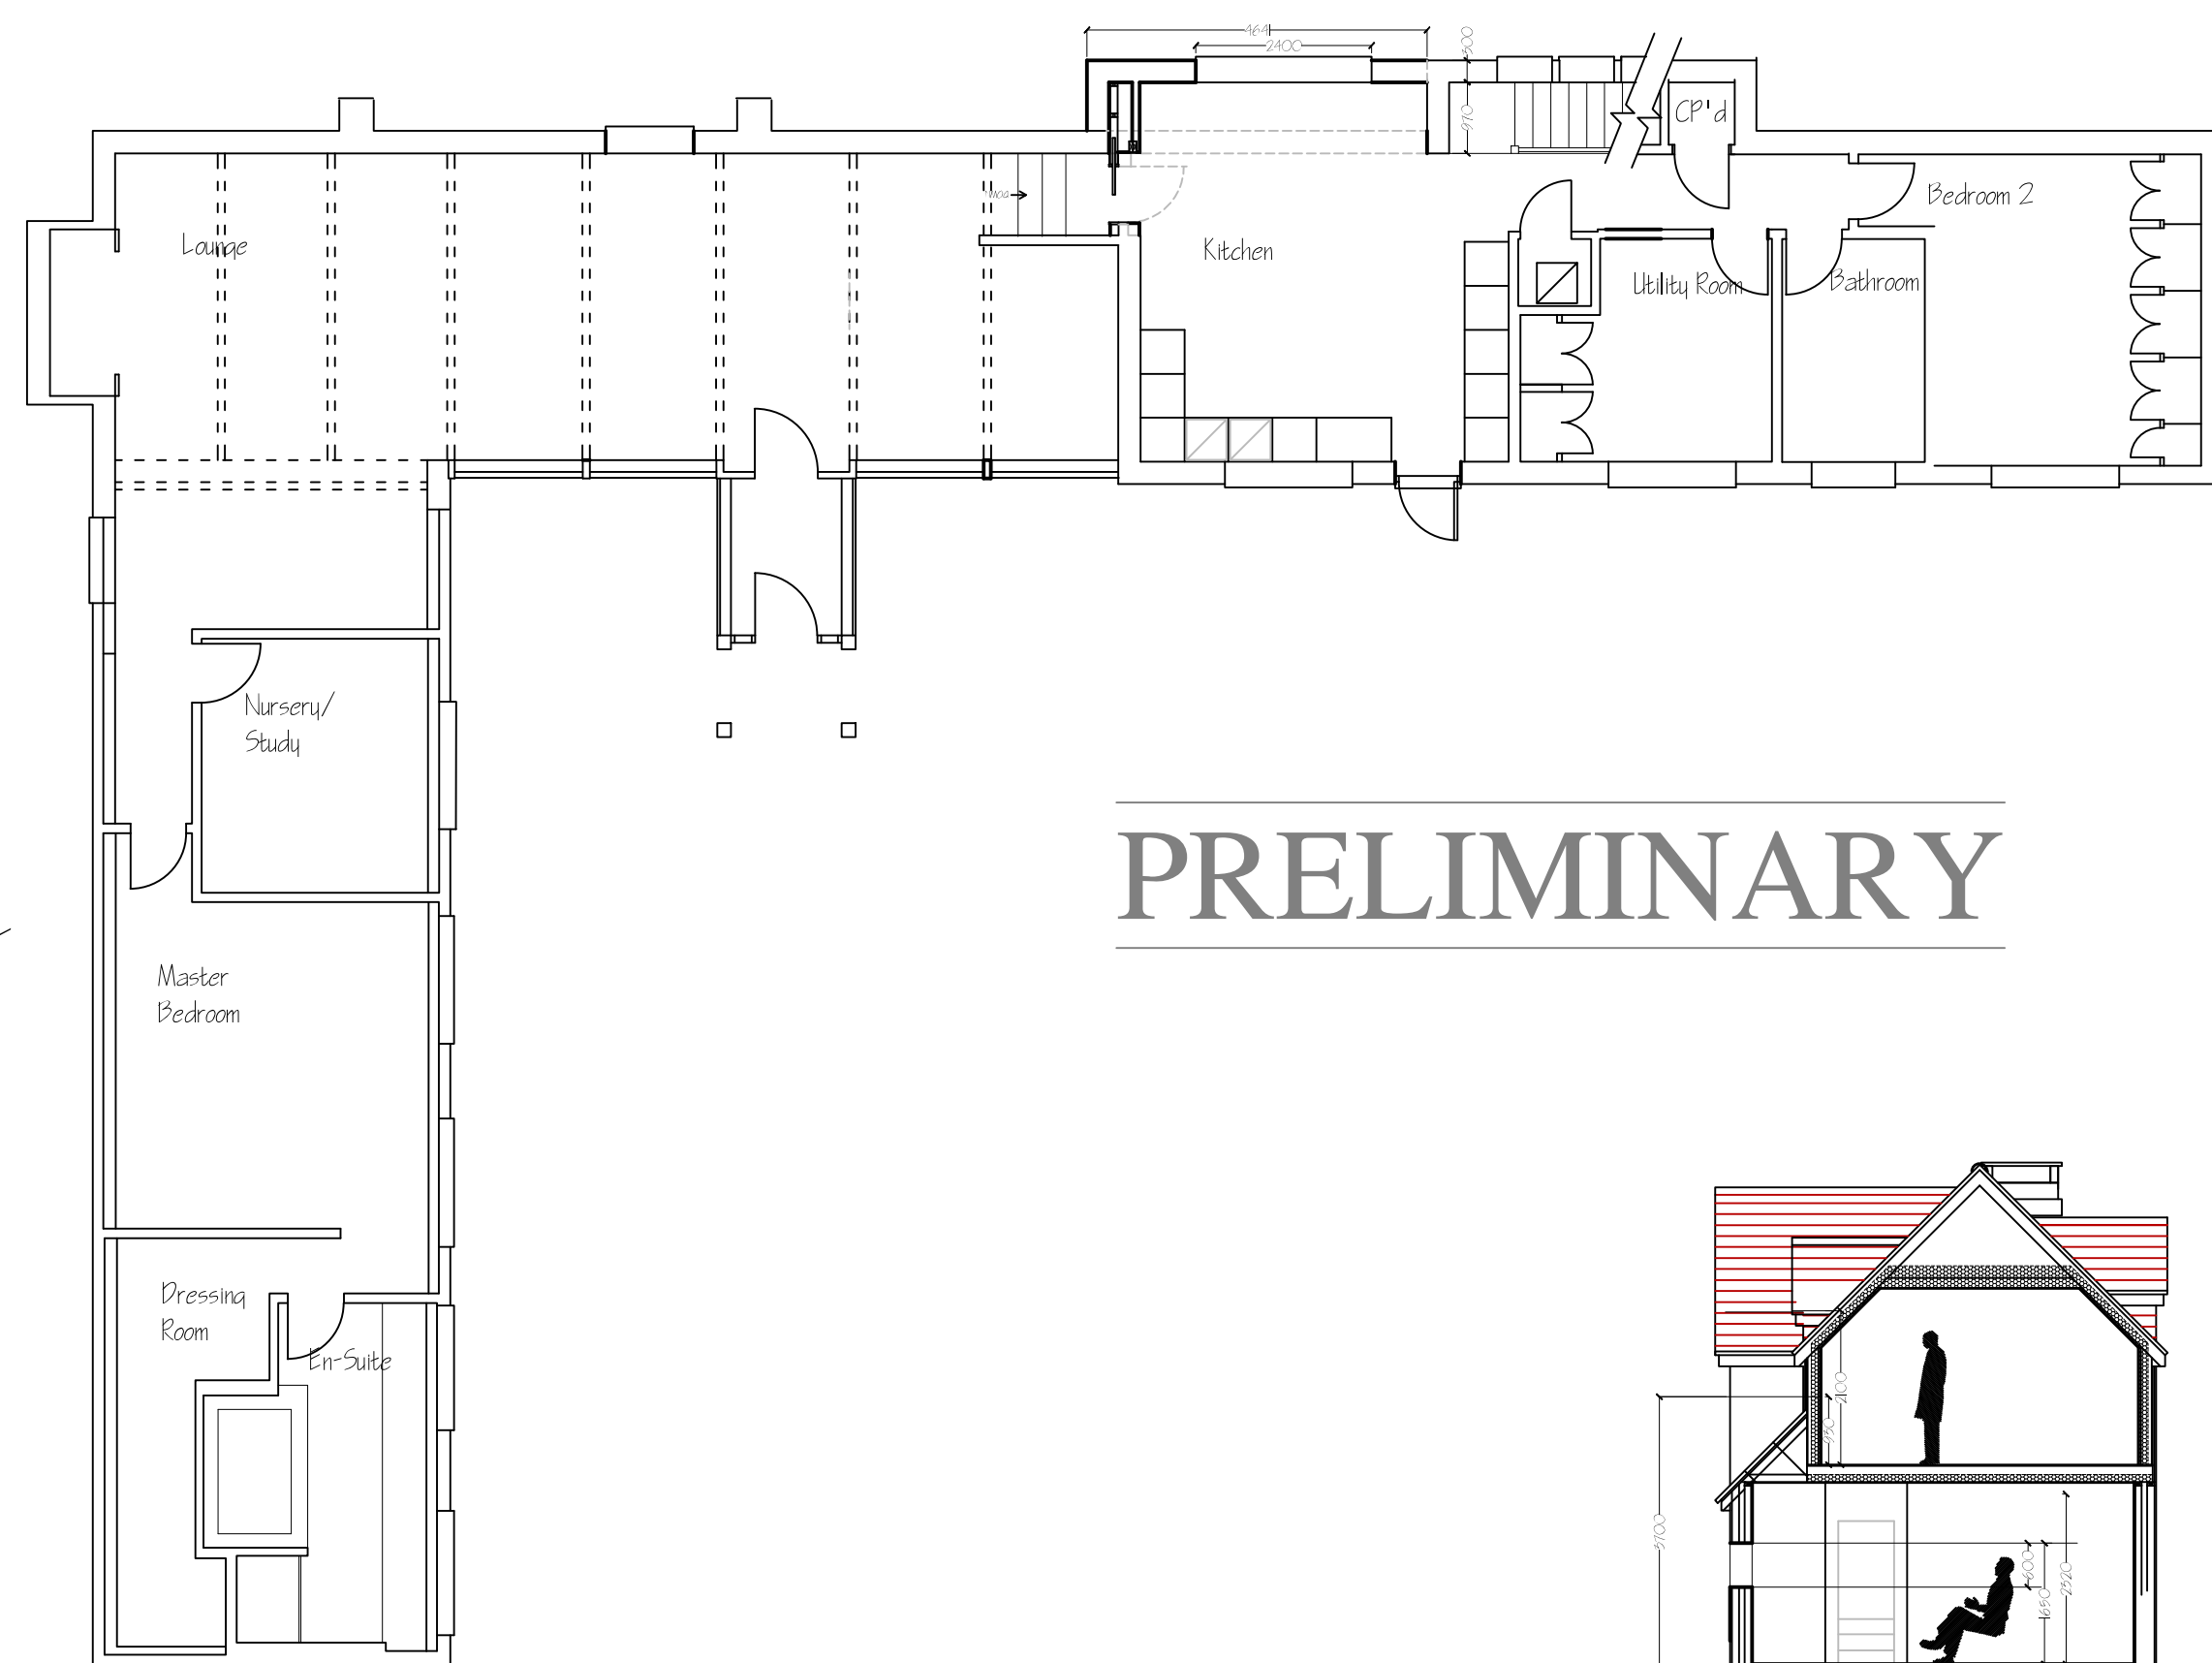

PROPOSED GROUND FLOOR LAYOUT

PRELIMINARY

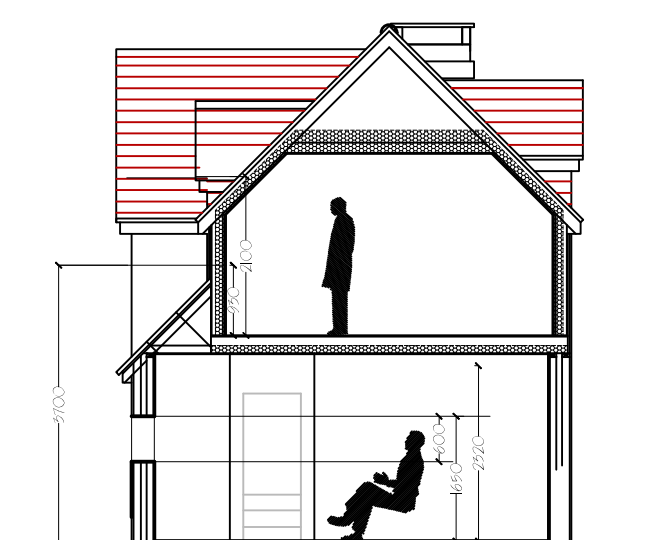


PROPOSED TYPICAL SECTION




EXISTING SIDE ELEVATION



PROPOSED SIDE ELEVATION

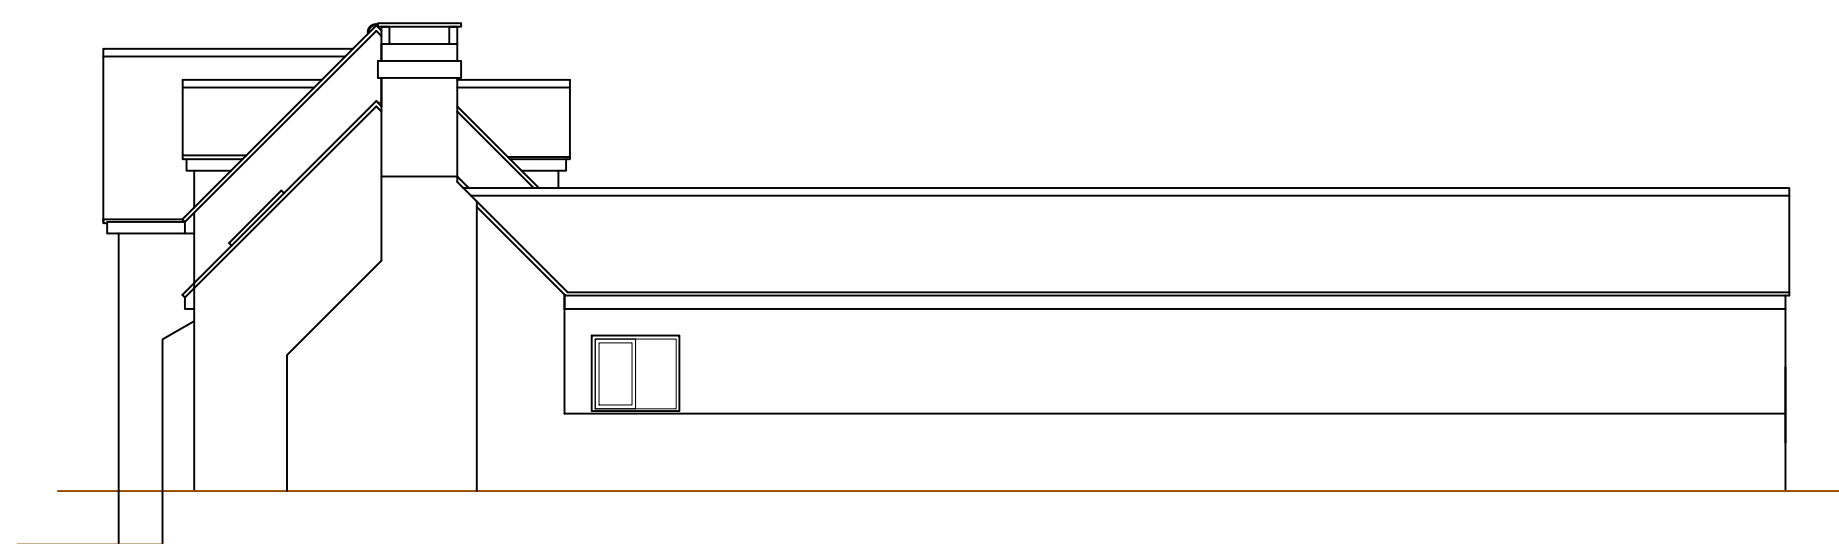

EXISTING SIDE ELEVATION

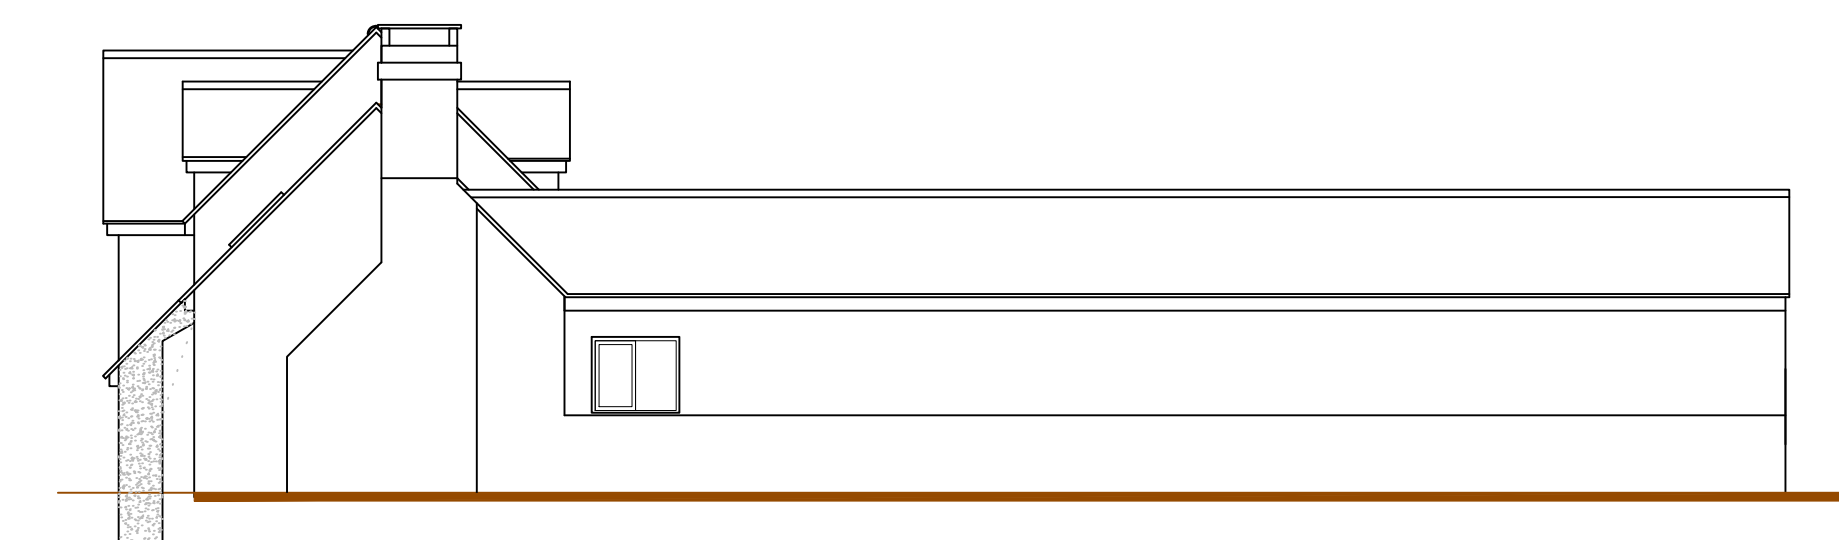

PROPOSED SIDE ELEVATION

Project
Proposed Extension & Alterations
Woodlands
Paddockhurst Road
Turners Hill, West Sussex

Drawing
Proposed Floor Plans & Elevations
Sketch Scheme 01

Architects & Planning Consultants
Clock Tower House, Lewes Road
Lindfield, West Sussex, RH16 2LH
Telephone 01444 - 484711

Client
Mr & Mrs T Bennett

Drawing no.	date	scale	drawn
1125.PCI	June 25	1:100	ARM/ARM
	revisions		

©THE CONTRACTOR SHOULD CHECK ALL DIMENSIONS ON SITE.
NO DIMENSIONS TO BE SCALED FROM DRAWINGS.
IT IS THE CONTRACTORS RESPONSIBILITY TO ENSURE COMPLIANCE
WITH BUILDING REGULATIONS.