

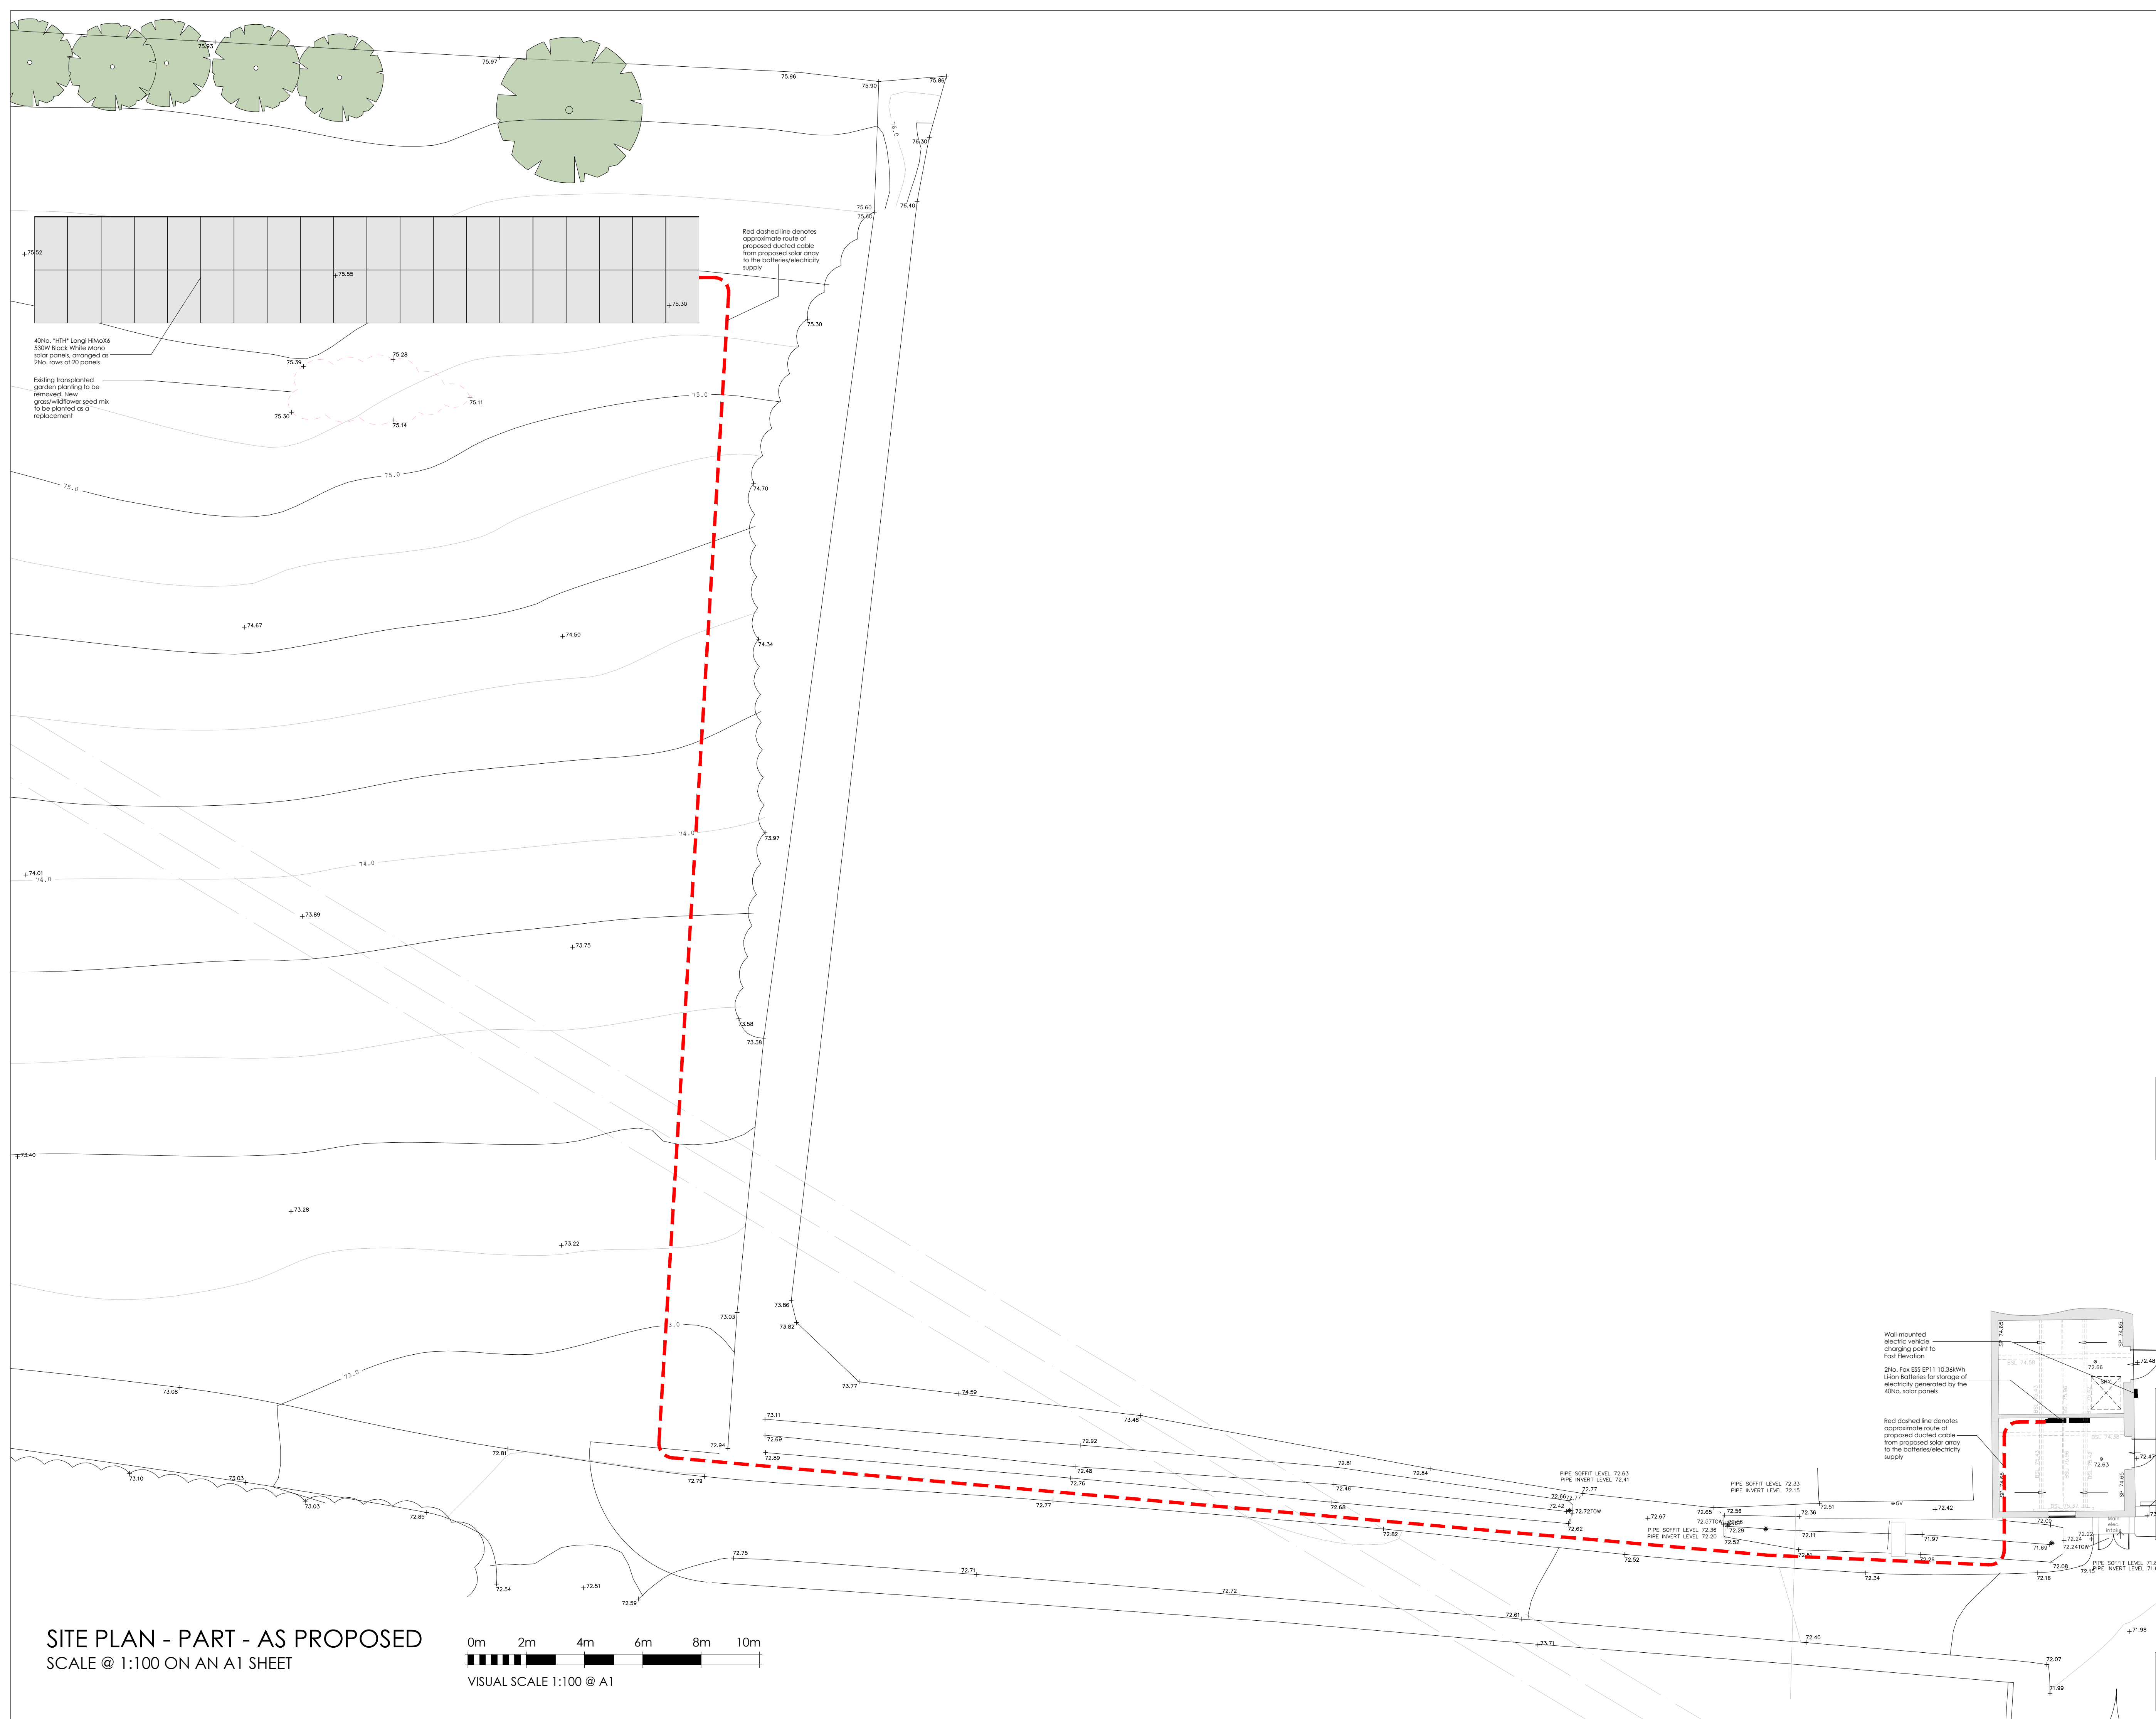


NOT FOR CONSTRUCTION

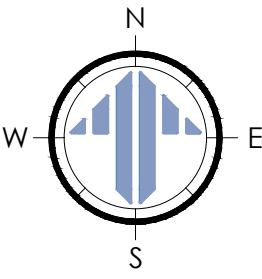

SITE PLAN - PART - AS PROPOSED
SCALE @ 1:100 ON AN A1 SHEET

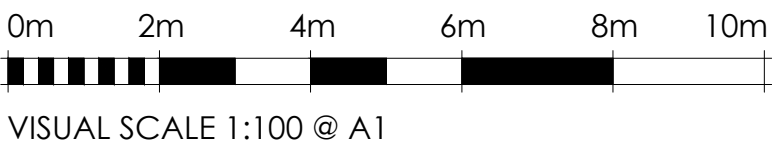

*	*	*	*	*
REV.	DATE.	BY.	AMENDMENT.	CHK.

NOTES.
DO NOT SCALE OFF THIS DRAWING UNLESS FOR PLANNING PURPOSES.
CHECK ALL DIMENSIONS ON SITE BEFORE ANY WORK IS COMMENCED.
ALL GOODS MATERIALS AND WORKMANSHIP MUST CONFORM WITH
CURRENT BUILDING REGULATIONS, BRITISH STANDARDS AND CODES OF
PRACTICE.

CLIENT.	Mr & Mrs D. Edwards
PROJECT.	Lower Laines Farm Newbury Lane Cuckfield, West Sussex RH17 5AA

PROJECT.
Lower Laines Farm
Newbury Lane
Cuckfield, West Sussex
RH17 5AA

DRAWING

Site Plan - Part - As Proposed

DATE. 21.07.2025	SCALE AT A1. 1:100	DRAWN BY. RH
		CHECKED BY. MC
JOB NO. GH877	DRAWING NO. PL.003	REV. *