




SOLAR PV ARRAY NORTH ELEVATION - AS PROPOSED
SCALE @ 1:50 ON AN A1 SHEET

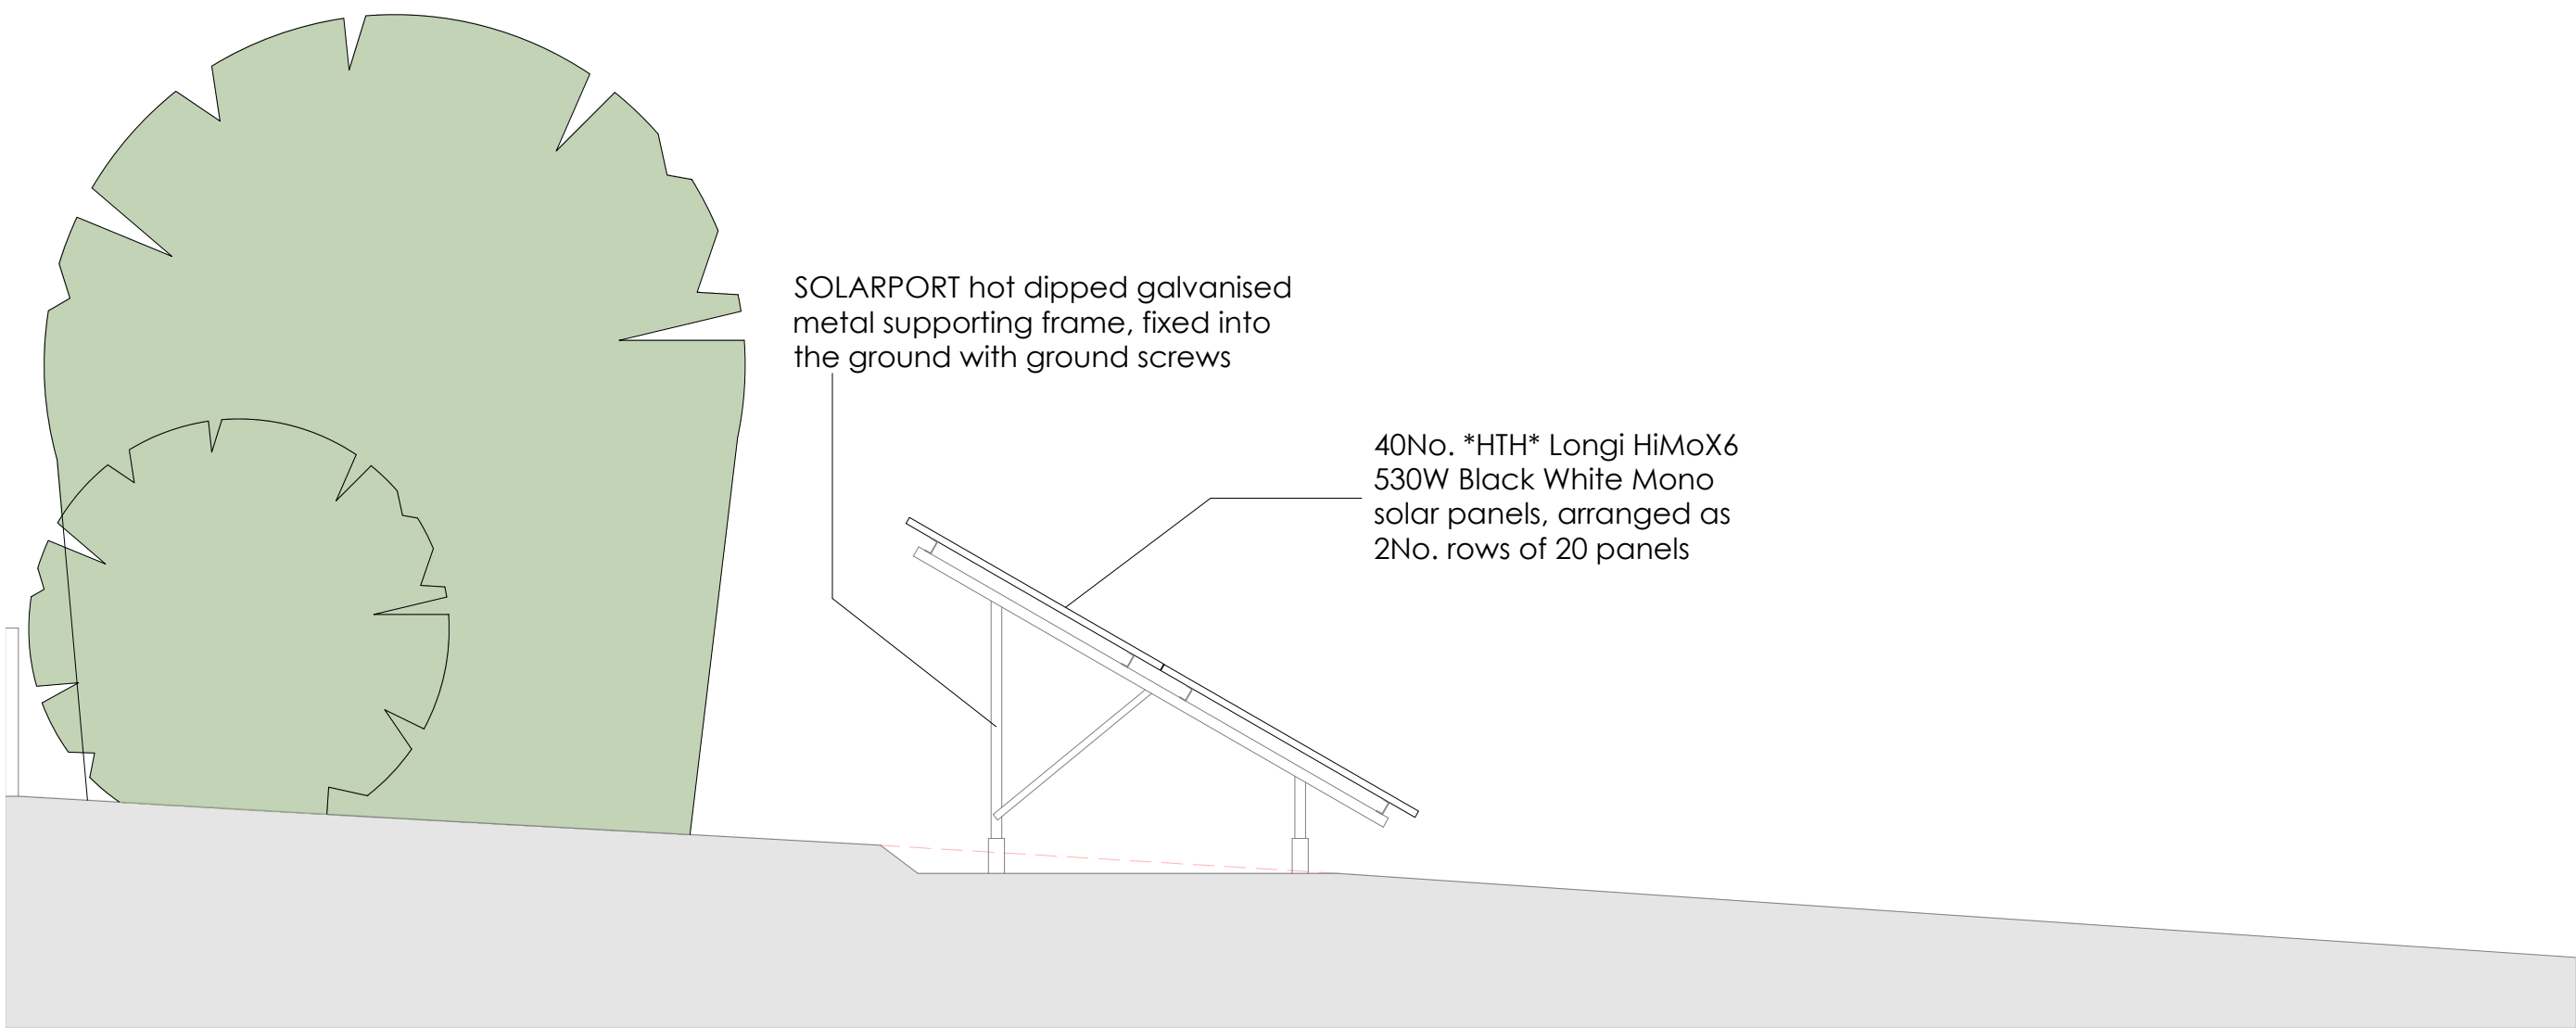

SOLAR PV ARRAY NORTH ELEVATION - AS PROPOSED
SCALE @ 1:50 ON AN A1 SHEET

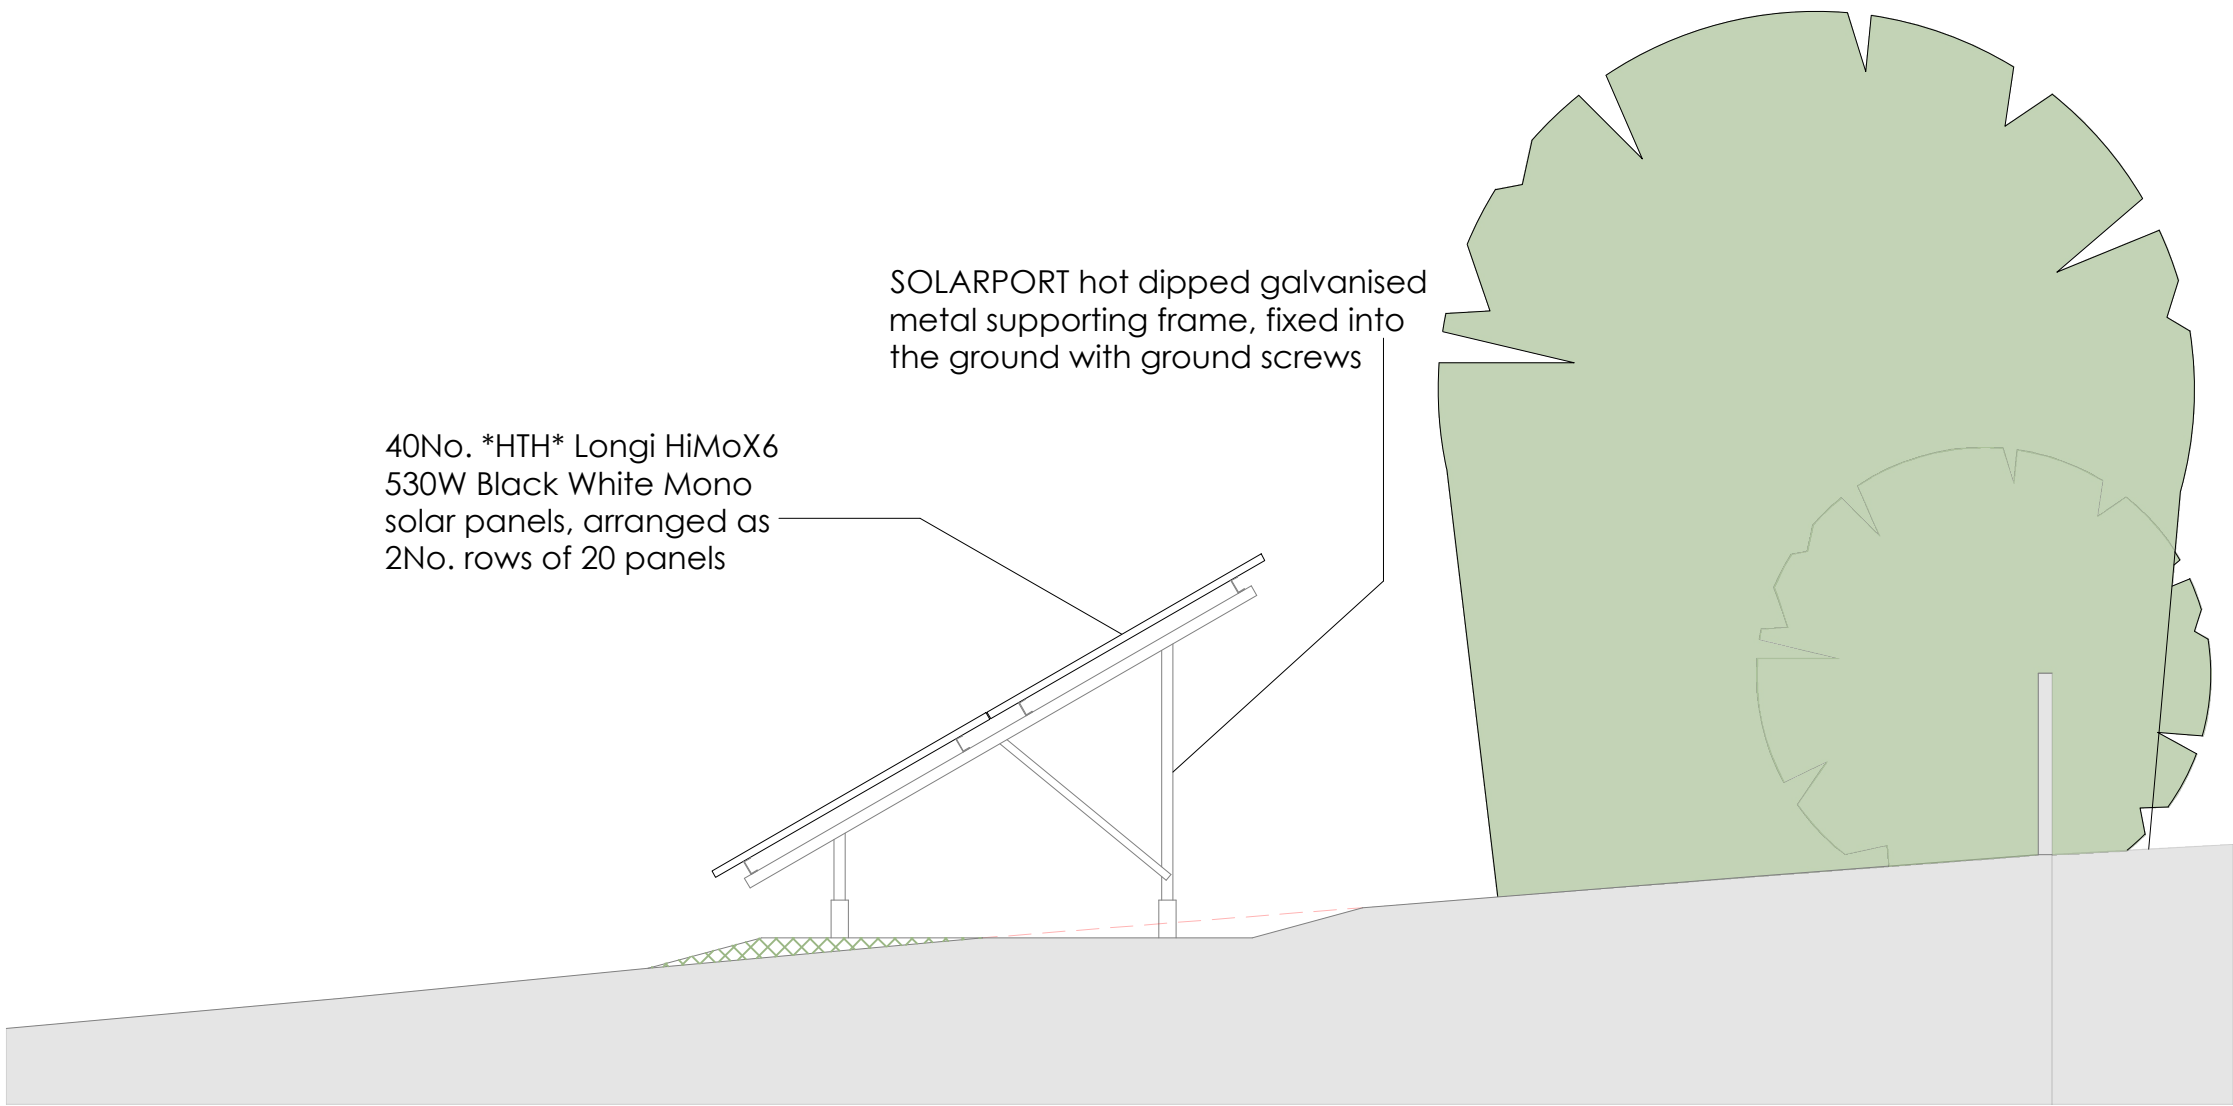

SOLAR PV ARRAY NORTH ELEVATION - AS PROPOSED
SCALE @ 1:50 ON AN A1 SHEET

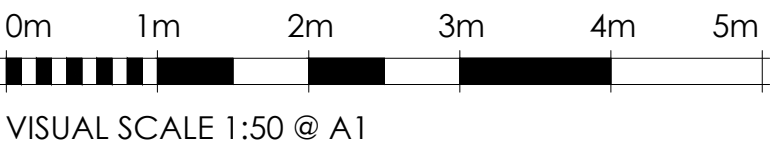

*	*	*	*		*
REV.	DATE.	BY.	AMENDMENT.		CHK.

PLANNING

2 Lucastes Mews, Paddockhall Road,
Haywards Heath,
West Sussex, RH16 1HE
(01444) 452604
hh@gouldbaxter.co.uk
www.gouldbaxter.co.uk

NOTES:
DO NOT SCALE OFF THIS DRAWING UNLESS FOR PLANNING PURPOSES.
CHECK ALL DIMENSIONS ON SITE BEFORE ANY WORK IS COMMENCED.
ALL GOODS MATERIALS AND WORKMANSHIP MUST CONFORM WITH
CURRENT BUILDING REGULATIONS, BRITISH STANDARDS AND CODES OF
PRACTICE.
COPYRIGHT OF THIS DRAWING IS RETAINED BY GOULD PROPERTY
CONSULTANTS LLP T/A GOULD-BAXTER AND IT MUST NOT BE REPRODUCED
WITHOUT WRITTEN CONSENT.

CLIENT:
Mr & Mrs D. Edwards

PROJECT:
Lower Laines Farm
Newbury Lane
Cuckfield, West Sussex
RH17 5AA

DRAWING:
Solar PV Elevations
As Proposed

DATE: 21.07.2025	SCALE AT A1: 1:50	DRAWN BY: RH CHECKED BY: MC
---------------------	----------------------	--------------------------------

JOB NO. GH877	DRAWING NO. PL.005	REV. *
------------------	-----------------------	-----------