




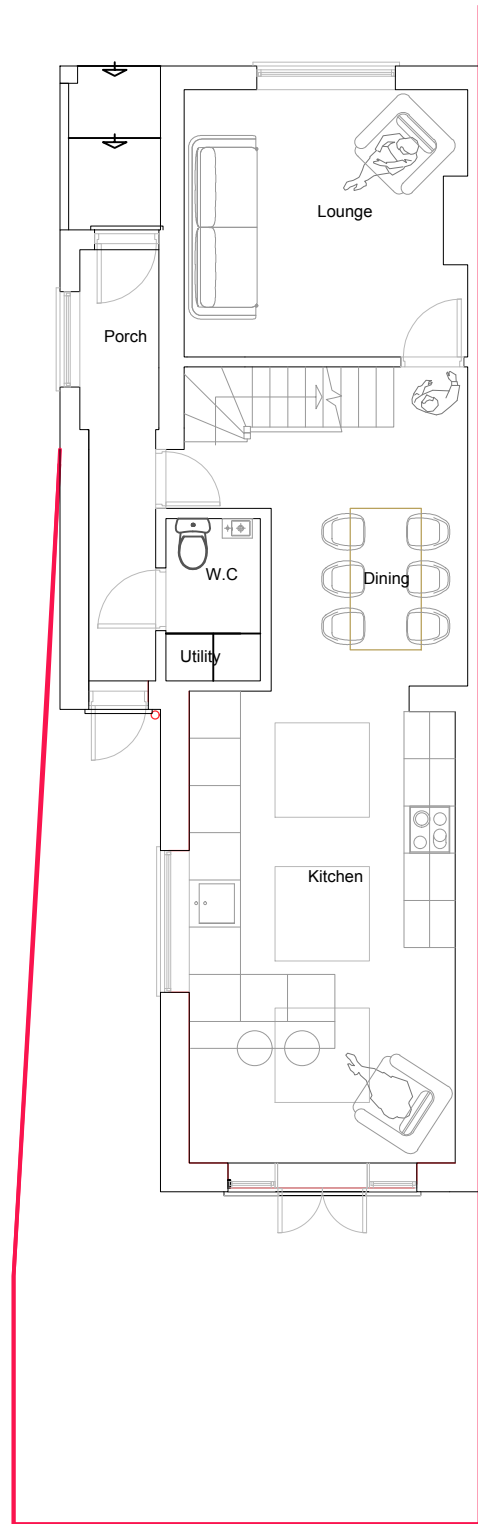


01
2000
Ground floor plan - As Existing
1:100 (at A3)

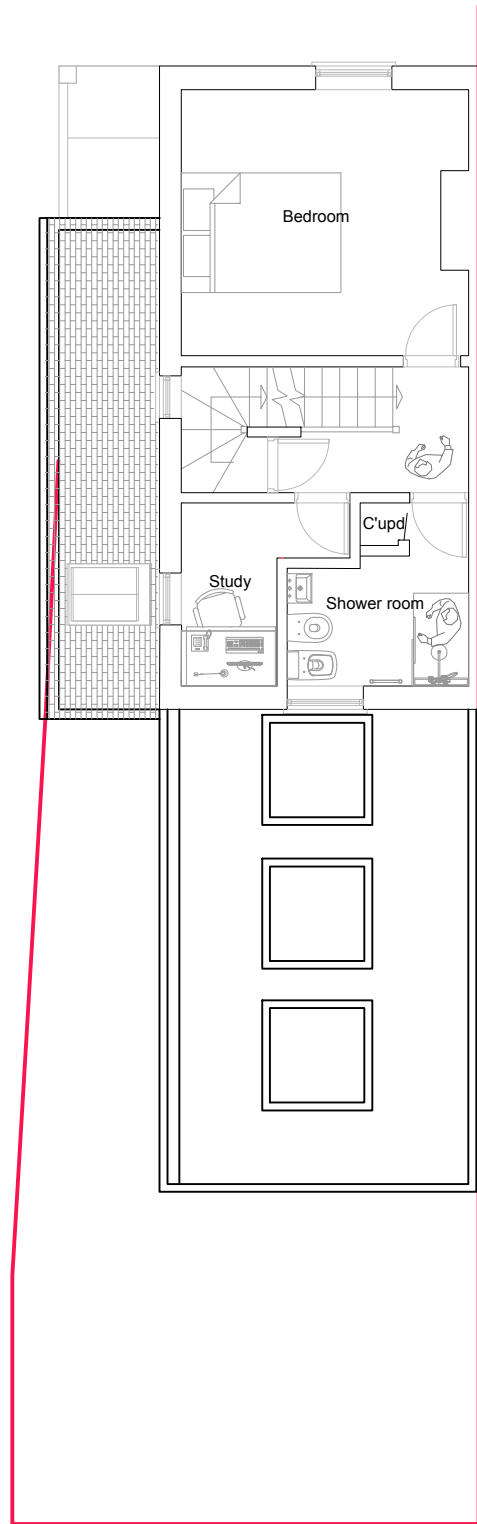

02
2000
First floor plan - As Existing
1:100 (at A3)

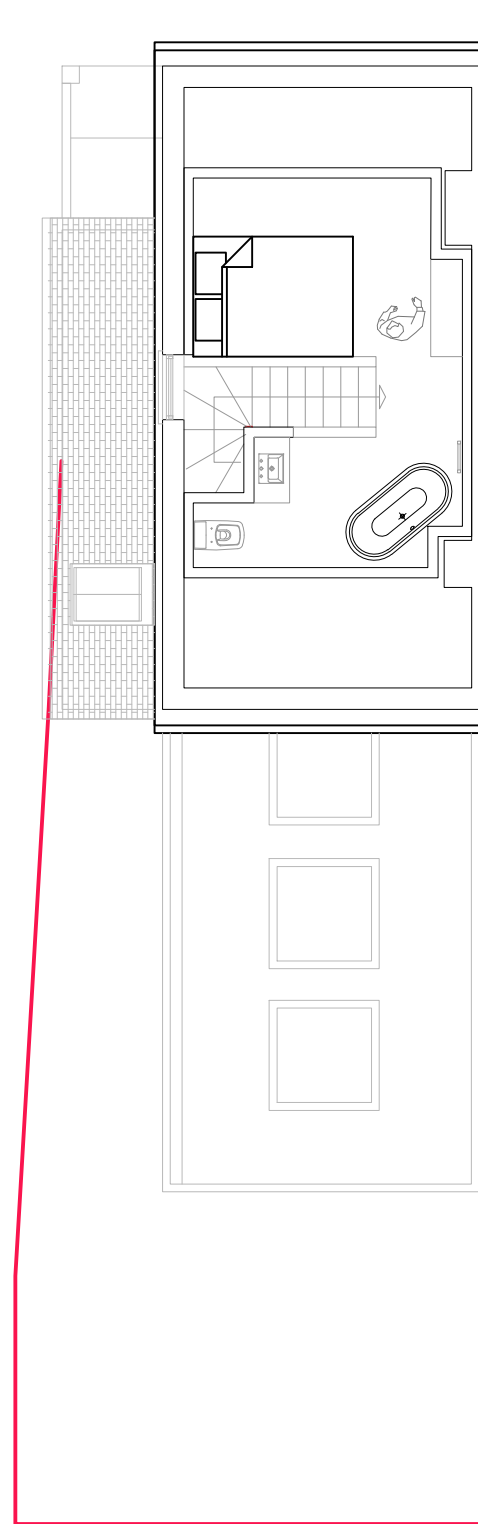

03
2000
Second floor plan - As Existing
1:100 (at A3)

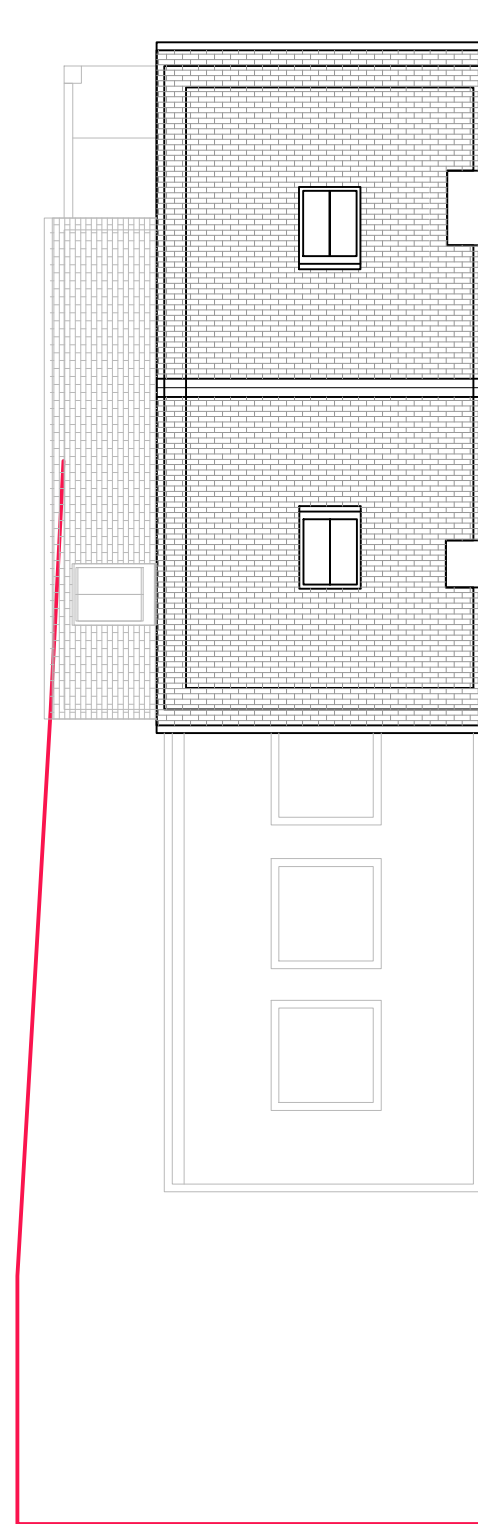

04
2000
Roof plan - As Existing
1:100 (at A3)

Scale in Metres
0 5 for 1:100

Drawing Specific Notes:

Red lines indicates boundary of property. Blue line indicates site boundary of the proposed works .

All dimensions and particulars are to be checked on site before work commences and any discrepancy to be reported to Proteus Management.

This drawing can be scaled for Planning purposes. **DO NOT SCALE** this drawing for setting out, use written dimensions only. Any work commenced before local authority approval is at the Clients risk

This drawing may only be used for the client and location specified in the title block. It may not be copied or disclosed to any other third party without prior written consent from Proteus Management.

Proteus Management accept no responsibility for any unknown factors which either preclude the works from construction or add additional costs, ie location of Public sewers and underground services, abnormal foundation designs, due to trees, ground conditions or any underground structure or obstruction, condition of the existing building.



**Proteus Management
Architectural Services**

07921693510
www. ProteusManagement.co.uk

Project:
Installation of an external air-conditioning
condenser unit serving a domestic split
air-conditioning system.1 Francis Rd, Lindfield,
Haywards Heath RH16 2JB

Drawing Title:
Existing Floor Plans

Drawing Number:	Date:	Revision:
141/2000	20/07/26	B

Scale: (at A3)	Status:
1:100	Construction

Client:
J Vickers