




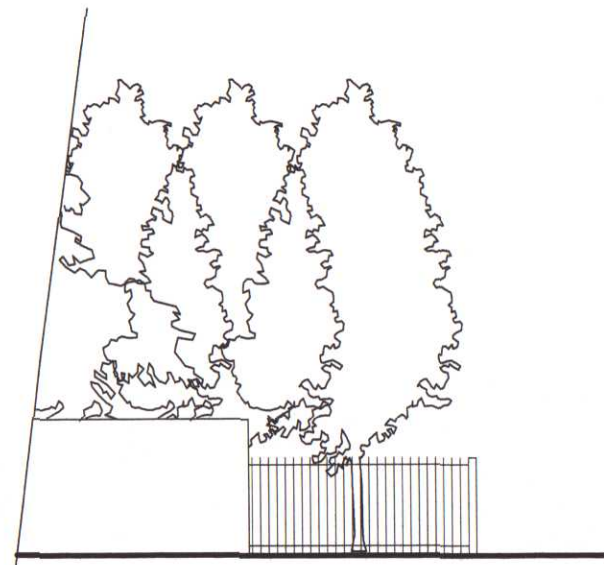


EXISTING S ELEVATION

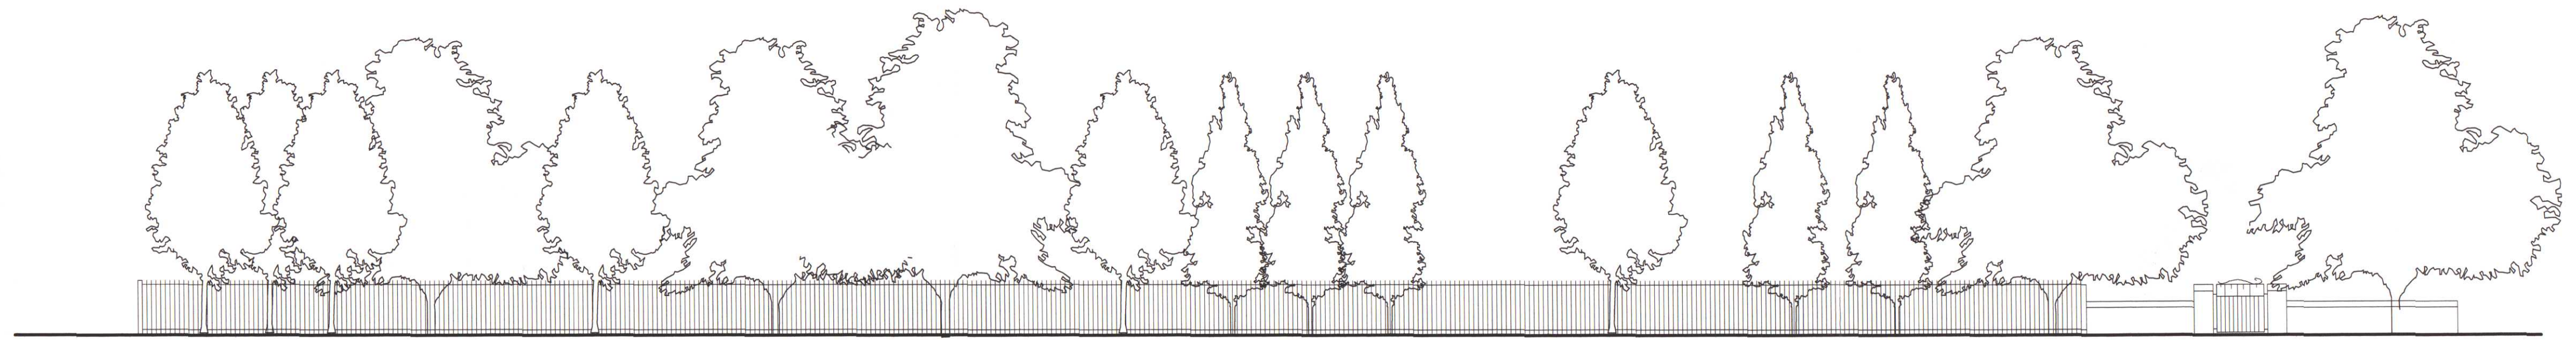

EXISTING EAST ELEVATION

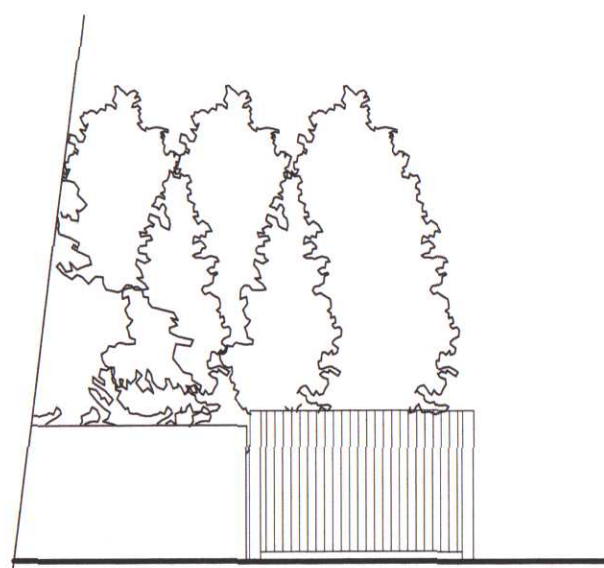

PROPOSED S ELEVATION

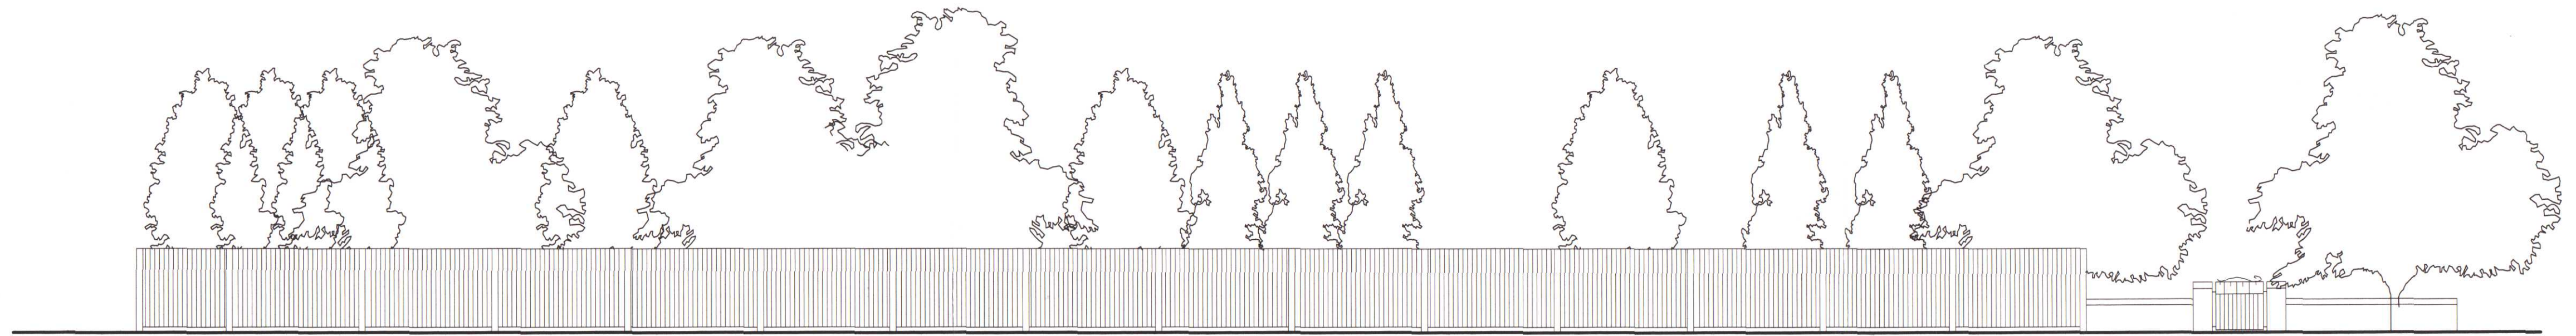


PROPOSED EAST ELEVATION



PLAN (EXISTING & PROPOSED)



LOCATION PLAN 1:1250

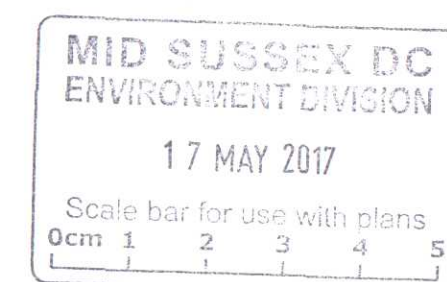

|   |          |             |
|---|----------|-------------|
| proposed fence<br>Hammonds Place<br>Burgess Hill   |          |             |
| for Mr B Williams   |          |             |
|  P R Gosling — architectural consultants<br>78 Potters Lane<br>Burgess Hill RH15 9JS<br>01444 — 248945 |          |             |
| scale   | 1:100@A1 | drawing no. |
| date   | Sep 16   | 251.16.01   |
| drawn   | PAG      |             |