

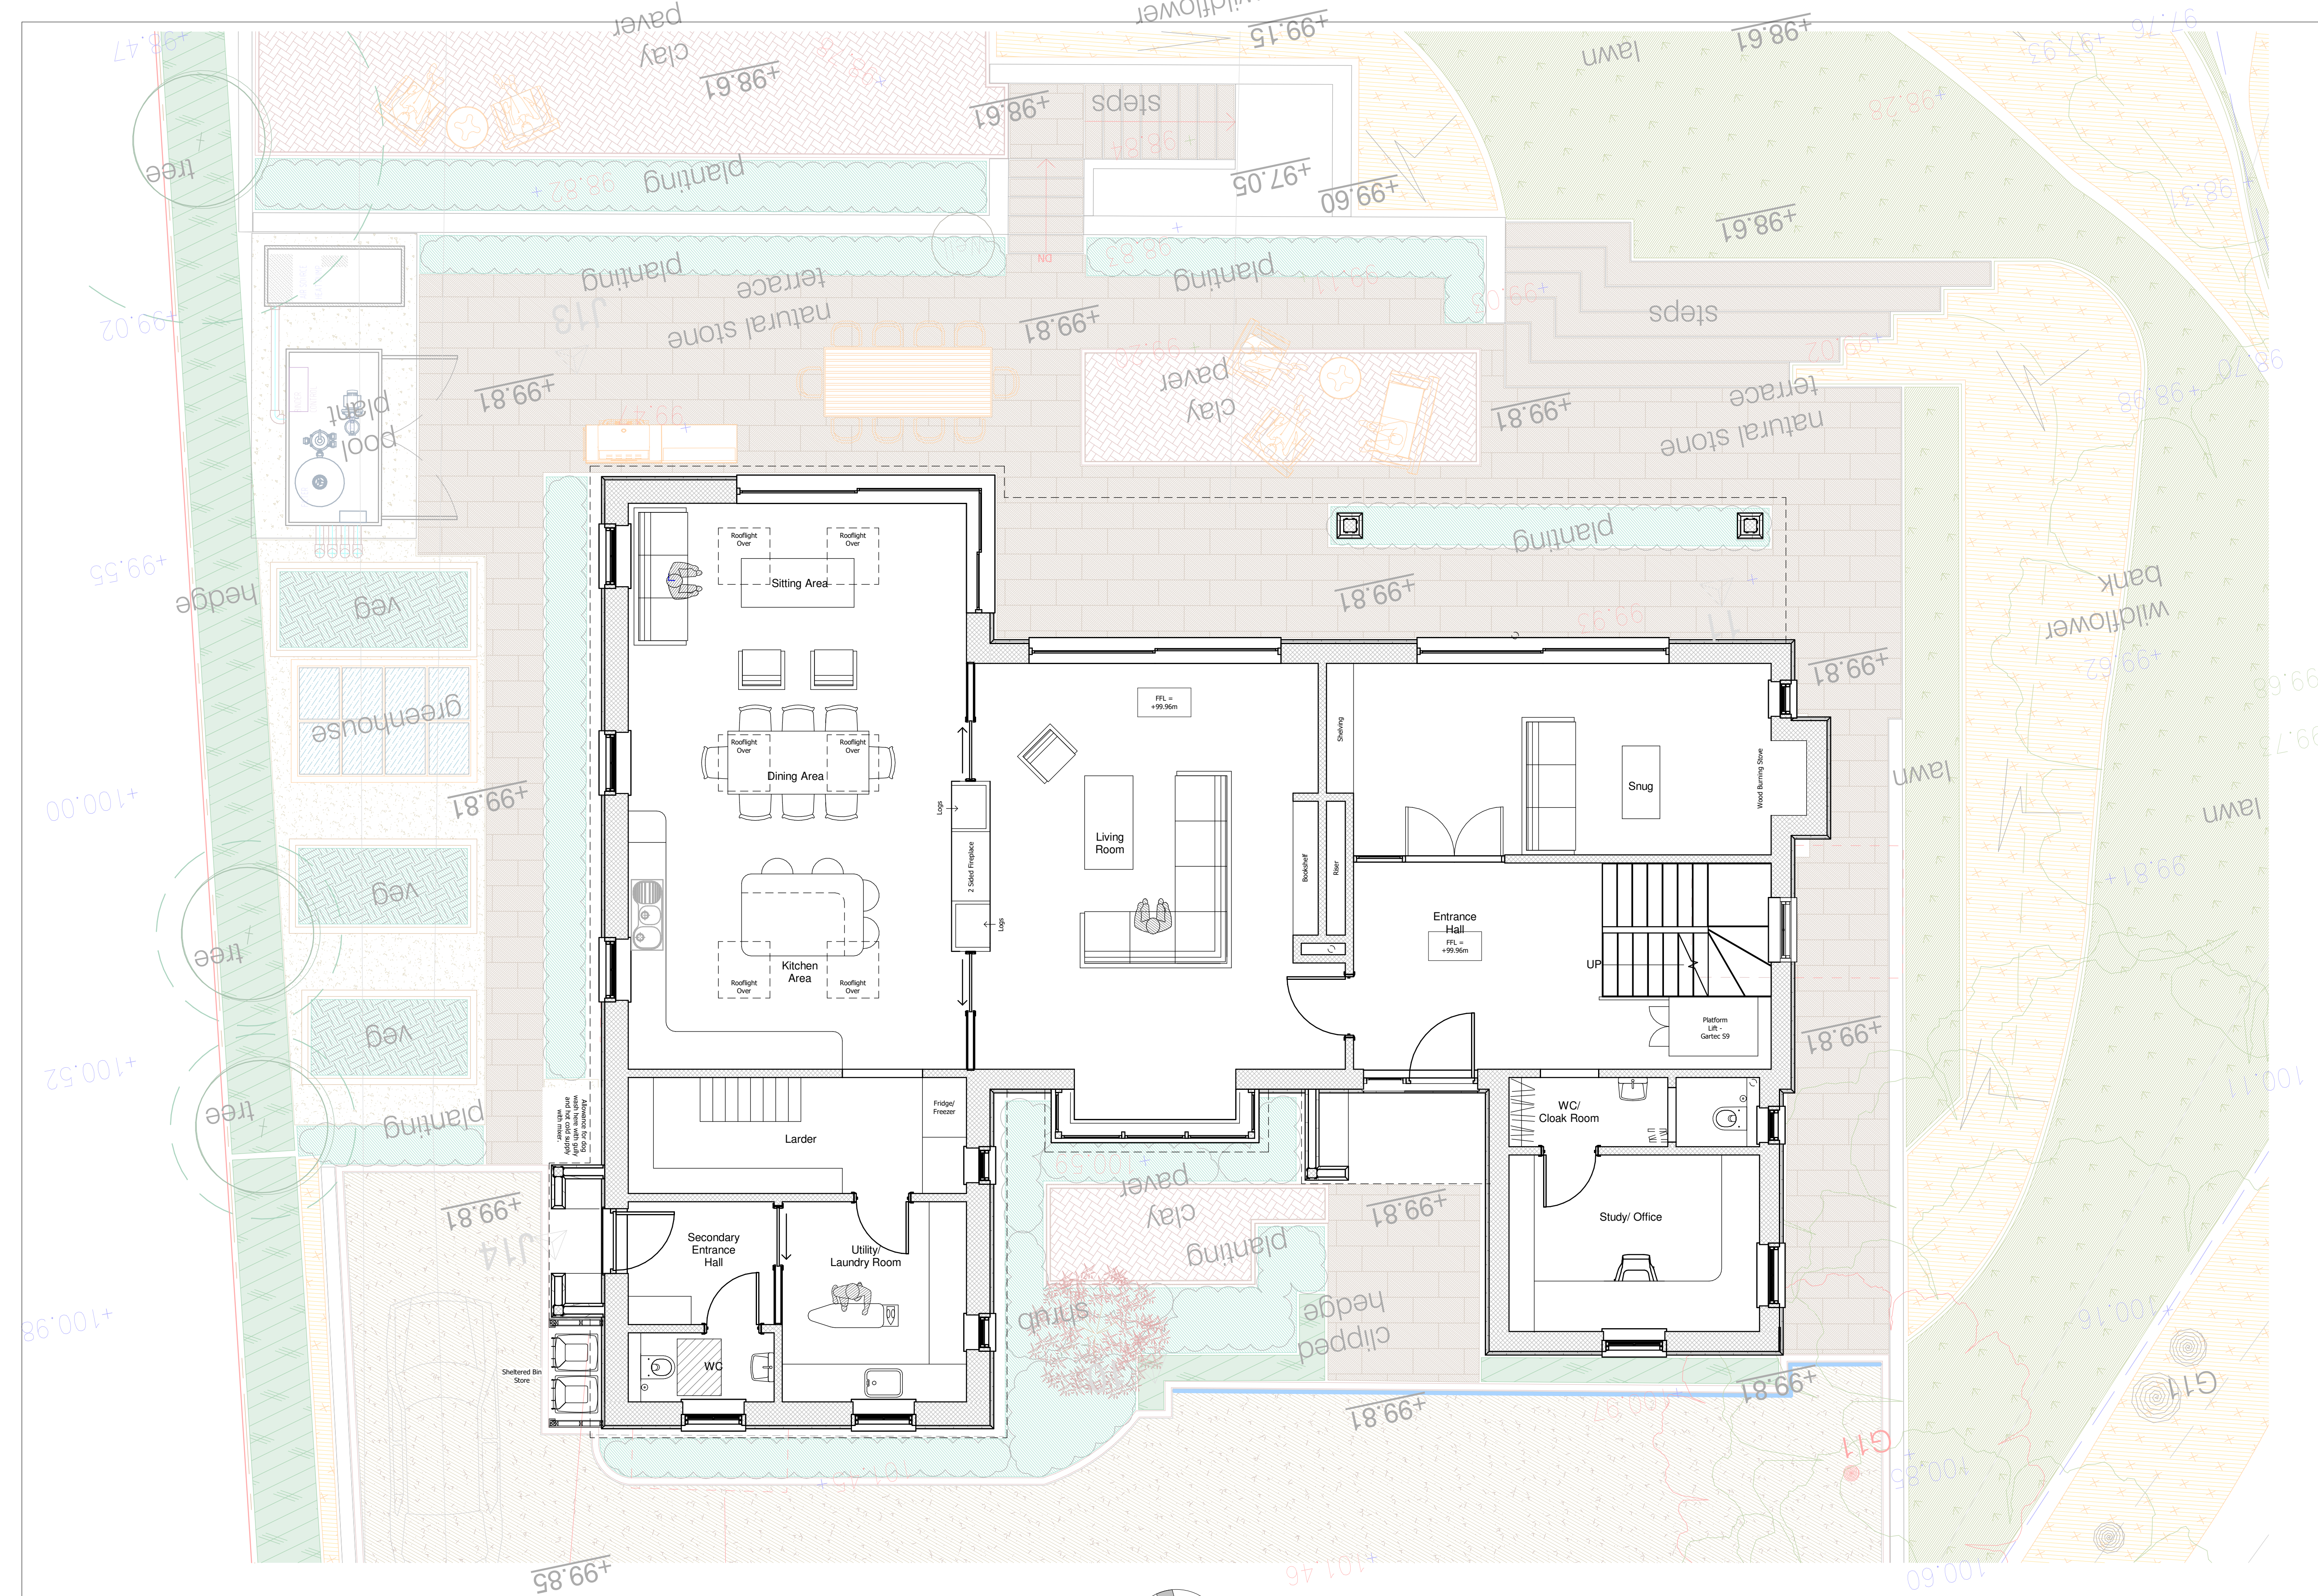


For Full Landscaping  
Details see Specialist  
Landscaping Package

 

## Ground Floor

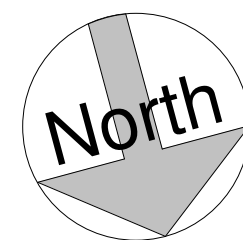

VISUAL SCALE 1:50 @ A1

|   |          |    |                     |
|---|----------|----|---------------------|
| A | 13/01/25 | SM | Landscaping Updated |
|---|----------|----|---------------------|

|      |       |     |            |
|------|-------|-----|------------|
| REV. | DATE. | BY. | AMENDMENT. |
|------|-------|-----|------------|

# PLANNING

NOTES:  
DO NOT SCALE OFF THIS DRAWING UNLESS FOR PLANNING PURPOSES.  
CHECK ALL DIMENSIONS ON SITE BEFORE ANY WORK IS COMMENCED.

ALL GOODS MATERIALS AND WORKMANSHIP MUST CONFORM WITH CURRENT BUILDING REGULATIONS, BRITISH STANDARDS AND CODES OF PRACTICE.

COPYRIGHT OF THIS DRAWING IS RETAINED BY GOULD BAXTER AND IT MUST NOT BE REPRODUCED WITHOUT WRITTEN CONSENT.



2 Lucastes Mews, Paddockhall Road,  
Haywards Heath,  
West Sussex, RH16 1HE

(01444) 452604  
 hh@gouldboxter.co.uk  
 www.gouldboxter.co.uk

CLIENT.

Mr and Mrs R. Ohlson

PROJECT.

Plot 1 - Townhouse Farm,  
Church Lane,  
Ardingly,  
West Sussex, RH17 6UR

DRAWING.

Ground Floor Plan - As Proposed

|          |              |             |    |
|----------|--------------|-------------|----|
| DATE.    | SCALE AT A1. | DRAWN BY.   | SM |
| 17/12/24 | 1:50         | CHECKED BY. | -  |

|         |             |      |
|---------|-------------|------|
| JOB NO. | DRAWING NO. | REV. |
| GH804   | PL111       | A    |