



PLAN 1:200

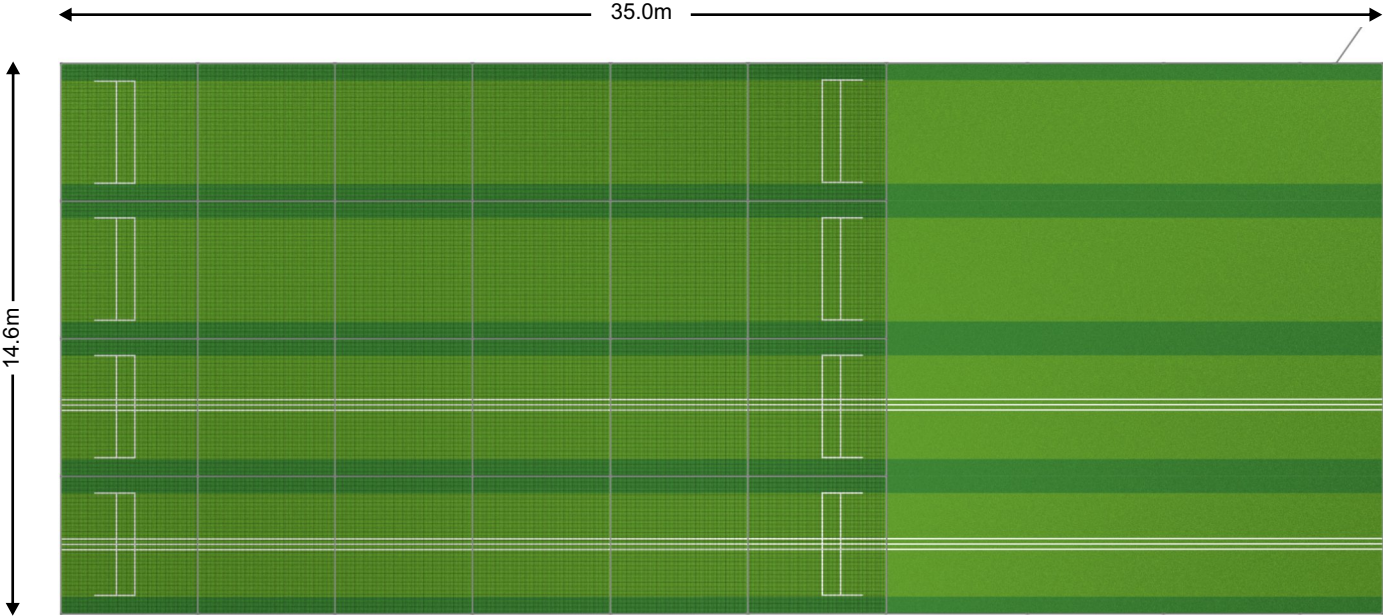



REAR ELEVATION 1:200



FRONT ELEVATION 1:200

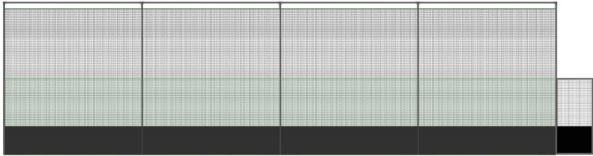

SIDE ELEVATIONS 1:200

 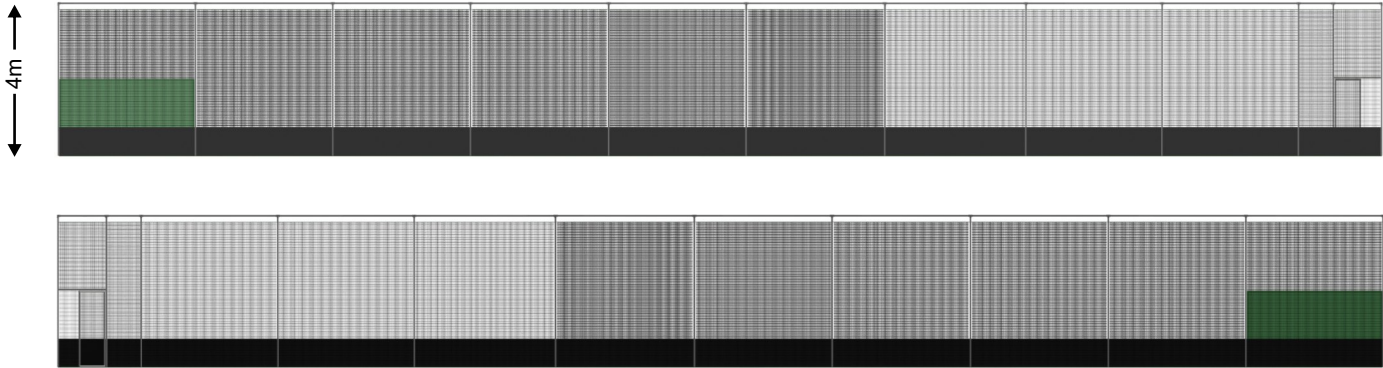

 ECB Cricketweave carpet (Two-tone)

Oathall Community College	
DRAWING NO: ELL-828-3383	SCALE: 1:200 at A4
DRAWN BY: Fraser Law	
DATE: 16/12/25	SIZE: A4

