


Do not scale from this drawing except for planning purposes. All dimensions must be checked on site before any work begins.

All goods, materials, and workmanship must comply with current Building Regulations, British Standards, and relevant Codes of Practice.


© Ecotecture Ecological Design Limited.

All rights reserved. This drawing and its design are the property of Ecotecture Ecological Design Limited and may not be reproduced, copied, or used for any purpose other than that for which they were issued, without prior written consent.


Drawing to be printed A1

 

Scale 1-100

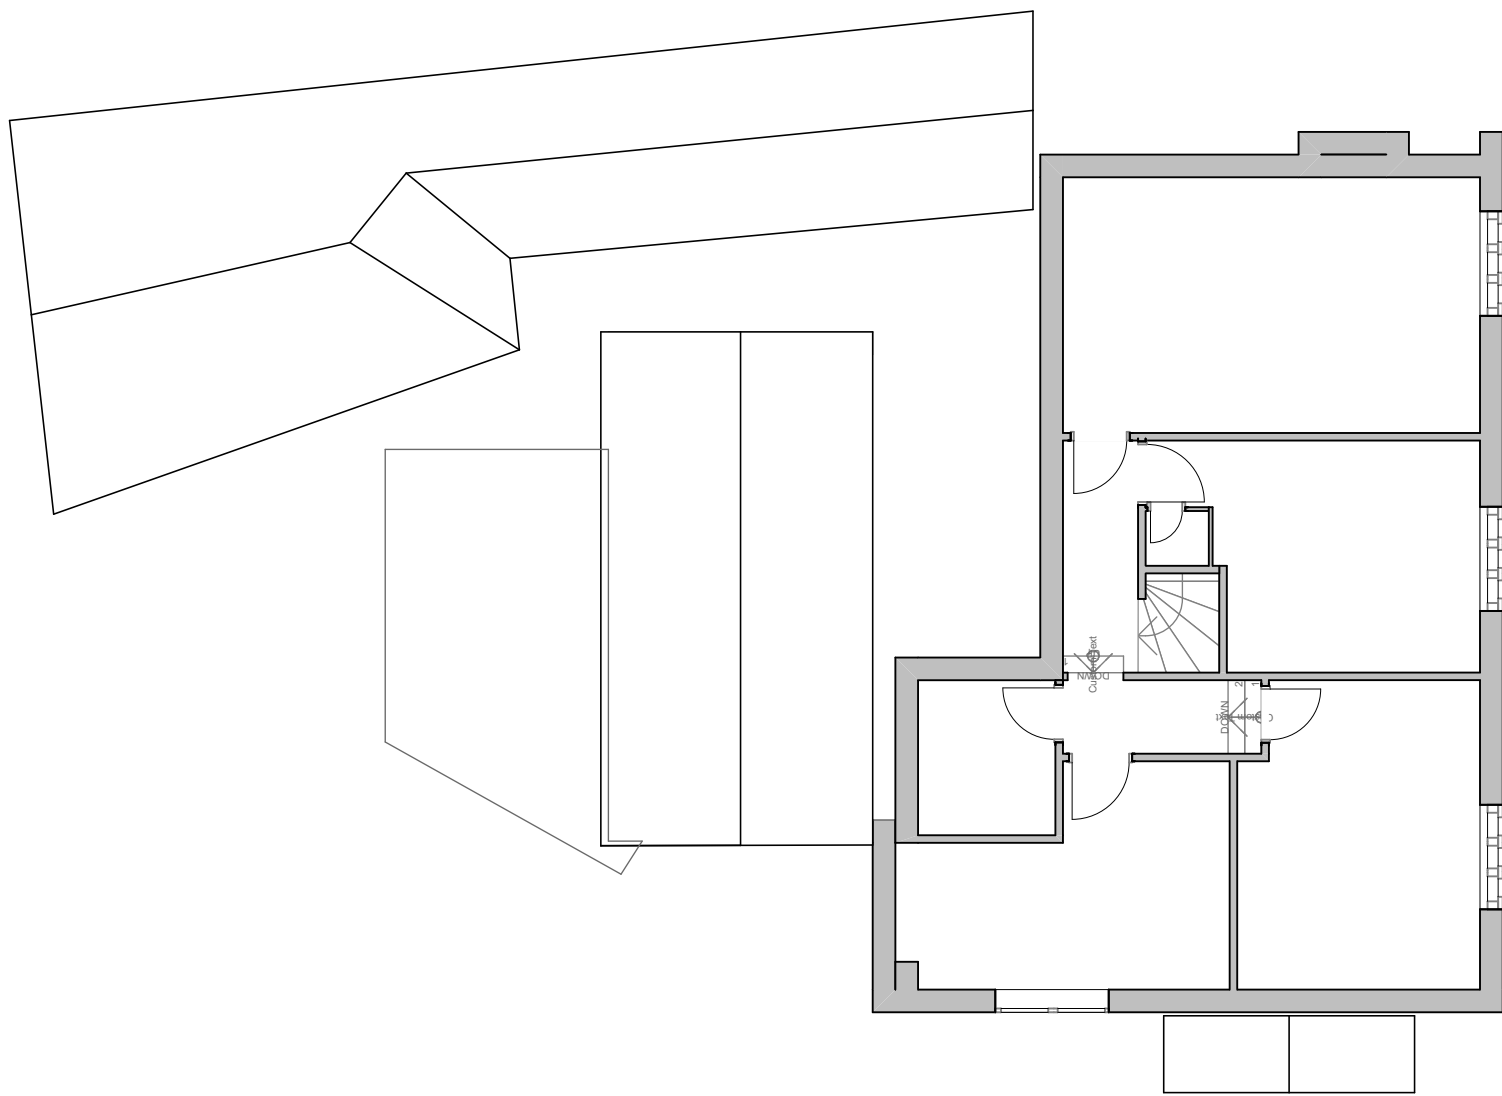

First Floor

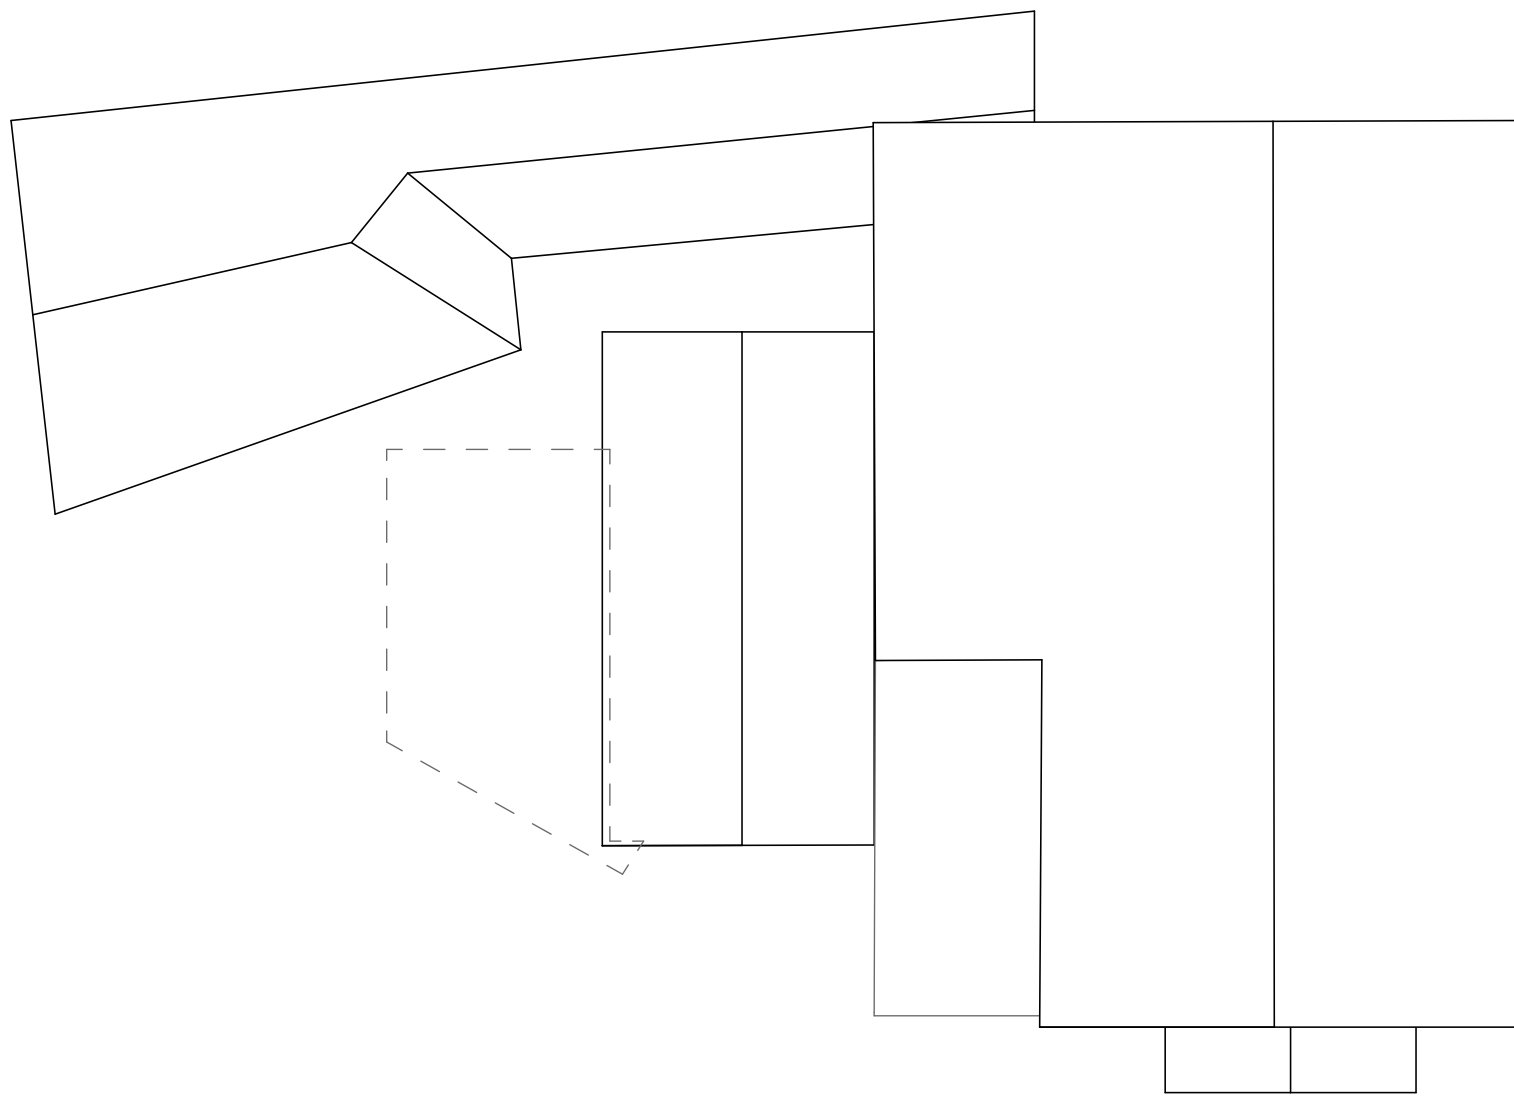

Roof Plan

RevID	Transmitted By	Transmitted Set Date	Layout Comment

EXISTING



01444 416745	info@ecotecture.co.uk www.ecotecture.co.uk
31 Sussex Road West Sussex	Haywards Heath RH16 4DZ
Client:	Half Moon Community Pub
Address:	The Half Moon Inn, Balcombe, Balcombe, RH17 6PA
Description:	Existing Plans
Scale: 1:100 Drawn: JM	Date: Jan 26 Checked: JS
Drawing No:	868 /102