

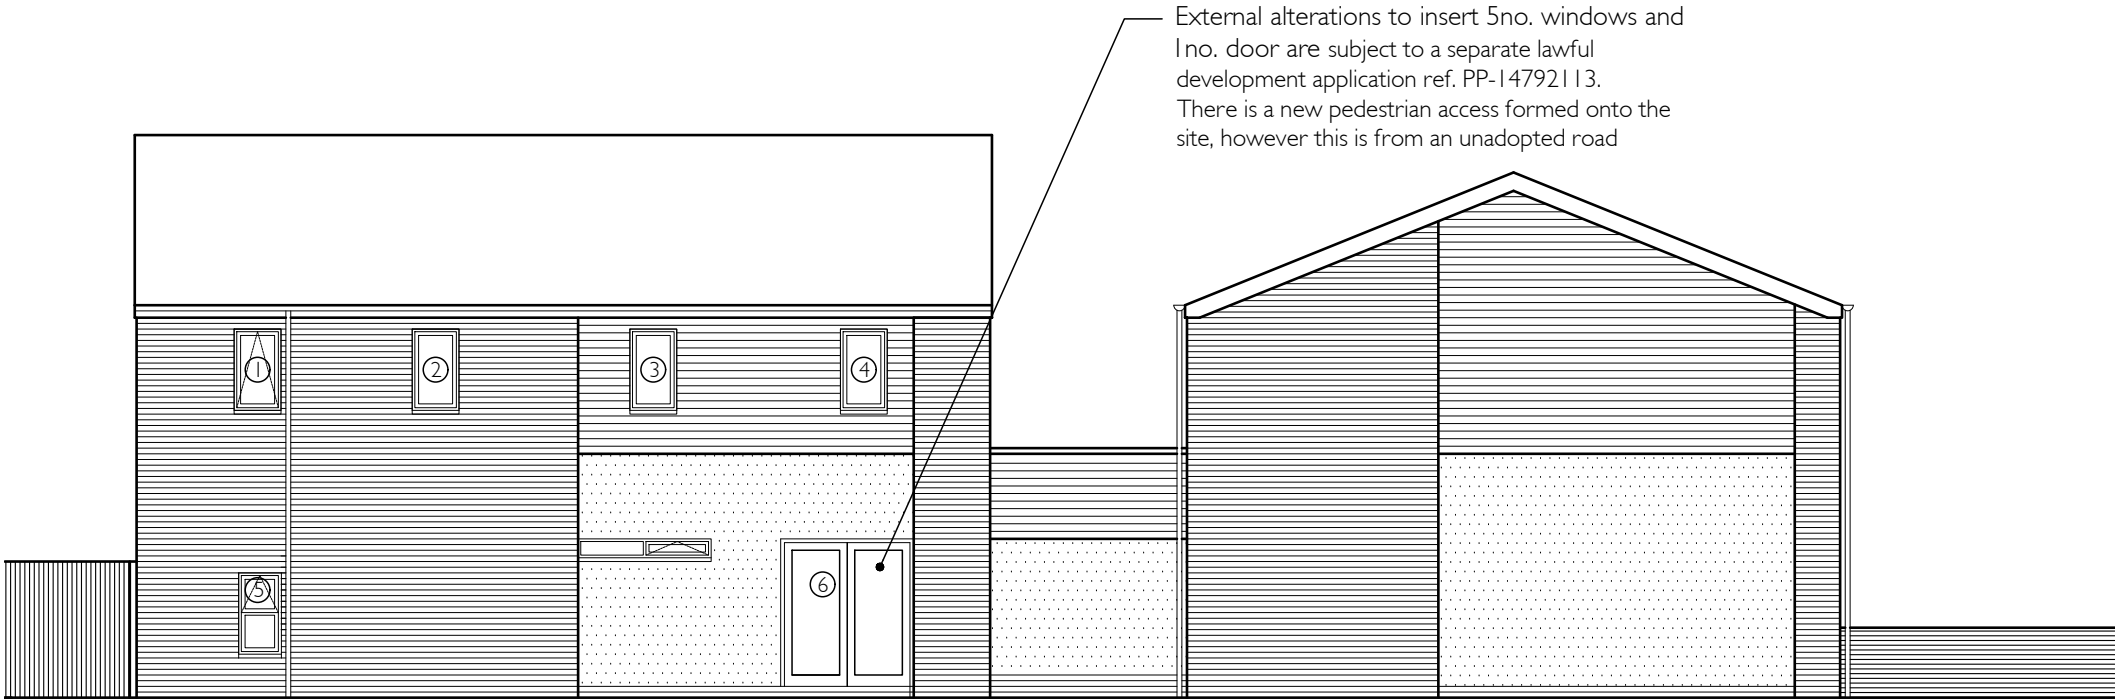
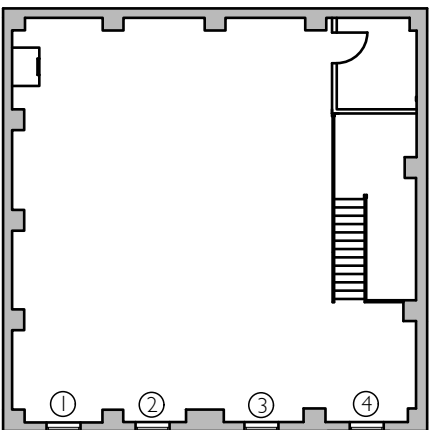


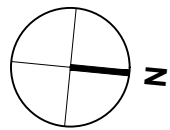


east **elevation**
scale 1:100

 


first floor **plan**
scale 1:200

External alterations to insert 5no. windows and 1 no. door are subject to a separate lawful development application ref. PP-14792113

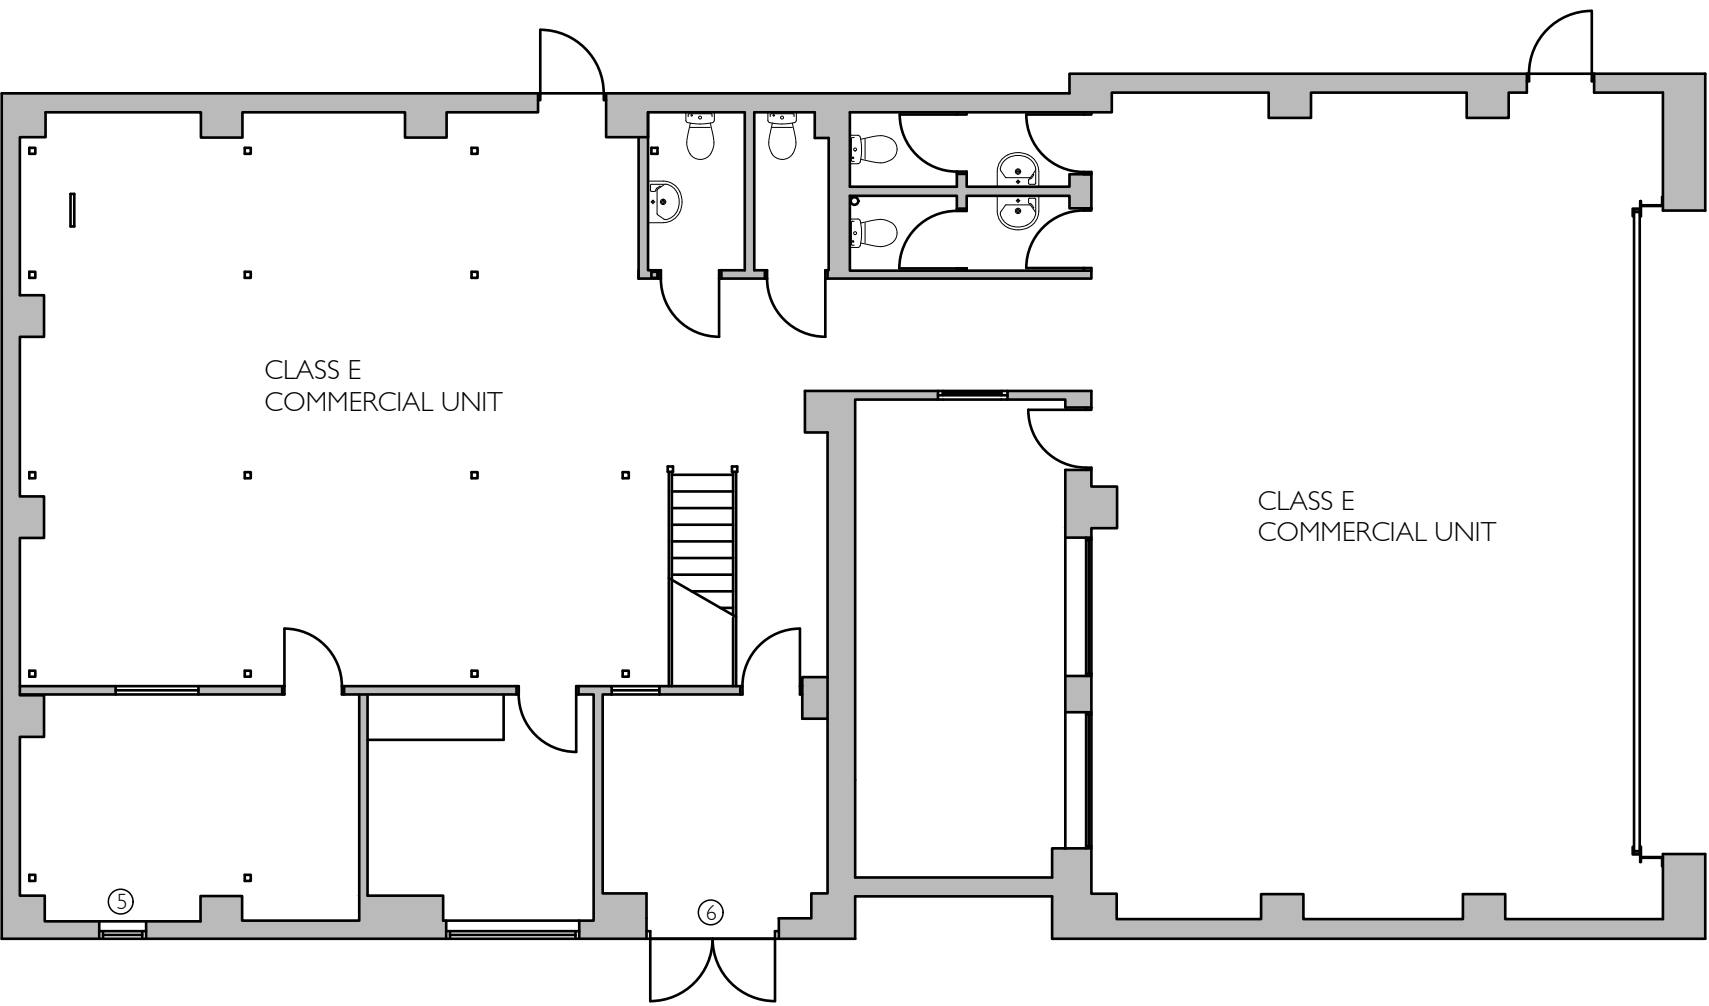

ground floor **plan**
scale 1:100

 

PI	Planning issue	rm	bw	26.03.26
Rev	Revision details	Drwn	Chkd	Date

evolution
CHARTERED ARCHITECTS

Client
Friday Media Group

Project
Rear of 25 Gower Road
Haywards Heath

Drawing
Pre existing floor plan and east elevation

	DESIGN	FOR COMMENT	
Drawn	PLANNING	X	FOR INFORMATION
Designed	BUILDING CONTROL		FOR APPROVAL X
File ref.	TENDER		FOR MEASUREMENT
Tel No.	01273 734064	CONSTRUCTION	FOR RECORD

Drawing No 584 04	Scale @ A3 as shown	Rev PI
----------------------	------------------------	-----------