


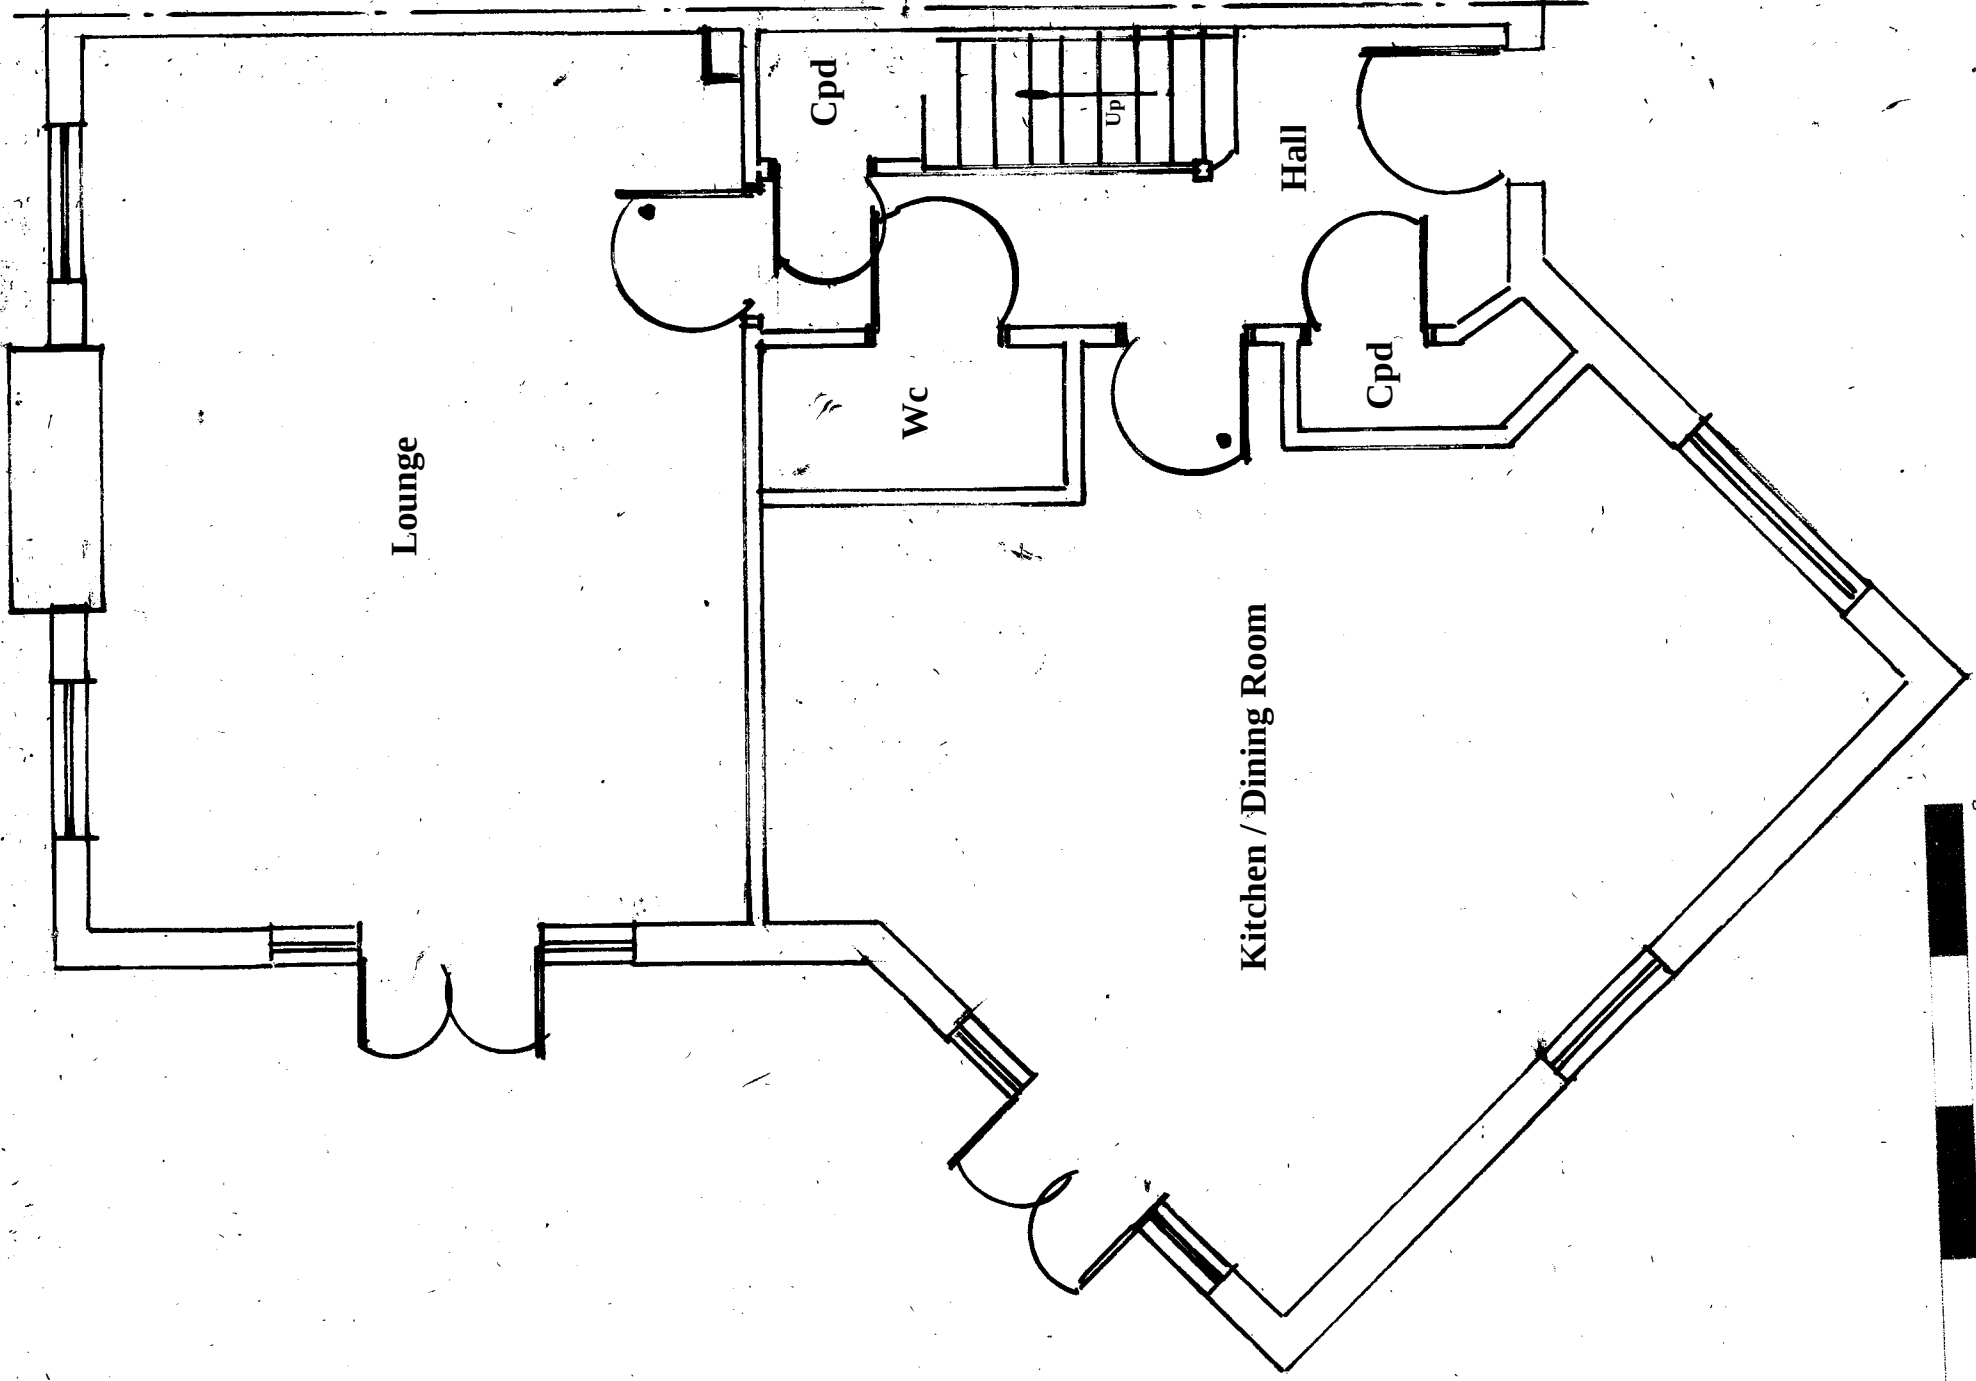

Lounge

Kitchen / Dining Room

Cpd

Wc

Hall

Cpd

Up

Amendments		Date
Client		

Mr & Mrs Dance

Site Address

66 Updown Hill
Botney Village
Haywards Heath
West Sussex
RH16 4DG

Proposal Loft Conversion


Drawing Title Existing Ground Floor Plan

Date 27/11/25 Drawn S. Burrows

Scales 1:50

DWG NO. S13468/1 REV

Existing Ground Floor Plan

 

Scale Bar 1:50